

C	Approved, noted and associated plan revision	05.10.2022
B	Feedback from building	27.06.2022
A	Proposed final changes	07.06.2022
REV	DESCRIPTION	DATE
CLIENT	JONATHAN LOOTIE	

Do not scale from this drawing.

All dimensions are to be checked on site prior to construction, manufacture of any components and ordering of materials and equipment.

Any discrepancies are to be reported to the architect for clarification.

All materials and workmanship to be in accordance with the current British Standards and codes of practice.

This drawing is to be read in conjunction with all relevant Architectural Specifications, Structural Specifications, Mechanical Engineers and Specialist drawings and specifications.

As with all construction projects the CDM 2015 regulations apply and the work on this project may require both the issue of a notification to the HSE (because of the duration of the works on site) and the client may also need to appoint a Principal Designer because there may be more than one contractor working on site.


The Principal Designer will be able to coordinate the pre-construction information and ensure that all duty holders under CDM comply with their relevant duties.

The building owner is to serve a Party Wall Act Notice as applicable to adjoining property owners as outlined in The Party Wall Act 1996. The Building Contractor is to verify the thickness of the party walls prior to commencement of the proposed works.



Bank Chambers, 24 Bank Street, Bury, Lancashire, BL9 9DQ, T: 0161 797 2077
info@equilibriumarchitects.co.uk www.equilibriumarchitects.co.uk

SCALE	DATE	DRAWN	CHECKED
1:50 @ A1	May 2022	MK	
DRAWING NO.	CDM REFERENCE NO.	REVISION	
R-0223-05		C	

 


Proposed Elevations

19 Langley Ave




Front Elevation As Proposed

Scale 1:50

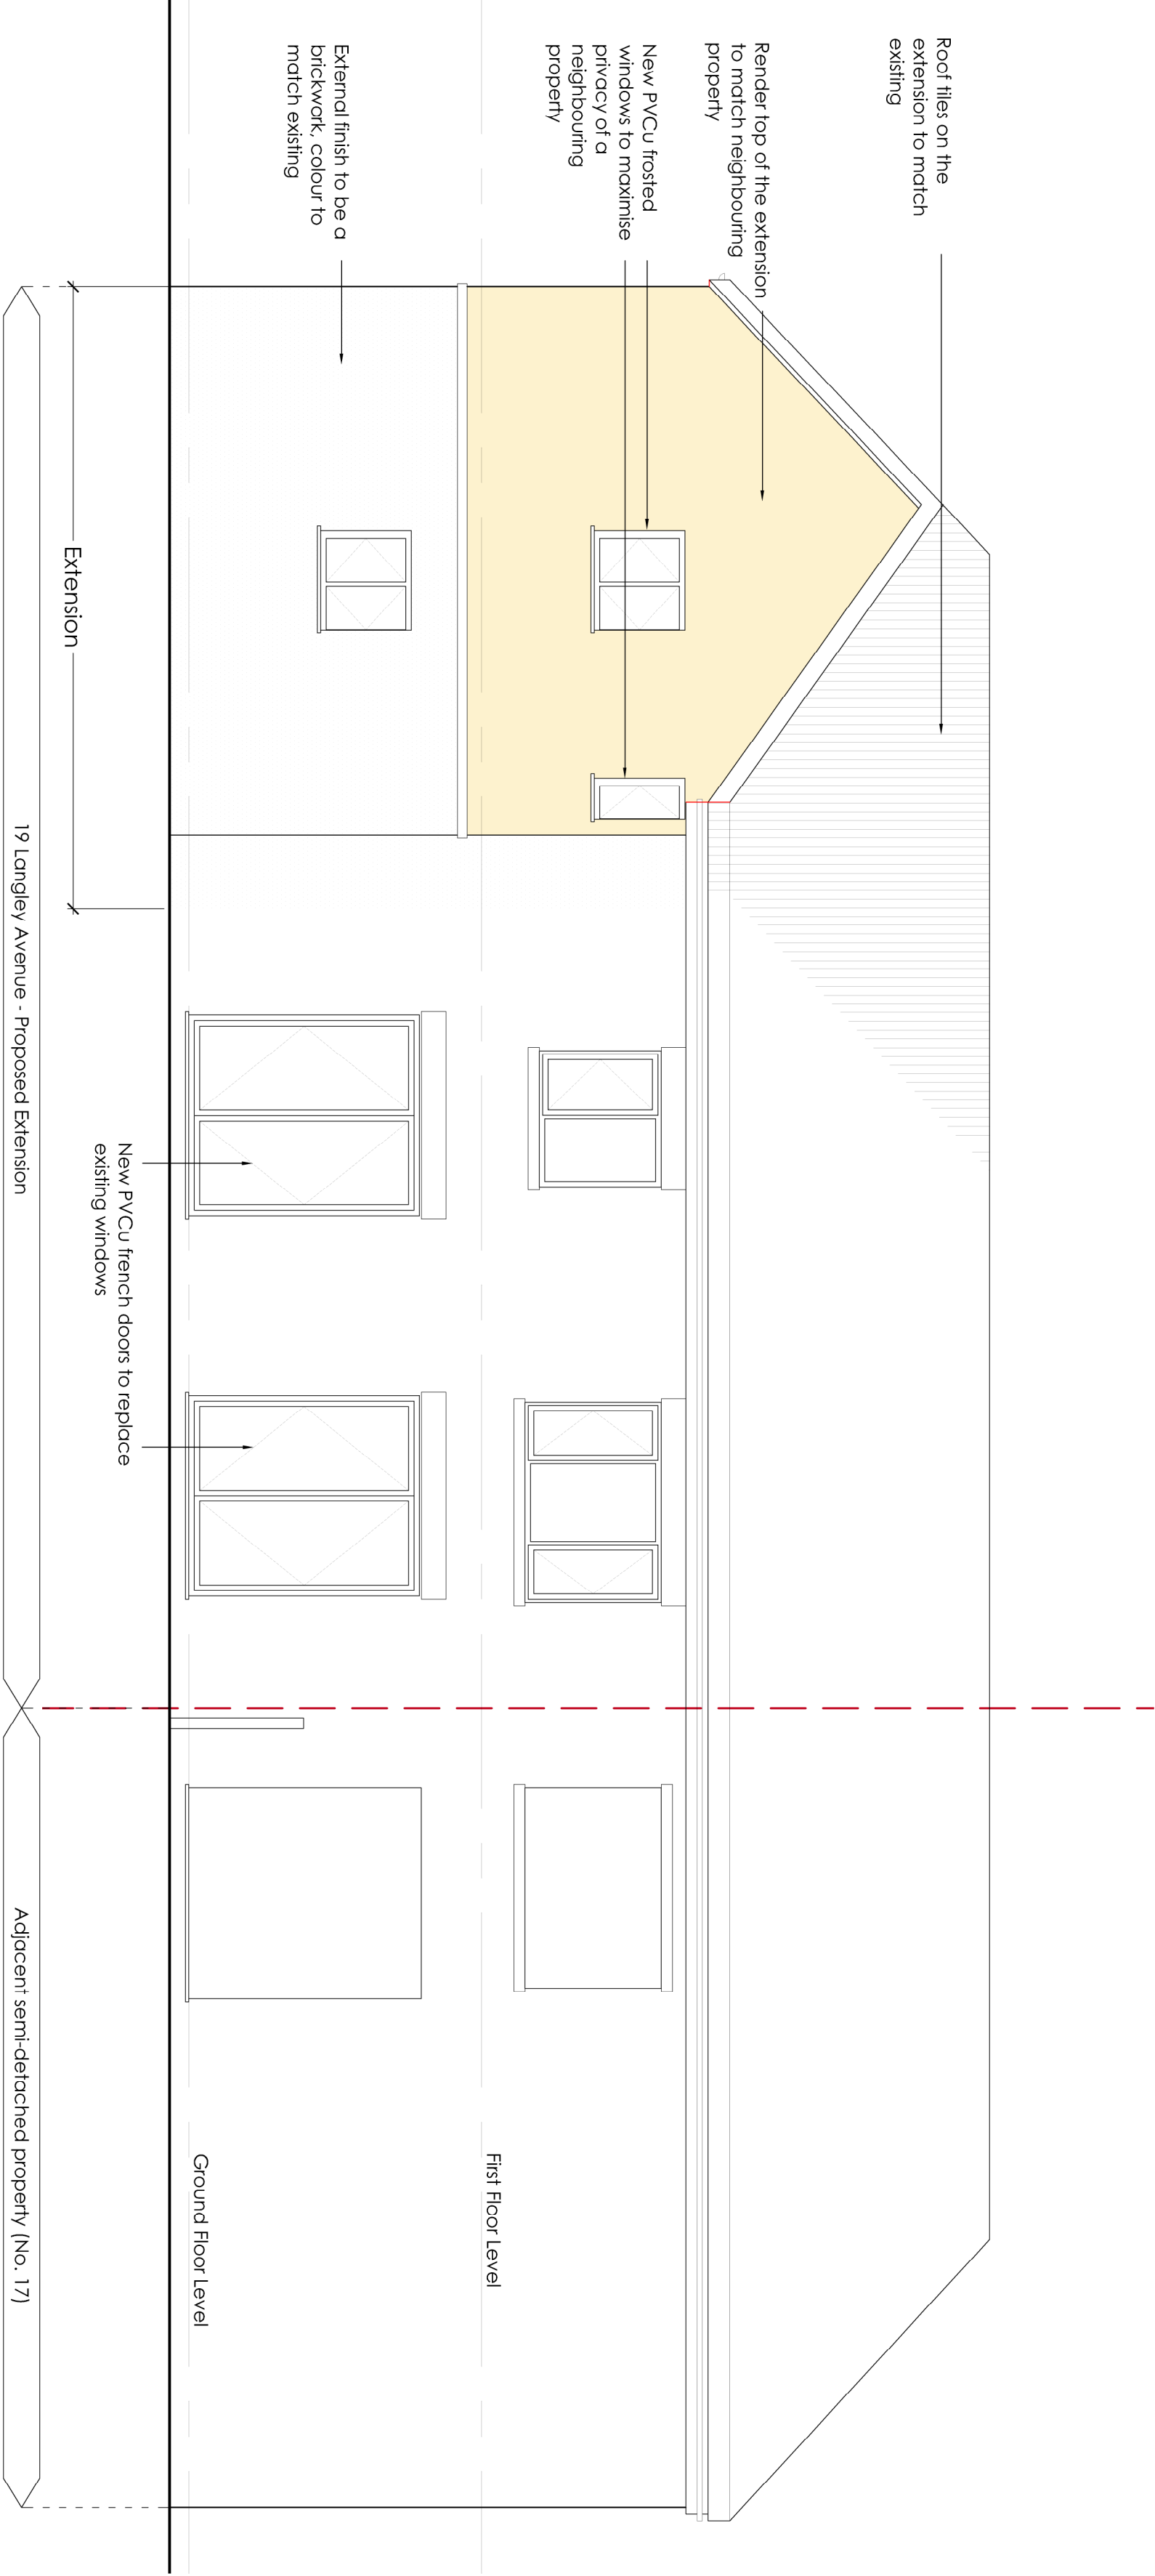

Rear Elevation As Proposed

Scale 1:50

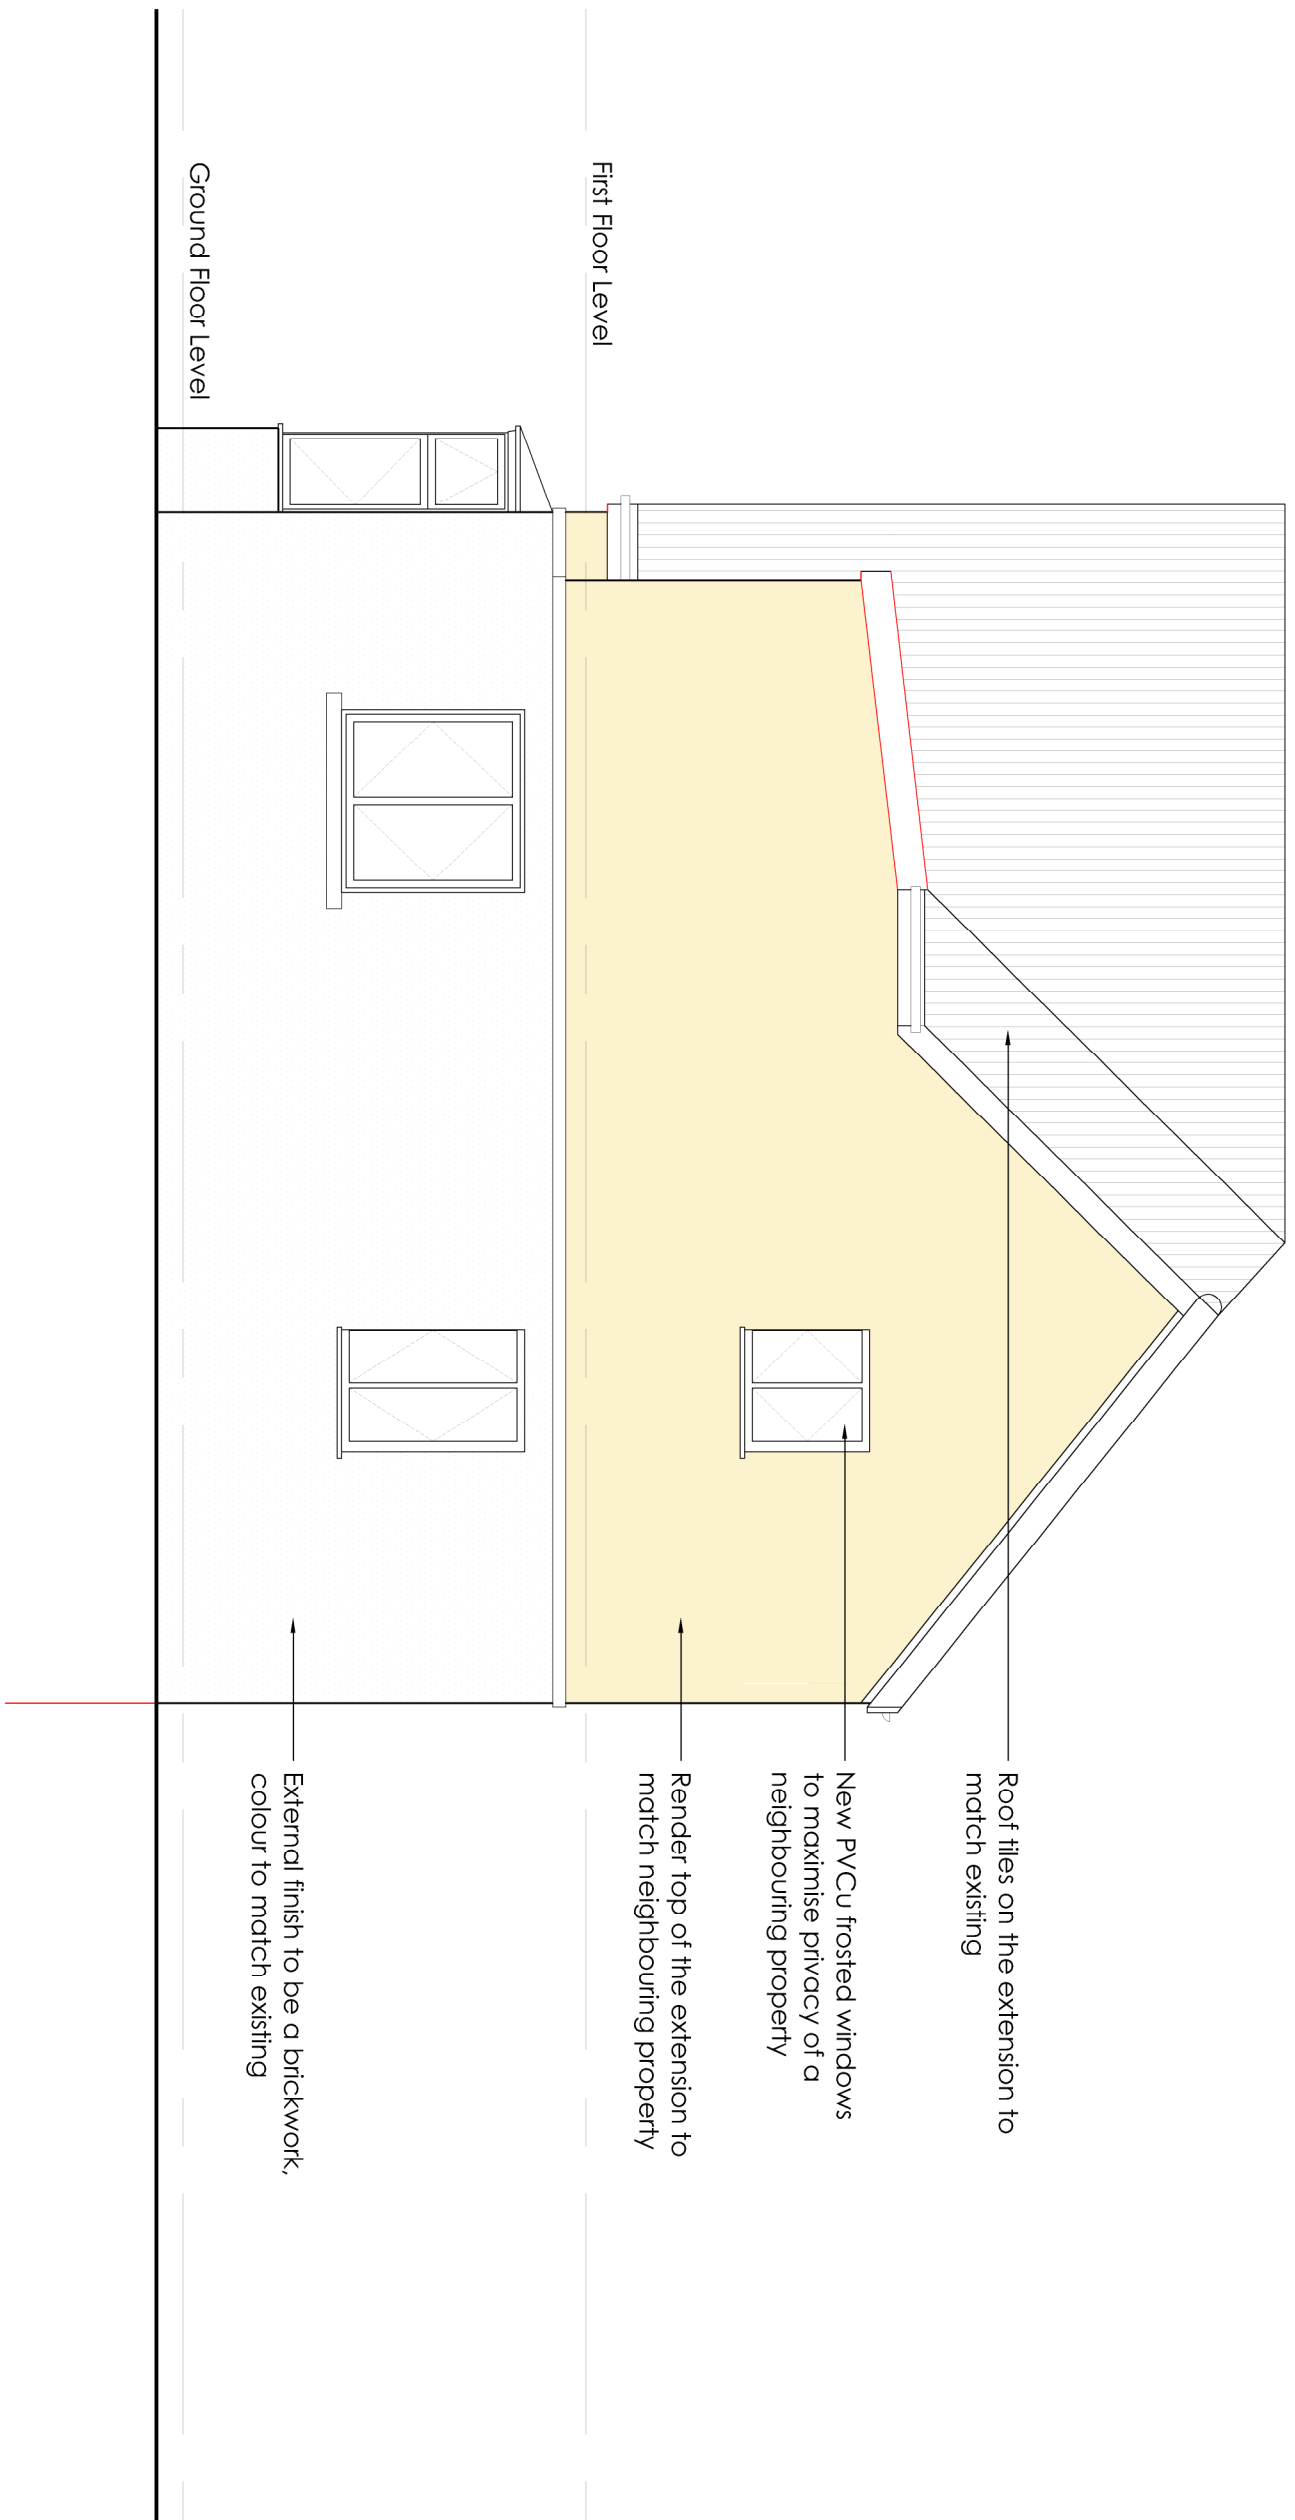

Side Elevation As Proposed

Scale 1:50