



Proposed Field Shelter Fox Barn

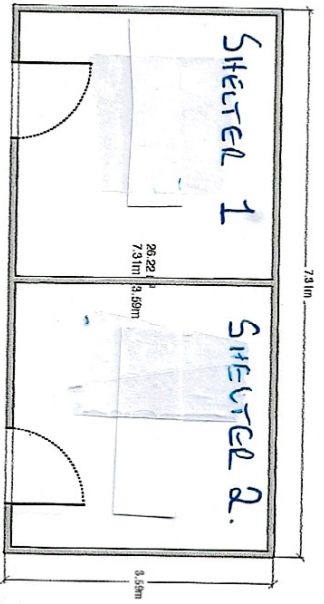

Floor Plan

Proposed Plans & Elevations

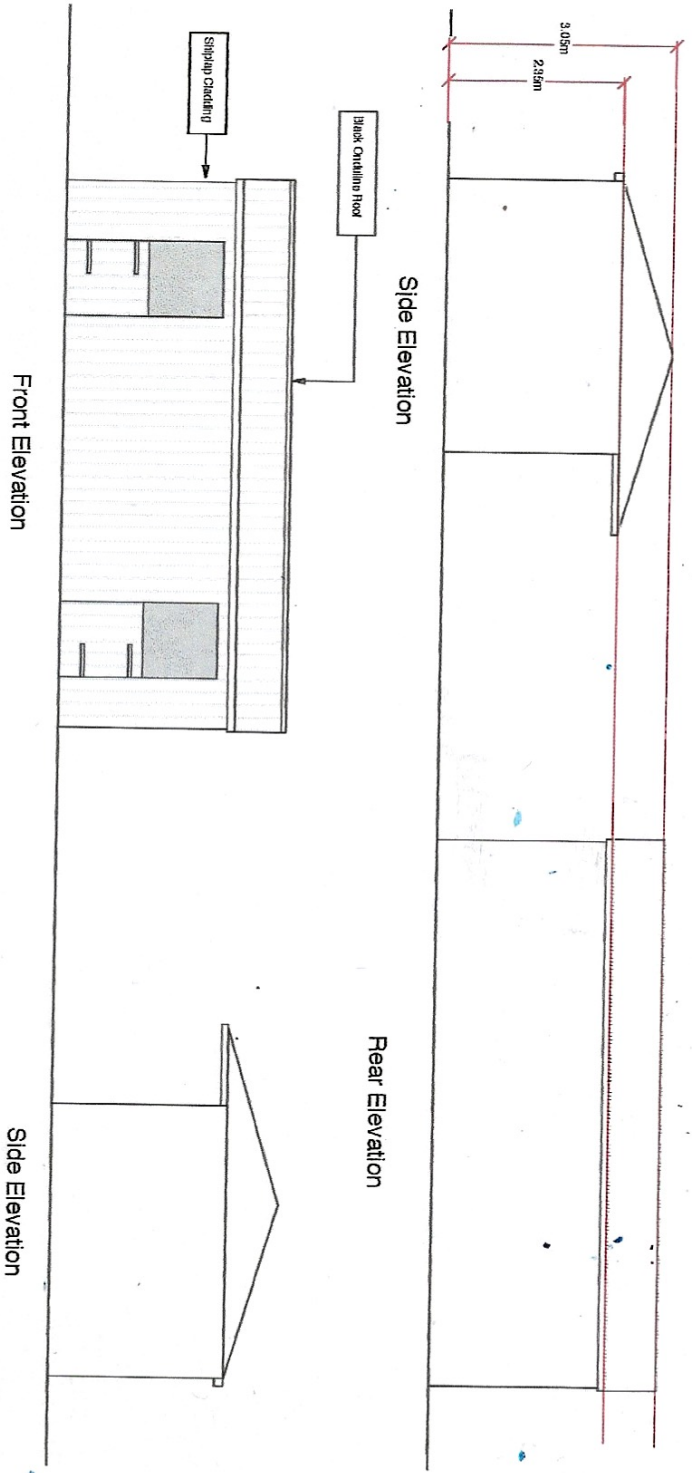

Fox Barn, Meadowcroft Farm Walsley, Bury	Scale: 1:100 @ A3
Drawing No. 4001 - 001	