



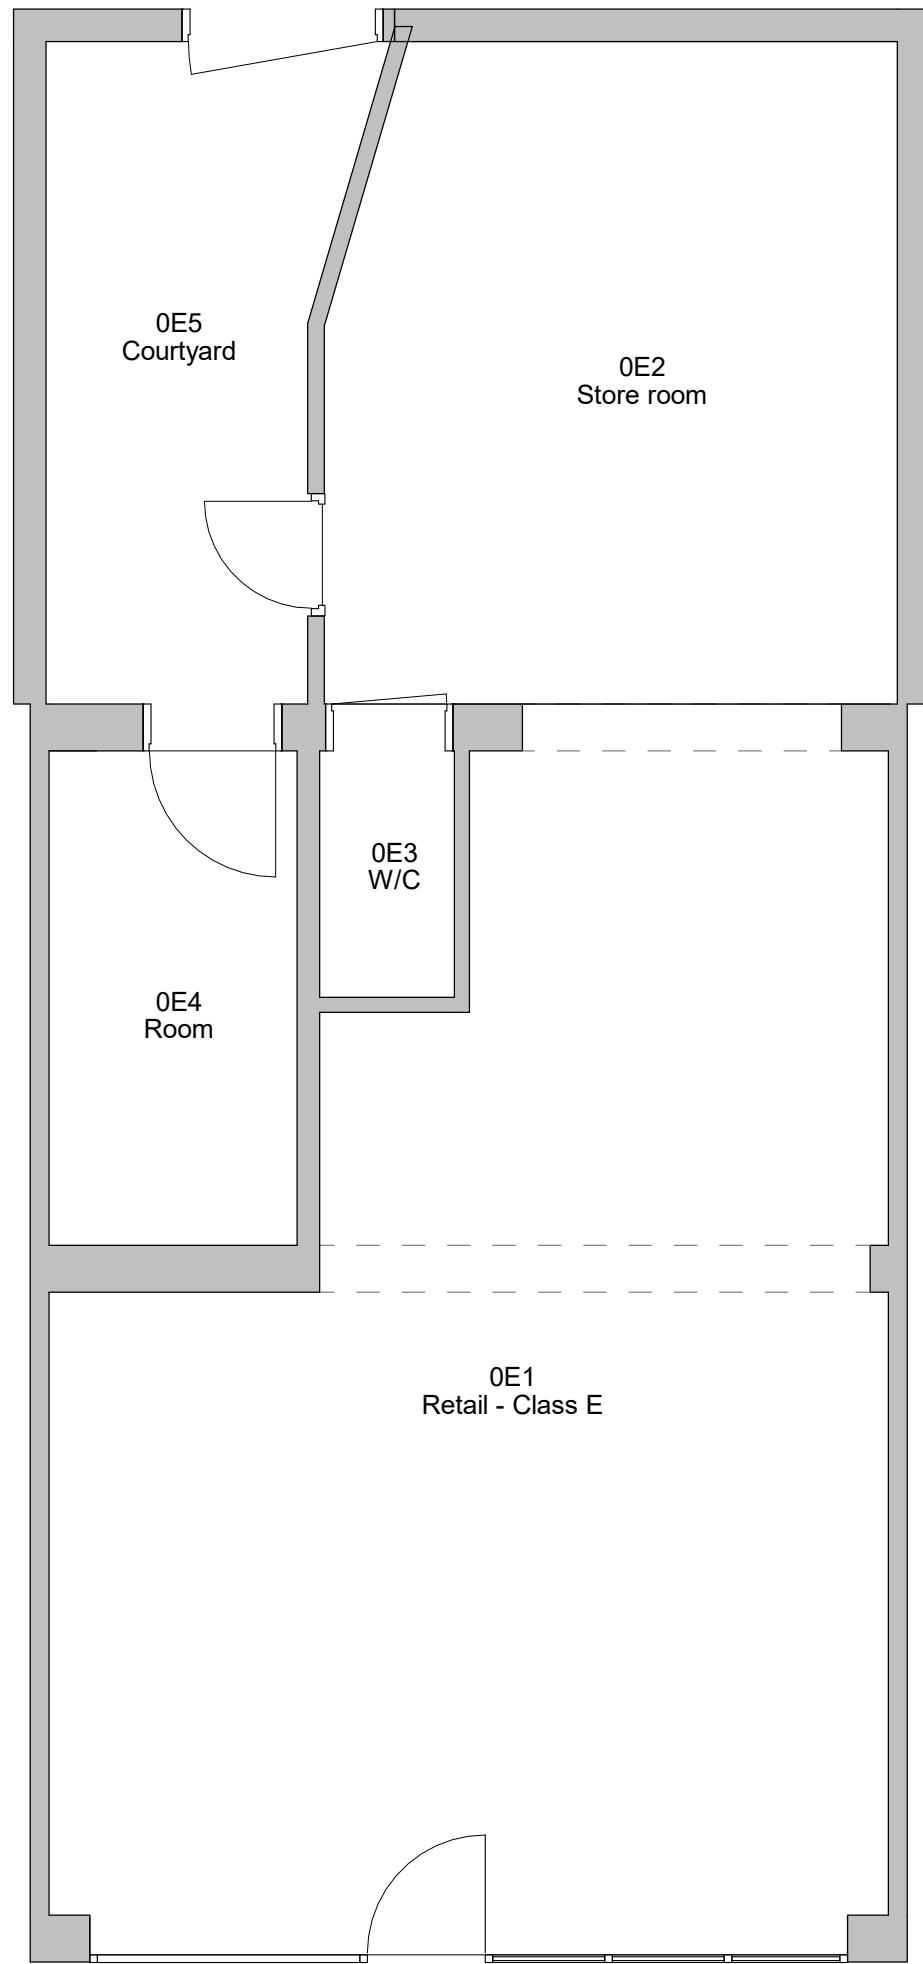

1 Level 0 - Existing
1 : 50

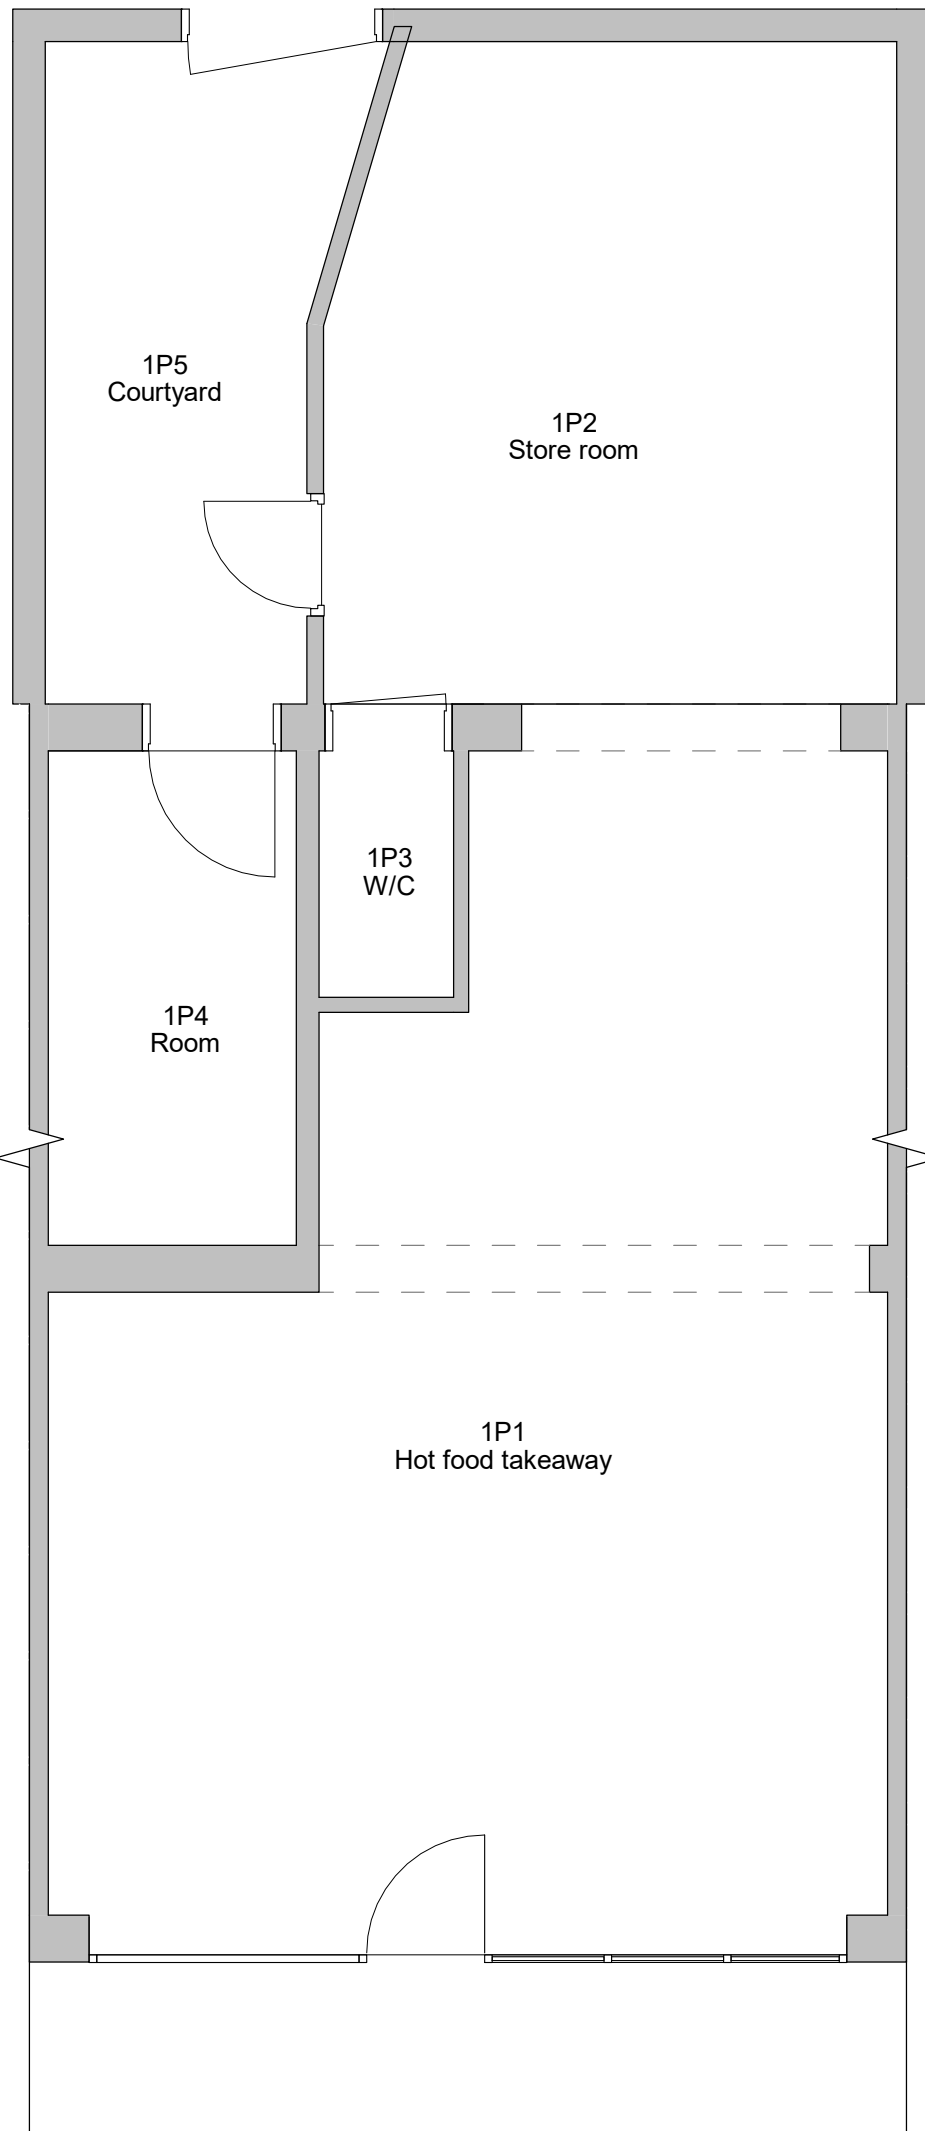


2 Level 0 - Proposed
1 : 50



FRONT ELEVATION - EXISTING



REAR ELEVATION - EXISTING

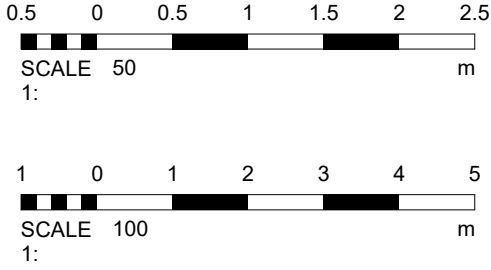

No.		Description	Date
PROJECT			
3 Rufford Drive, Whitefield			
TITLE			
Existing and Proposed Plans			
CLIENT			
Client			
STATUS			
DESIGN			
DRAWN BY	DATE	SCALE (@ A1)	
TP	14/03/2022	1 : 50	
PROJECT NUMBER		DRAWING NUMBER	REV
GSS22012		002	
GOLD SKETCH			
S T U D I O S			
www.goldsketch.co.uk info@goldsketch.co.uk 0161 792 9595			
NOTES			
© COPYRIGHT ALL RIGHTS RESERVED. NOT BE REPRODUCED WITHOUT WRITTEN CONSENT. DRAWING TO BE USED FOR THE SITE INDICATED ONLY. ALL DIMENSIONS AND SET BACKS SHALL BE CONFIRMED ON SITE. ANY DISCREPANCIES TO BE REPORTED TO THE DESIGNER PRIOR TO THE COMMENCEMENT OF ANY WORK. ALL WORK AND MATERIALS TO BE IN ACCORDANCE WITH CURRENT BUILDING REGULATION AND LATEST CODES OF PRACTICE AND BRITISH STANDARDS. ALL DIMENSIONS ON THIS DRAWING ARE UNLESS OTHERWISE STATED.			