
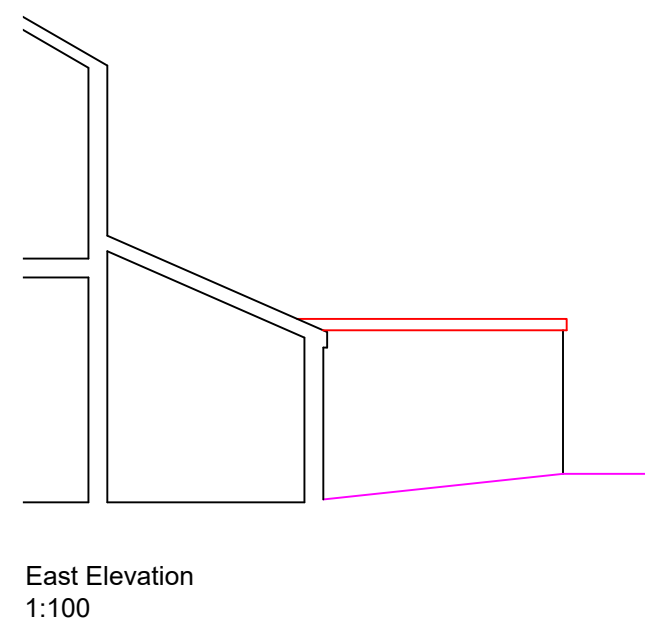
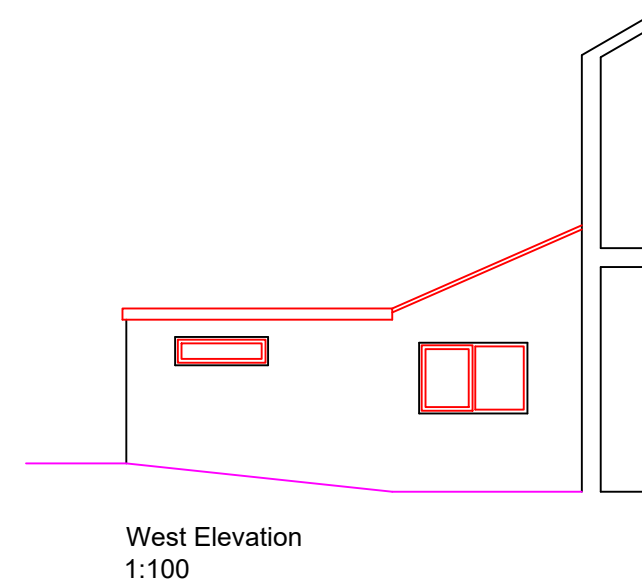
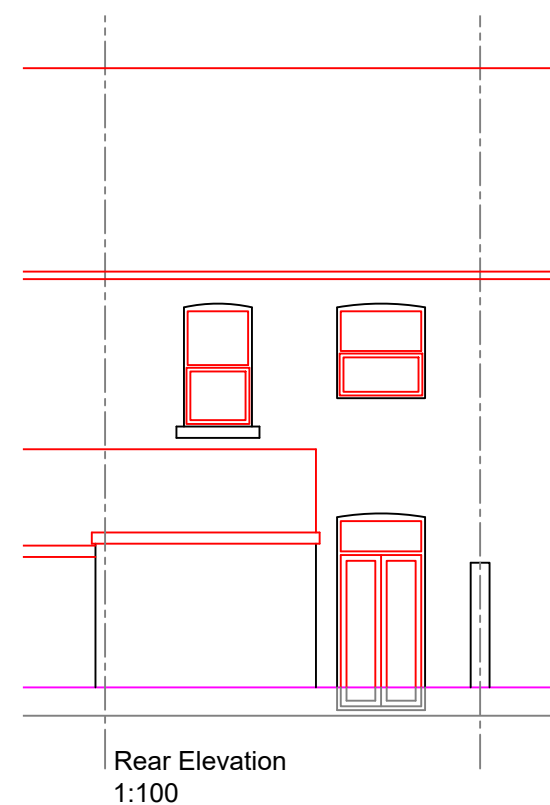
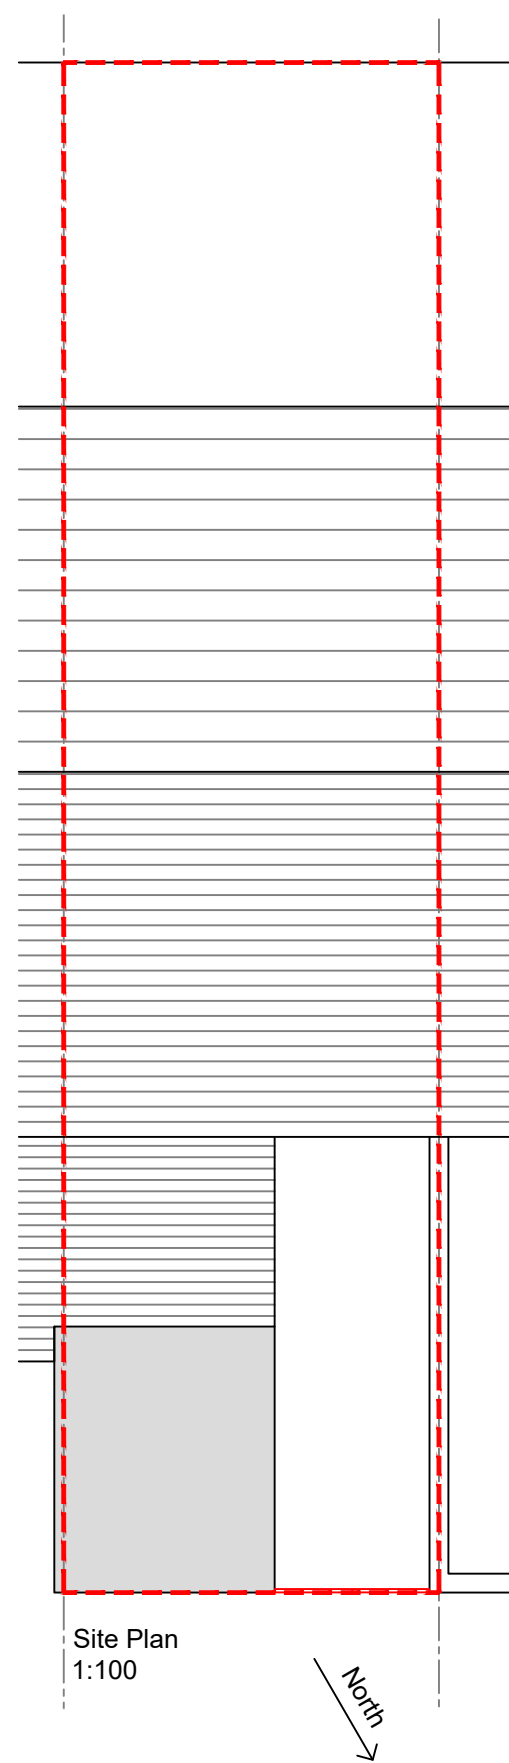
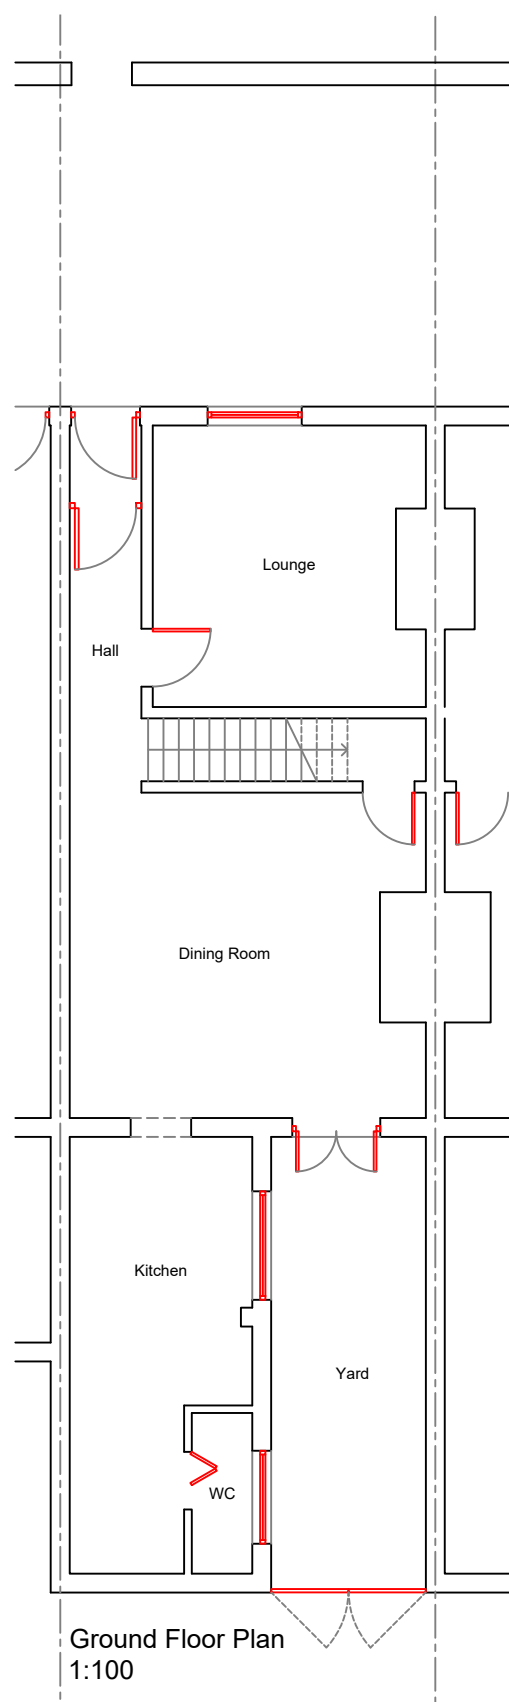



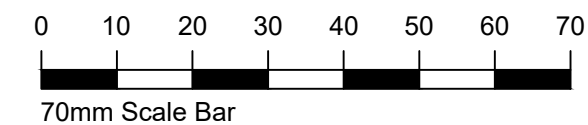


Revisions	
Client	
Mr D Doniger	
Project Address	
72 Wood Street, Bury	
Drawing Title	
Existing Plans & Elevations	
Drawing Number	Scale @ A3
65-EX-01	1:100
Date	Revision
Sept. 2020	A - 21/09/20


etc
ARCHITECTURAL

Do not scale from this drawing. All dimensions to be checked on site prior to commencement of work.


© ETC 2020

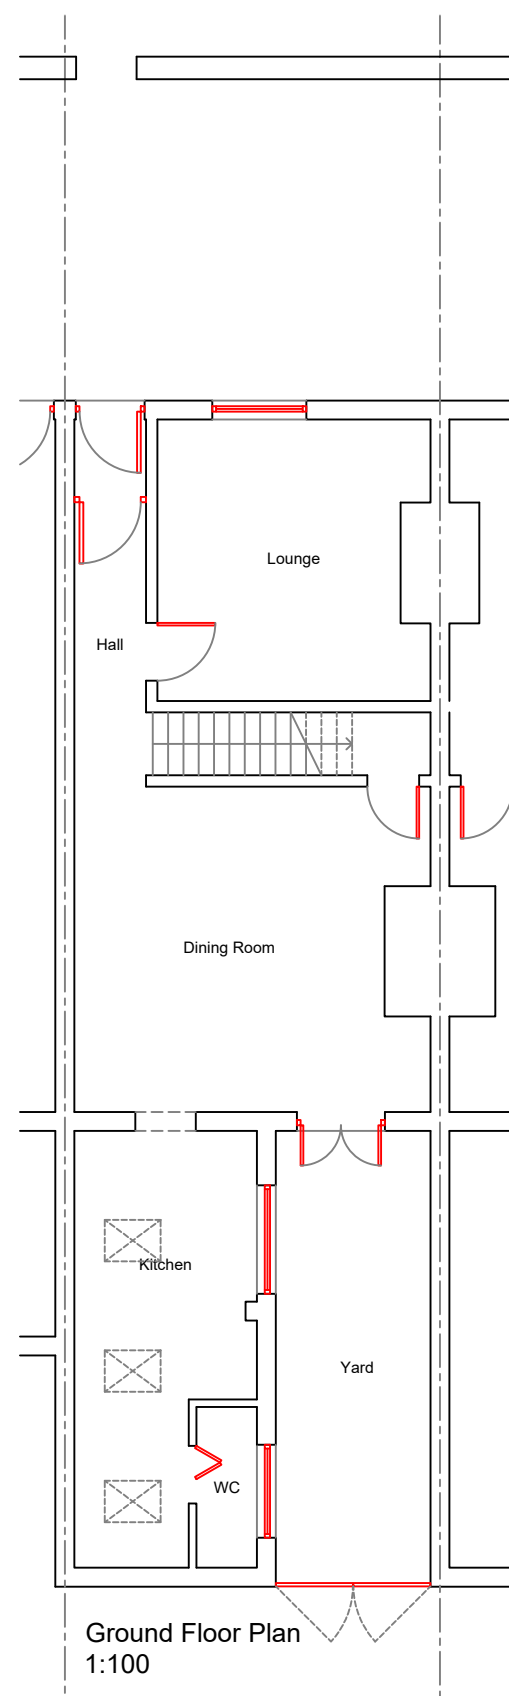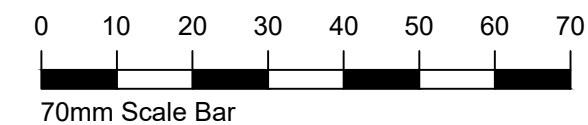


Ground Floor Plan
1:100

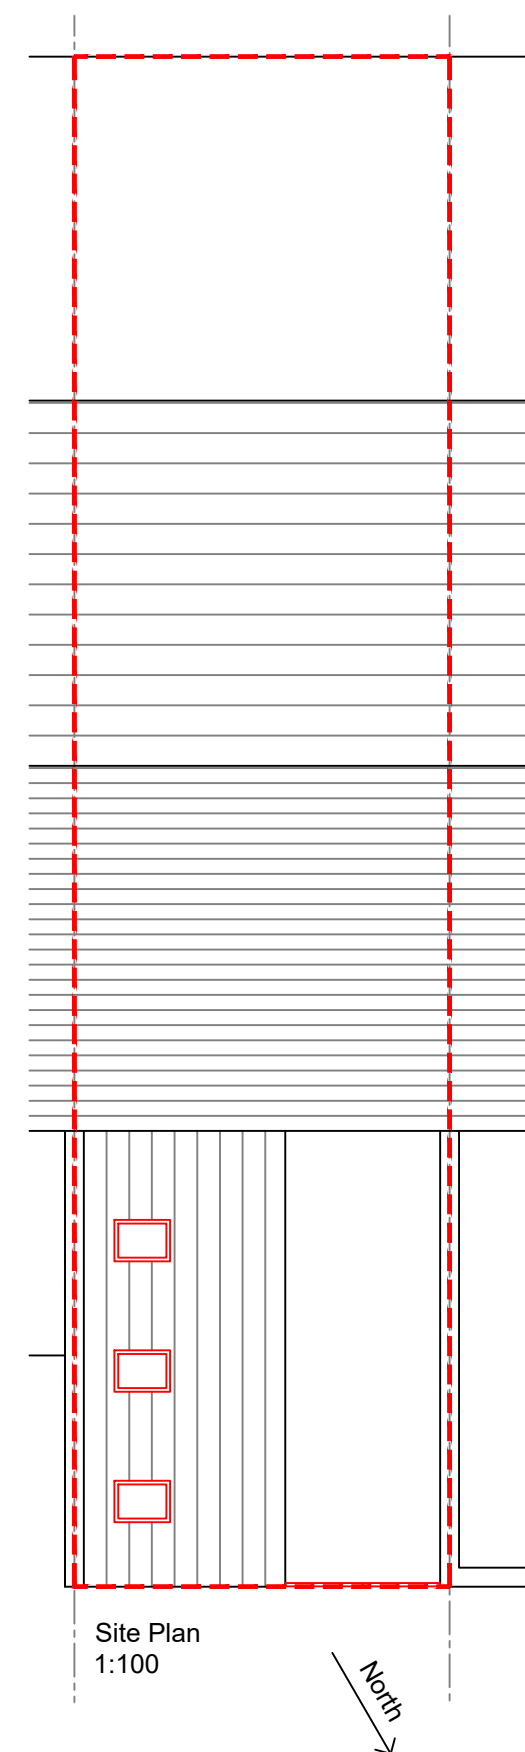


Site Plan
1:100

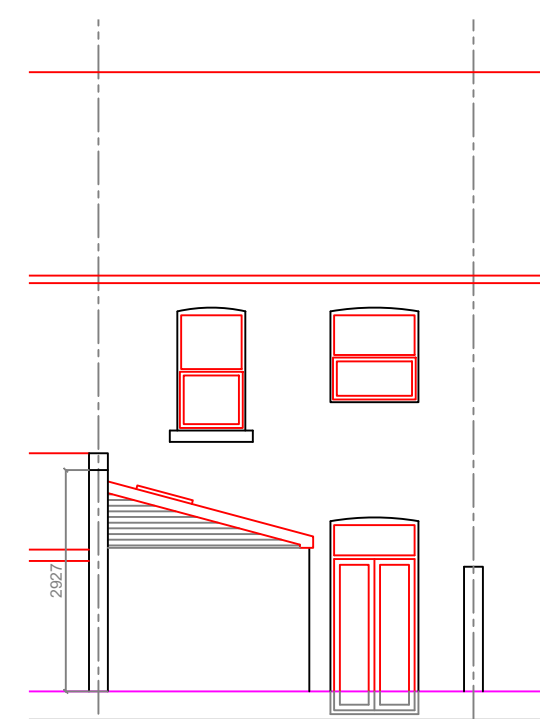

North Elevation
1:100

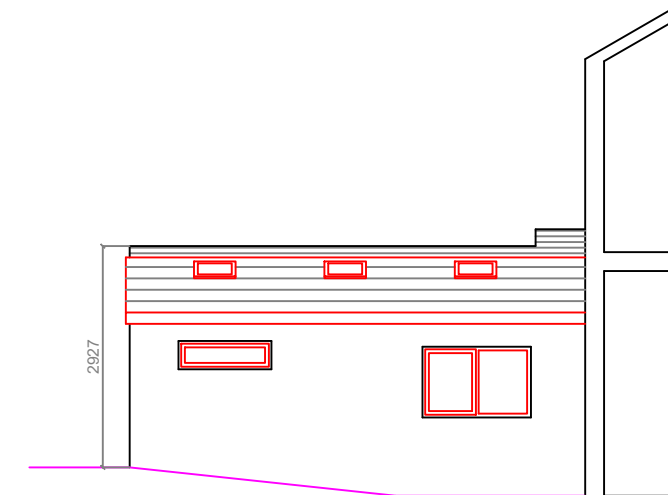

East Elevation
1:100

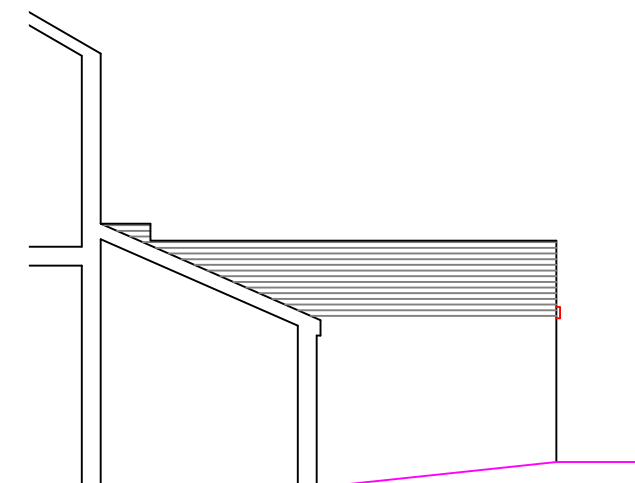

West Elevation
1:100

Revisions

Client

Mr D Doniger

Project Address

72 Wood Street, Bury

Drawing Title

Proposed Plans & Elevations

Drawing Number

65-PL-01

Scale @ A3

1:100

Date

Sept. 2020

Revision

B - 21/09/20



Do not scale from this drawing. All dimensions to be checked on site prior to commencement of work.

© ETC 2020