


Layout Showing Proposed New Front Garden and Car Parking Space. scale 1:20 @ A1

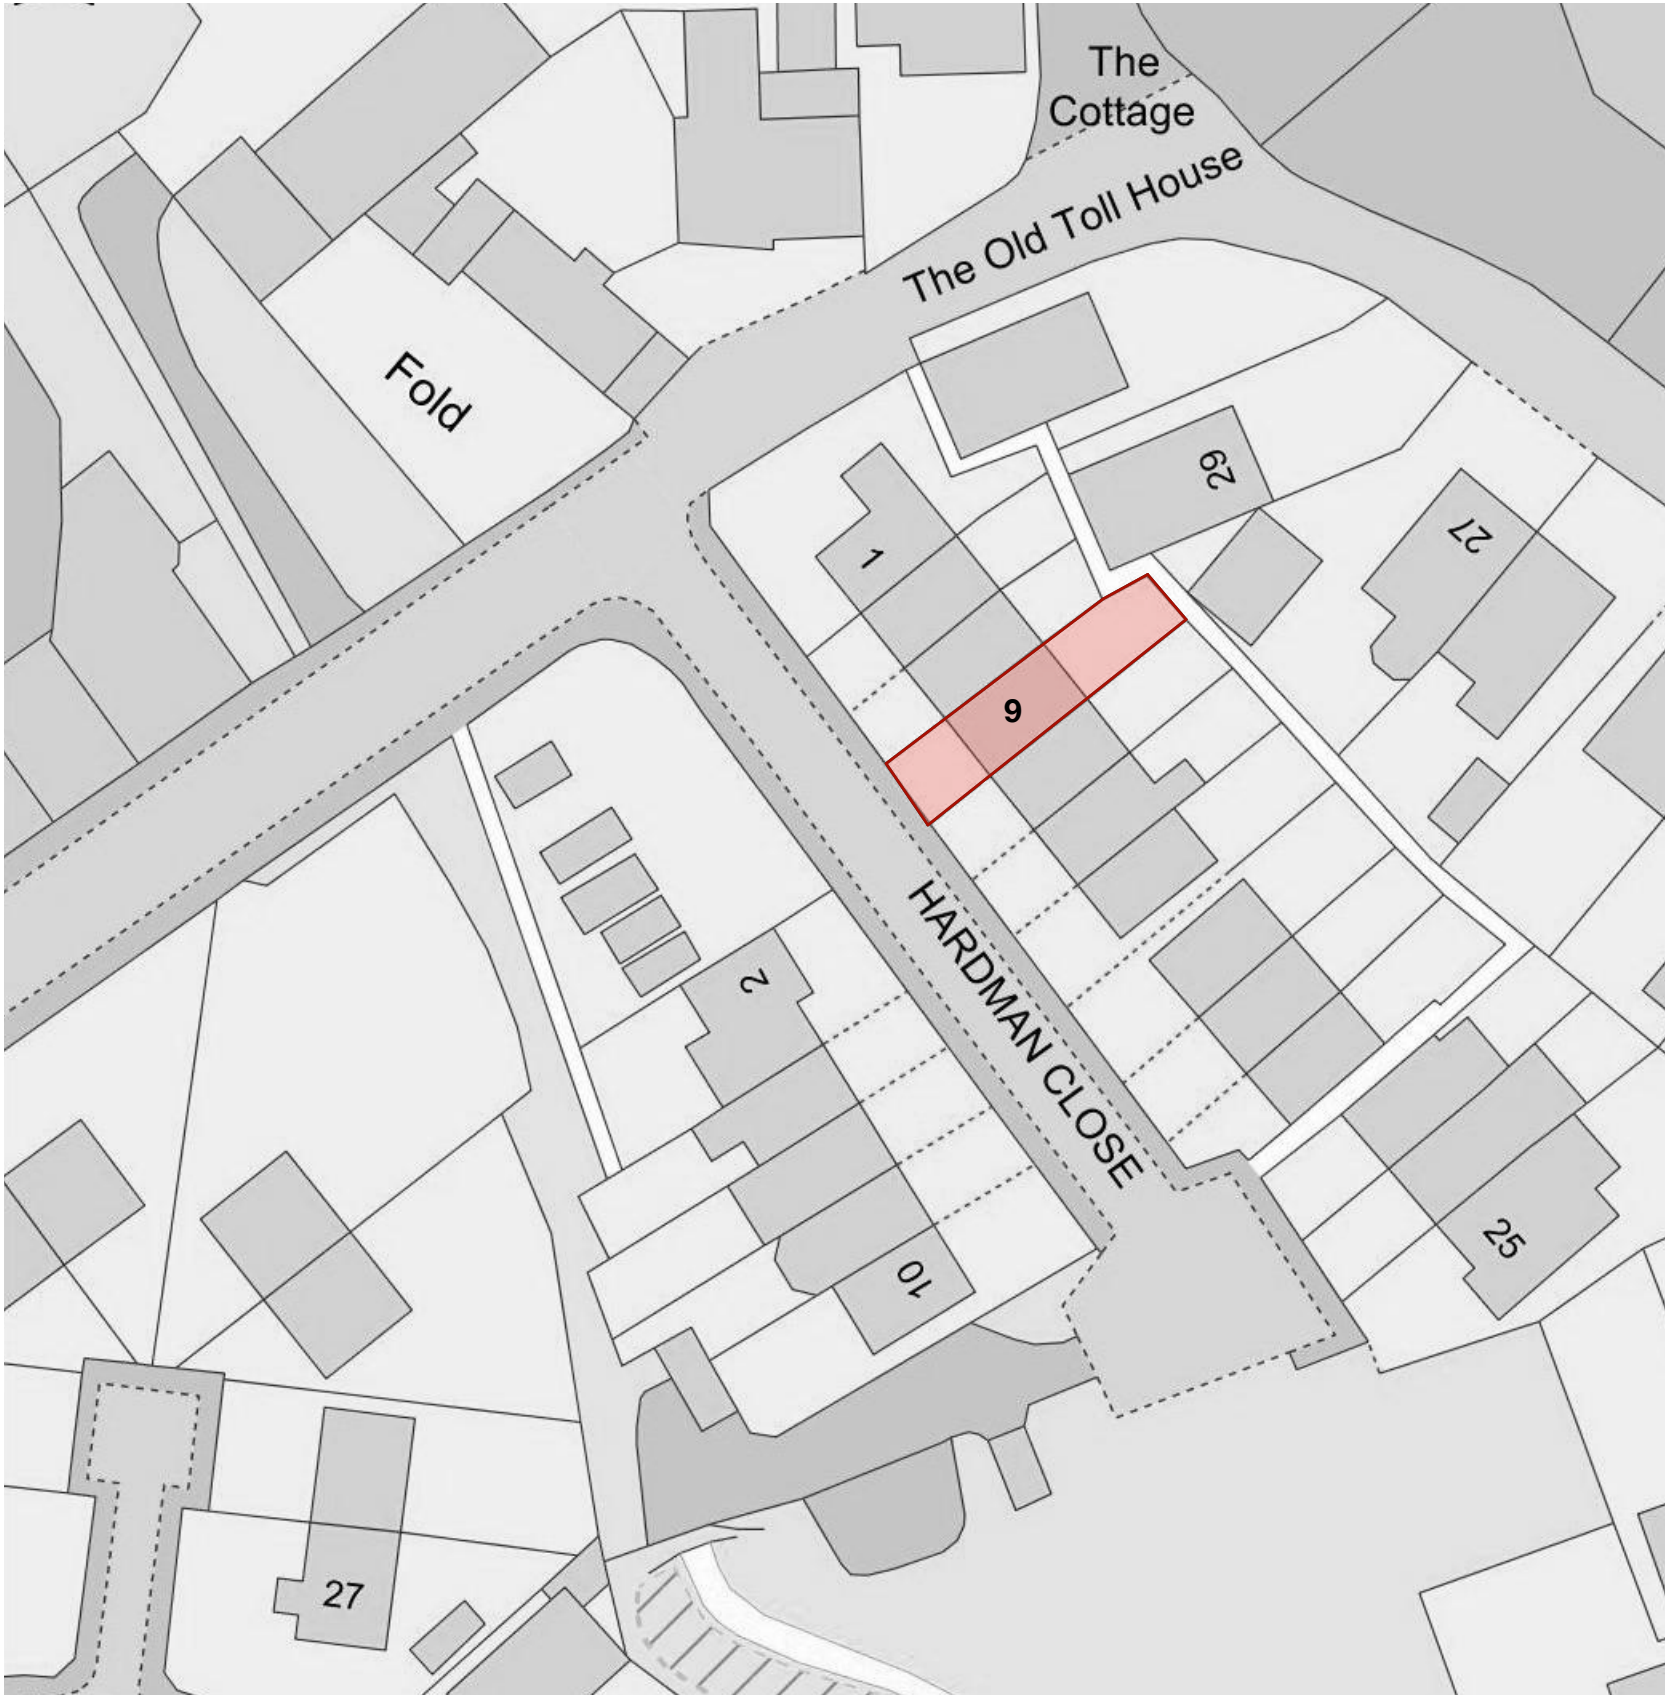

Site Plan 1:500 scale @ A1

DESIGN

greentop
old mount road
marsden
HD7 6NN
T: 07545 696911
E: design.email@mac.com

registered office: 2a each lane road, central dunsford, gloucestershire, GL1 2HE

Client
Mr R Crolla
Job Title
Rear Double Extension, Dorma & House Remodelling
Site Address
9 Hardman Close Radcliffe Manchester
Lancs M26 4HY

Drawing Name
Proposed Driveway/Landscape & 1:500 extended site layout

Drawing Status

Issue Date: by : D Hobson

Drawing Scale
as indicated

Layout ID Status Revision
RC.H.Plan: 04

A1

Architecture:Interiors:Project Management.

Construction Risks	Maintenance/cleaning Risks	Demolition/adaptation Risks
In addition to the hazards/risks normally associated with the types of work detailed on this drawing take note of the above. It is assumed that all works on this drawing will be carried out by a competent contractor working, where appropriate, to an appropriate method statement.		
Safety Health and Environmental Information Box		
Notes		
####		