






REAR ELEVATION. 1:100

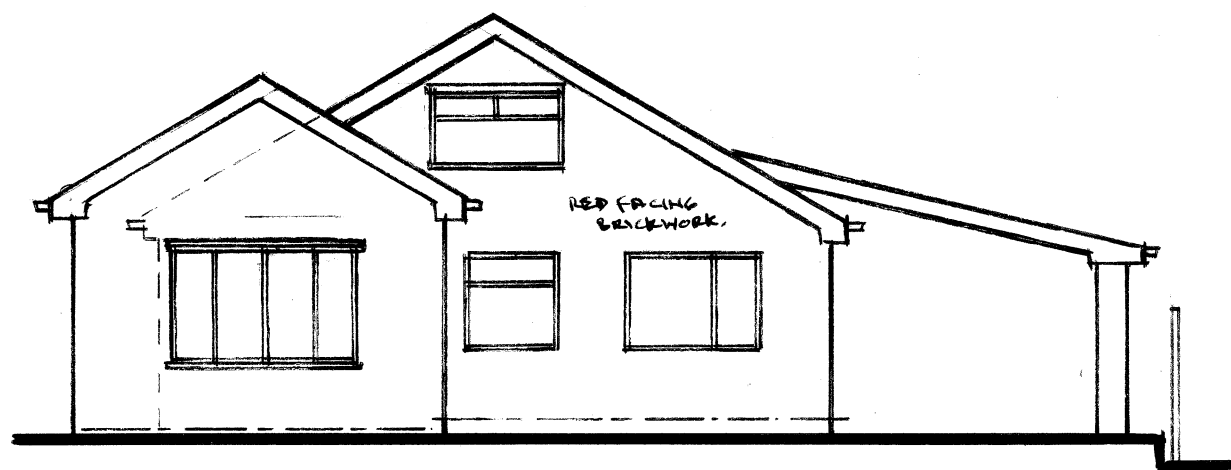


L.H. SIDE ELEVATION.

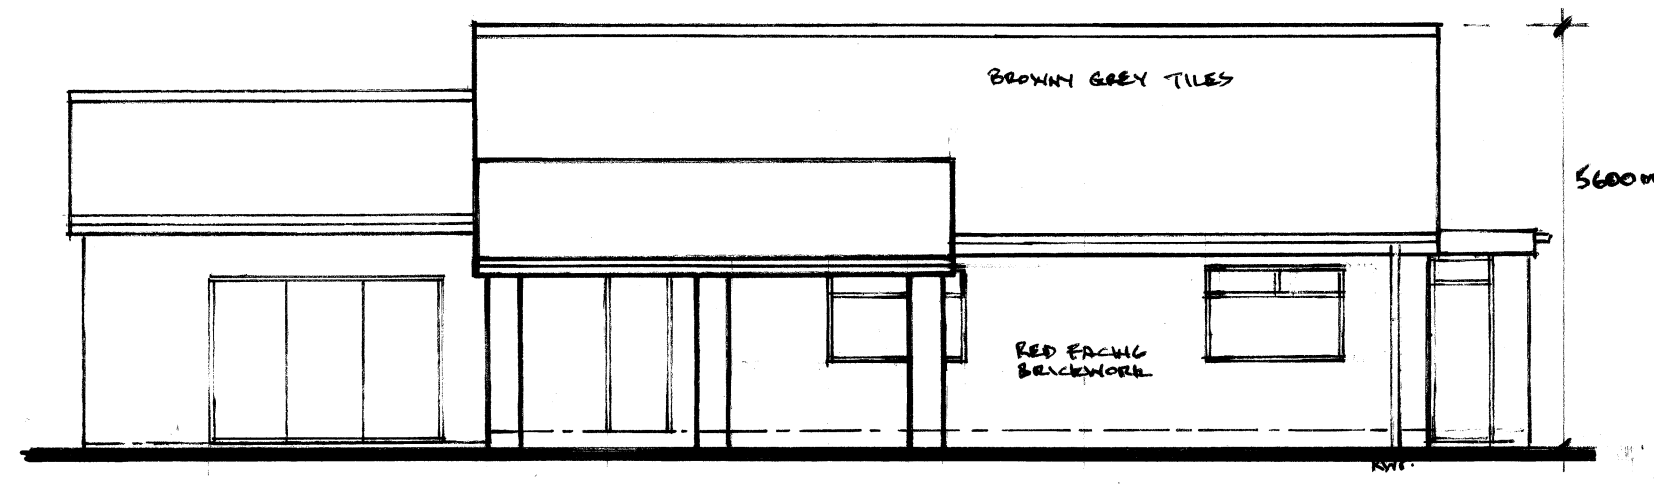


FRONT ELEVATION

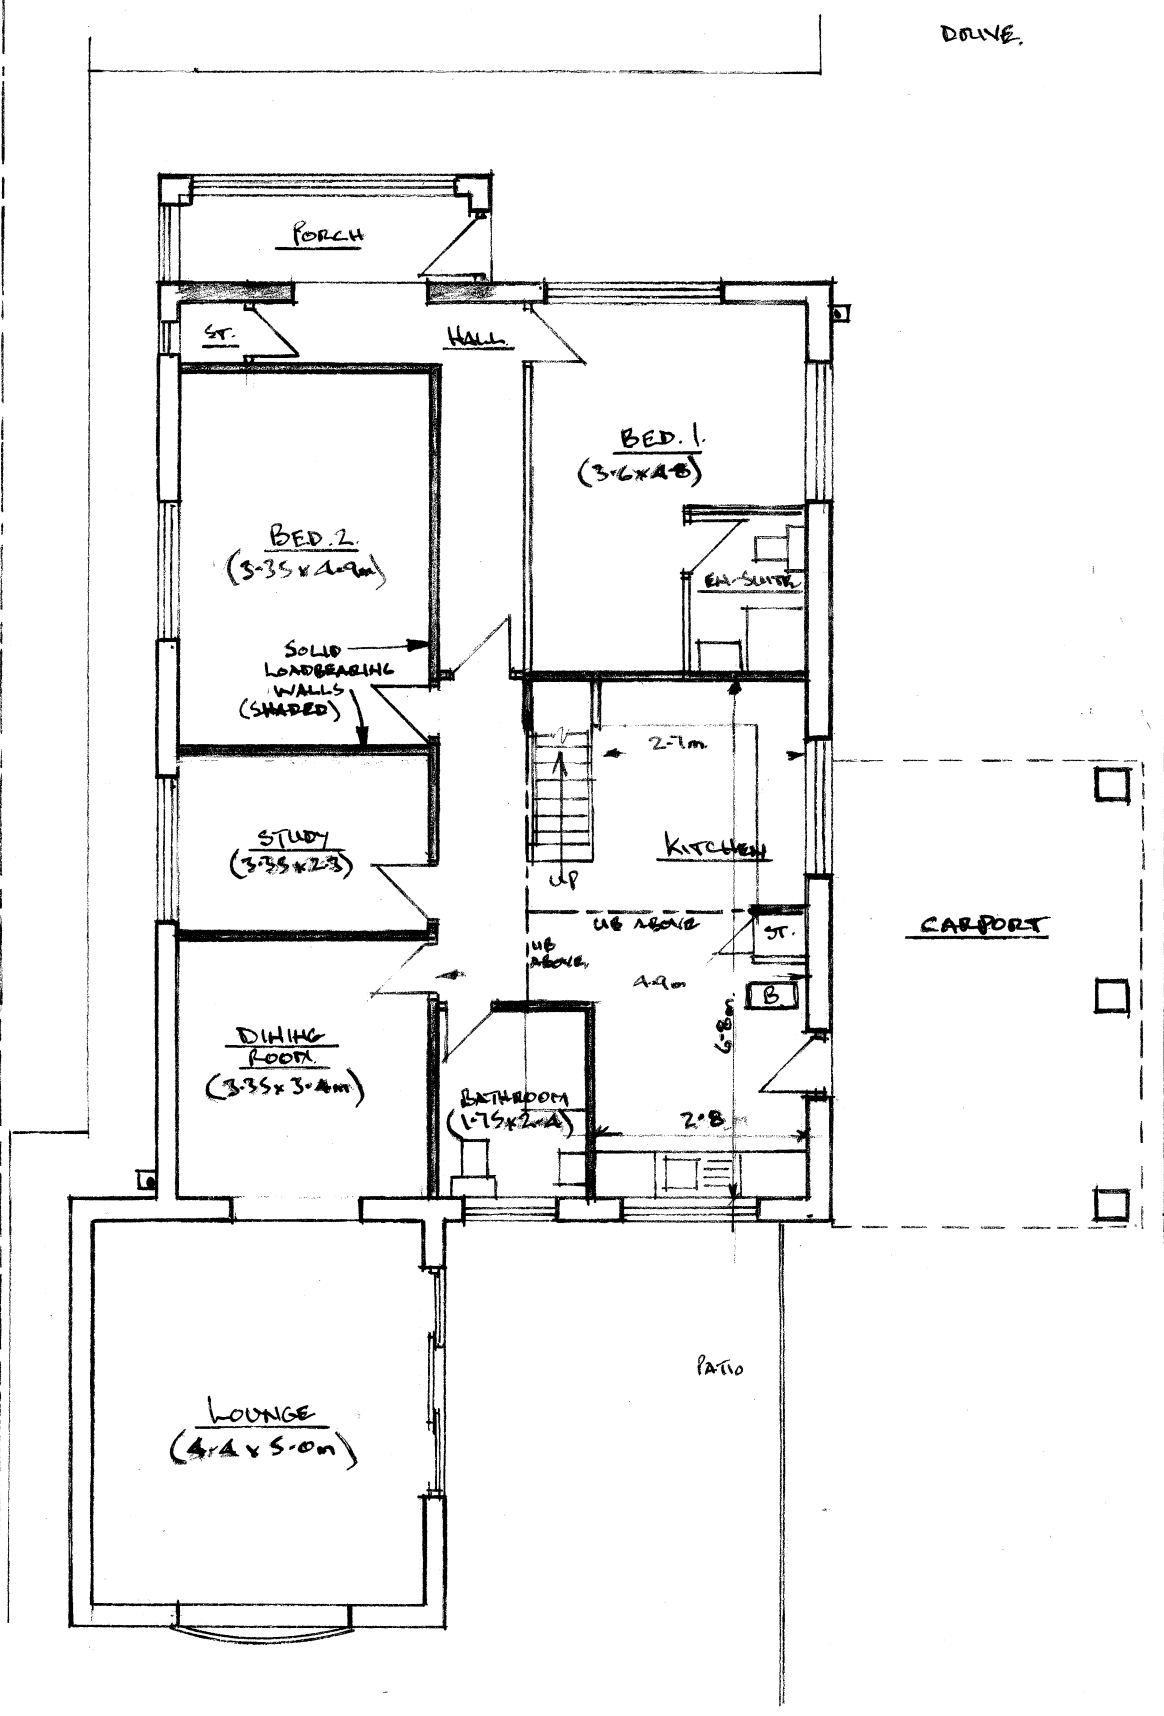


GROUND FLOOR PLAN. 1:100

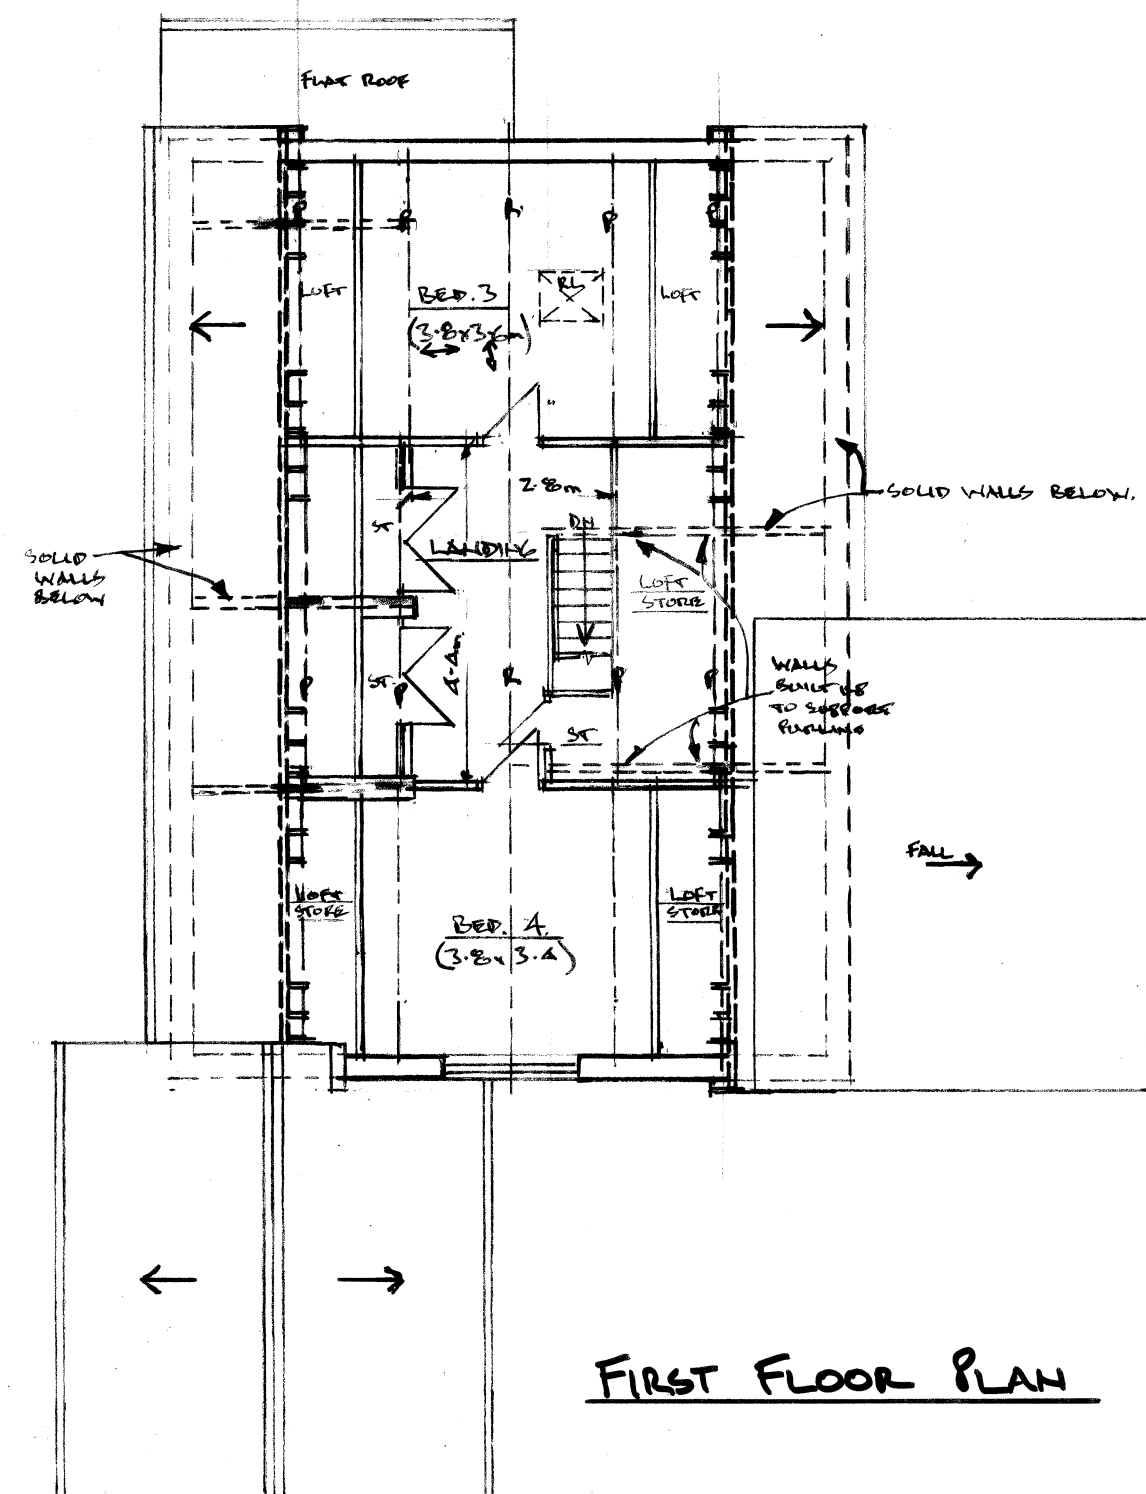

FIRST FLOOR PLAN

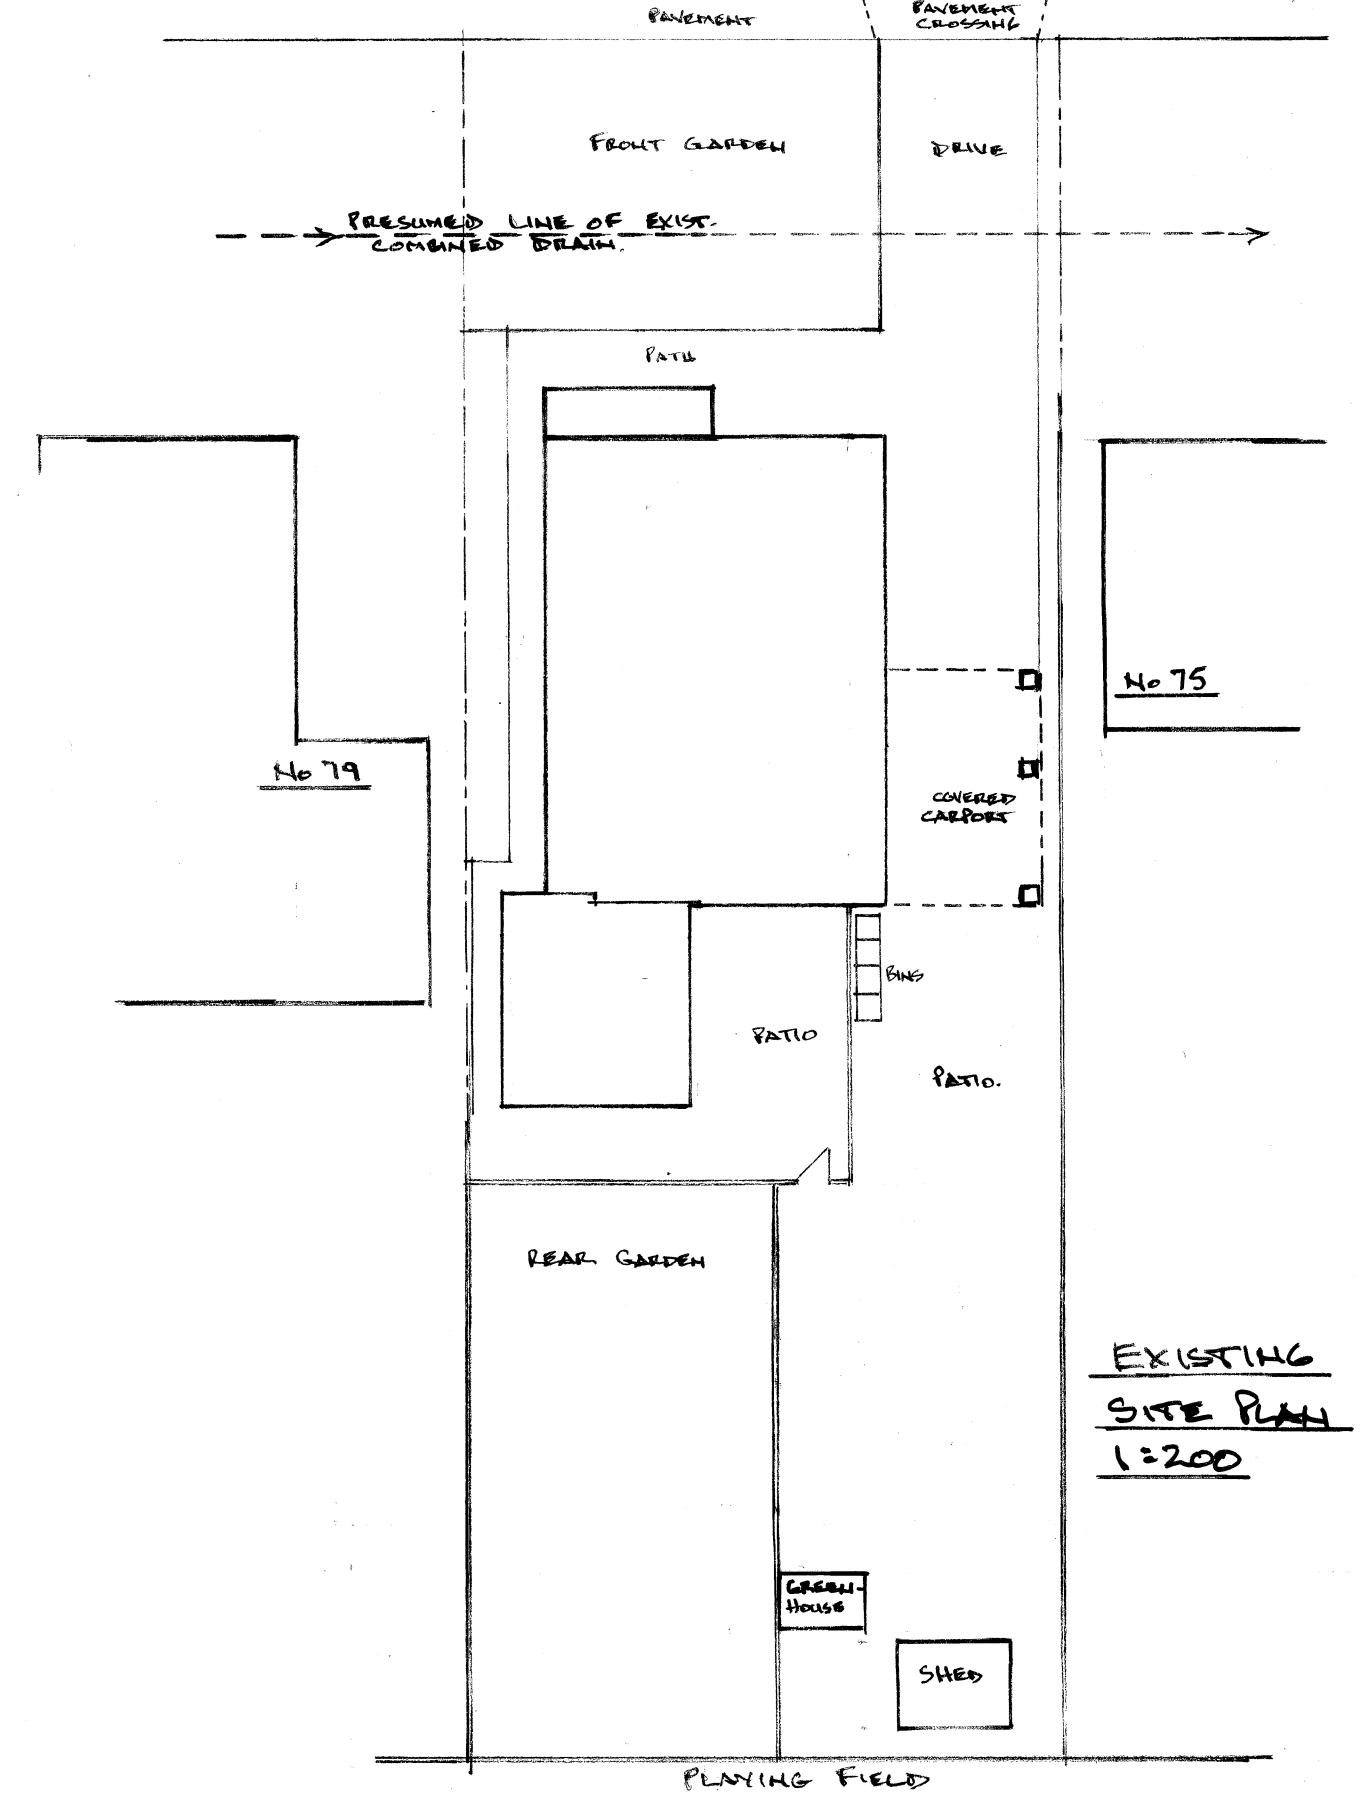

EXISTING SITE PLAN 1:200

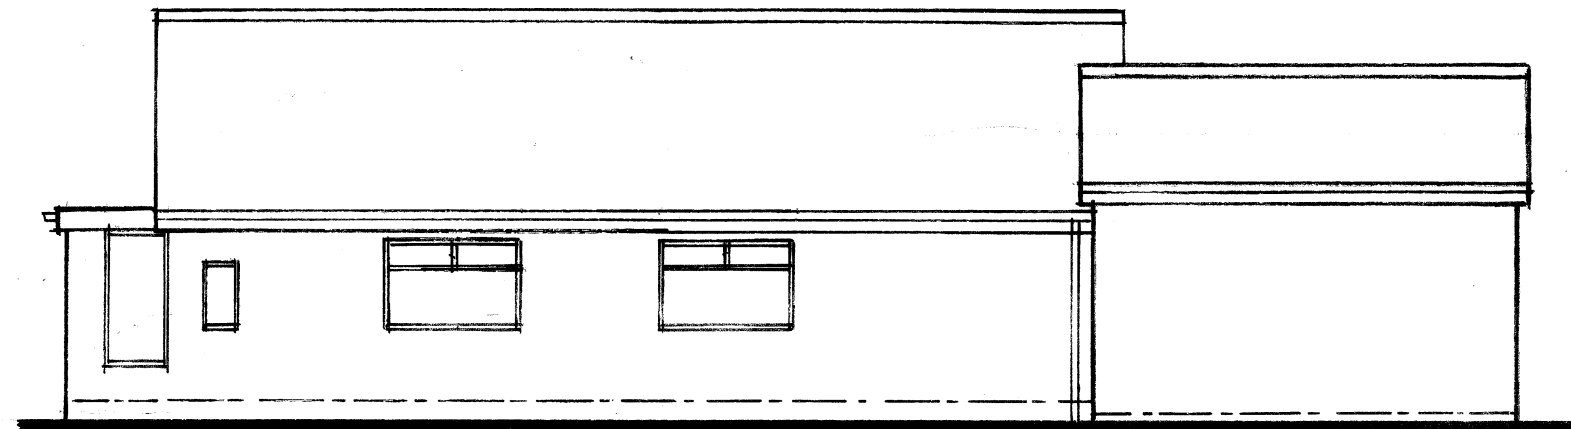

R.H. SIDE ELEVATION

PROPOSED TWO STOREY / FIRST FLOOR SIDE & SINGLE STOREY REAR EXTENSIONS & EXT./INTERNAL ALTERATIONS AT 77 HAIG ROAD, BURY.			
EXISTING PLANS & ELEVATIONS.			
SCALE	DATE	DRAWN BY	DWG. NO.
1:100, 1:200	NOV. 22	N.B.	1