




REAR ELEVATION. 1:100




L.H. SIDE ELEVATION




FRONT ELEVATION

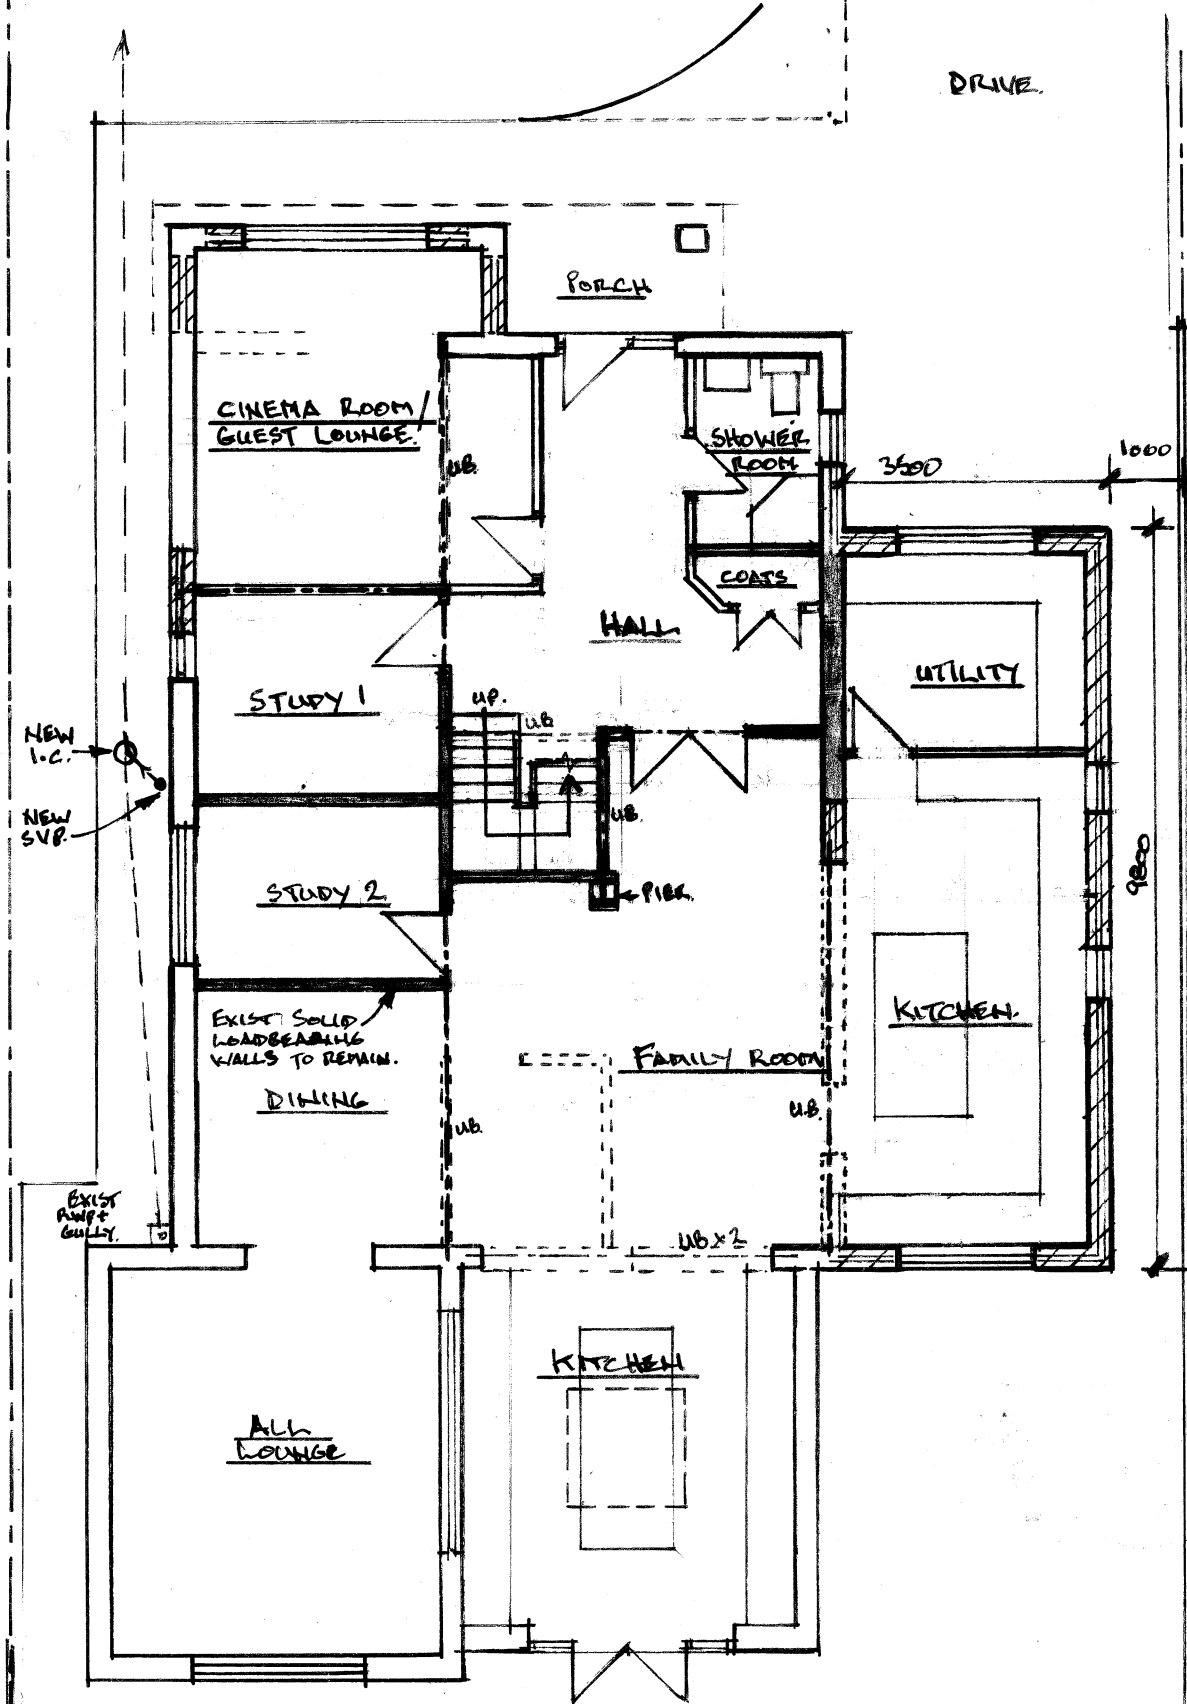


GROUND FLOOR PLAN. 1:100

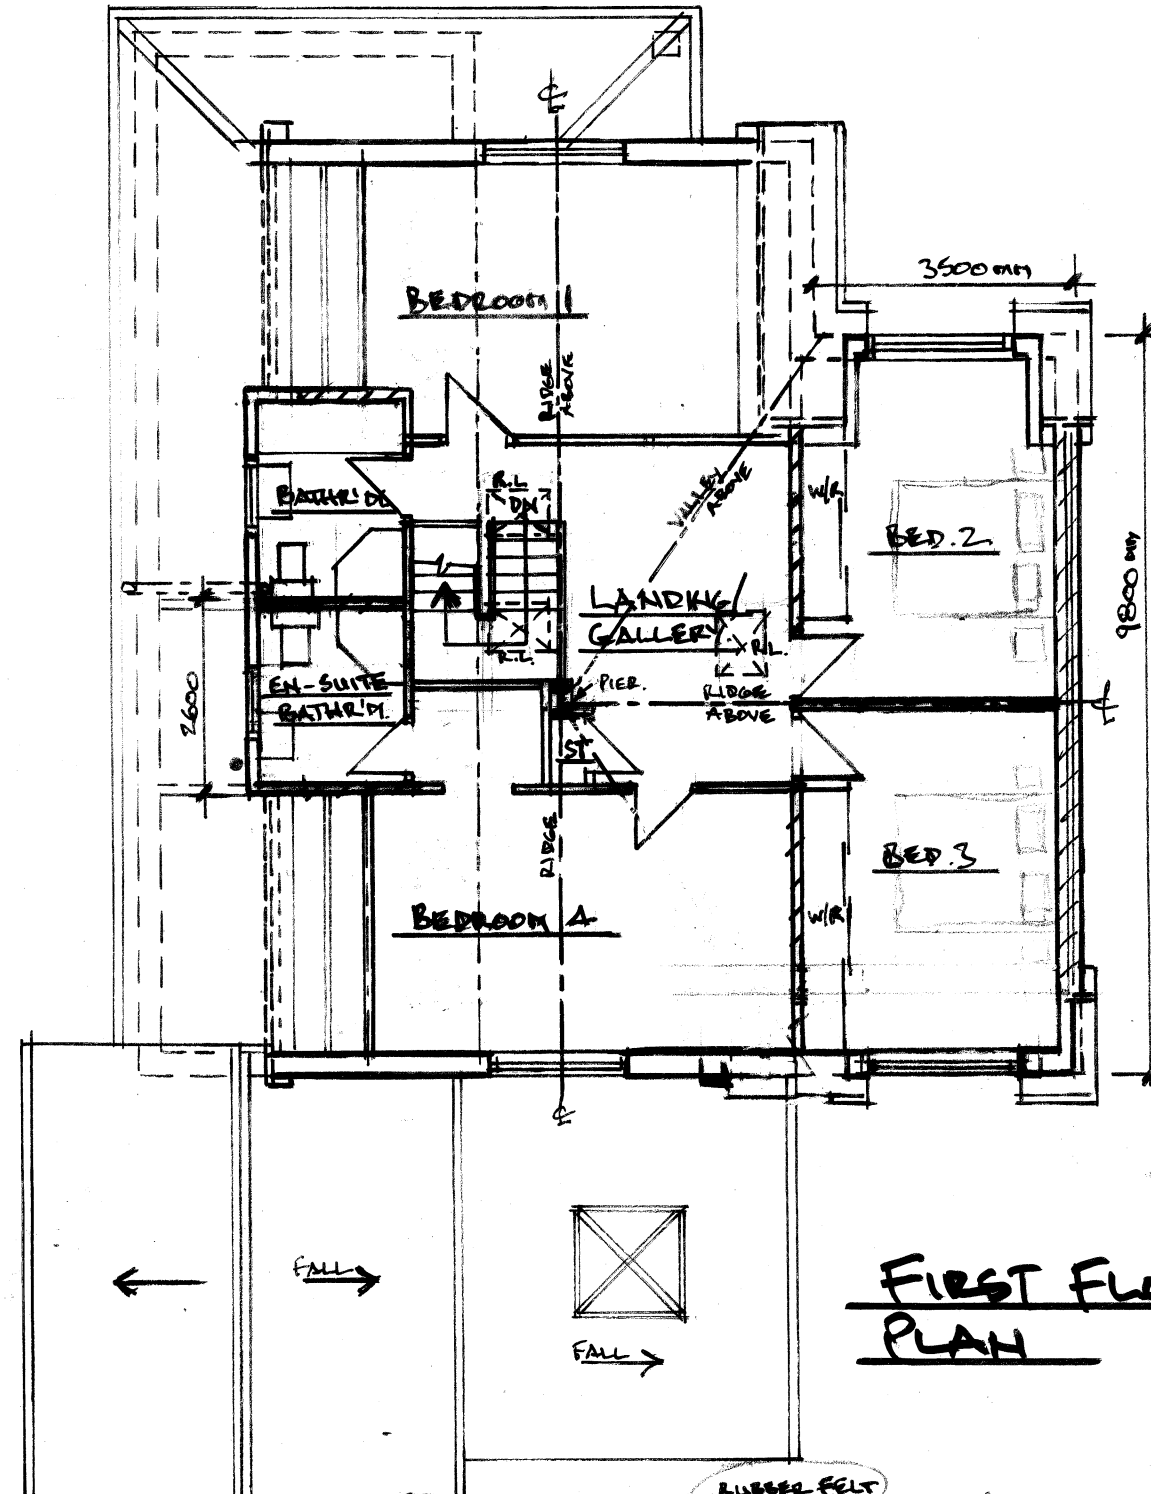

FIRST FLOOR PLAN

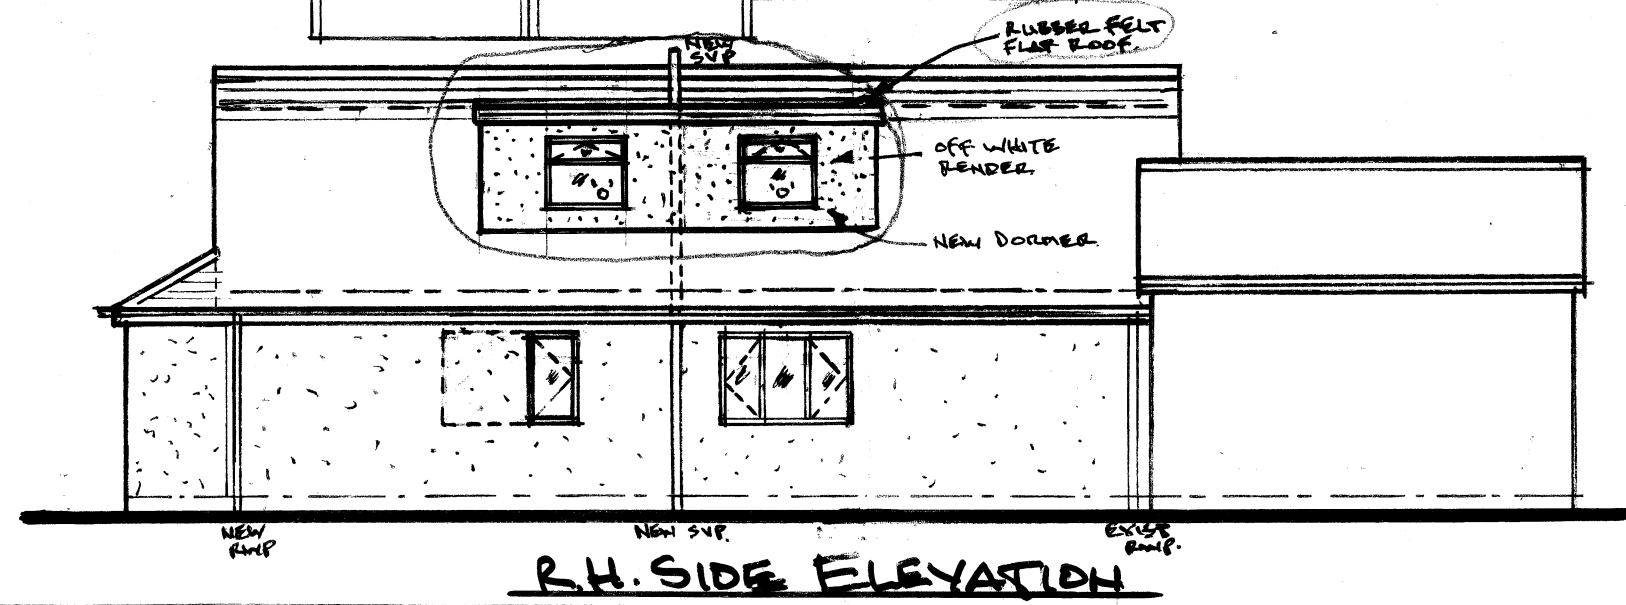

R.H. SIDE ELEVATION

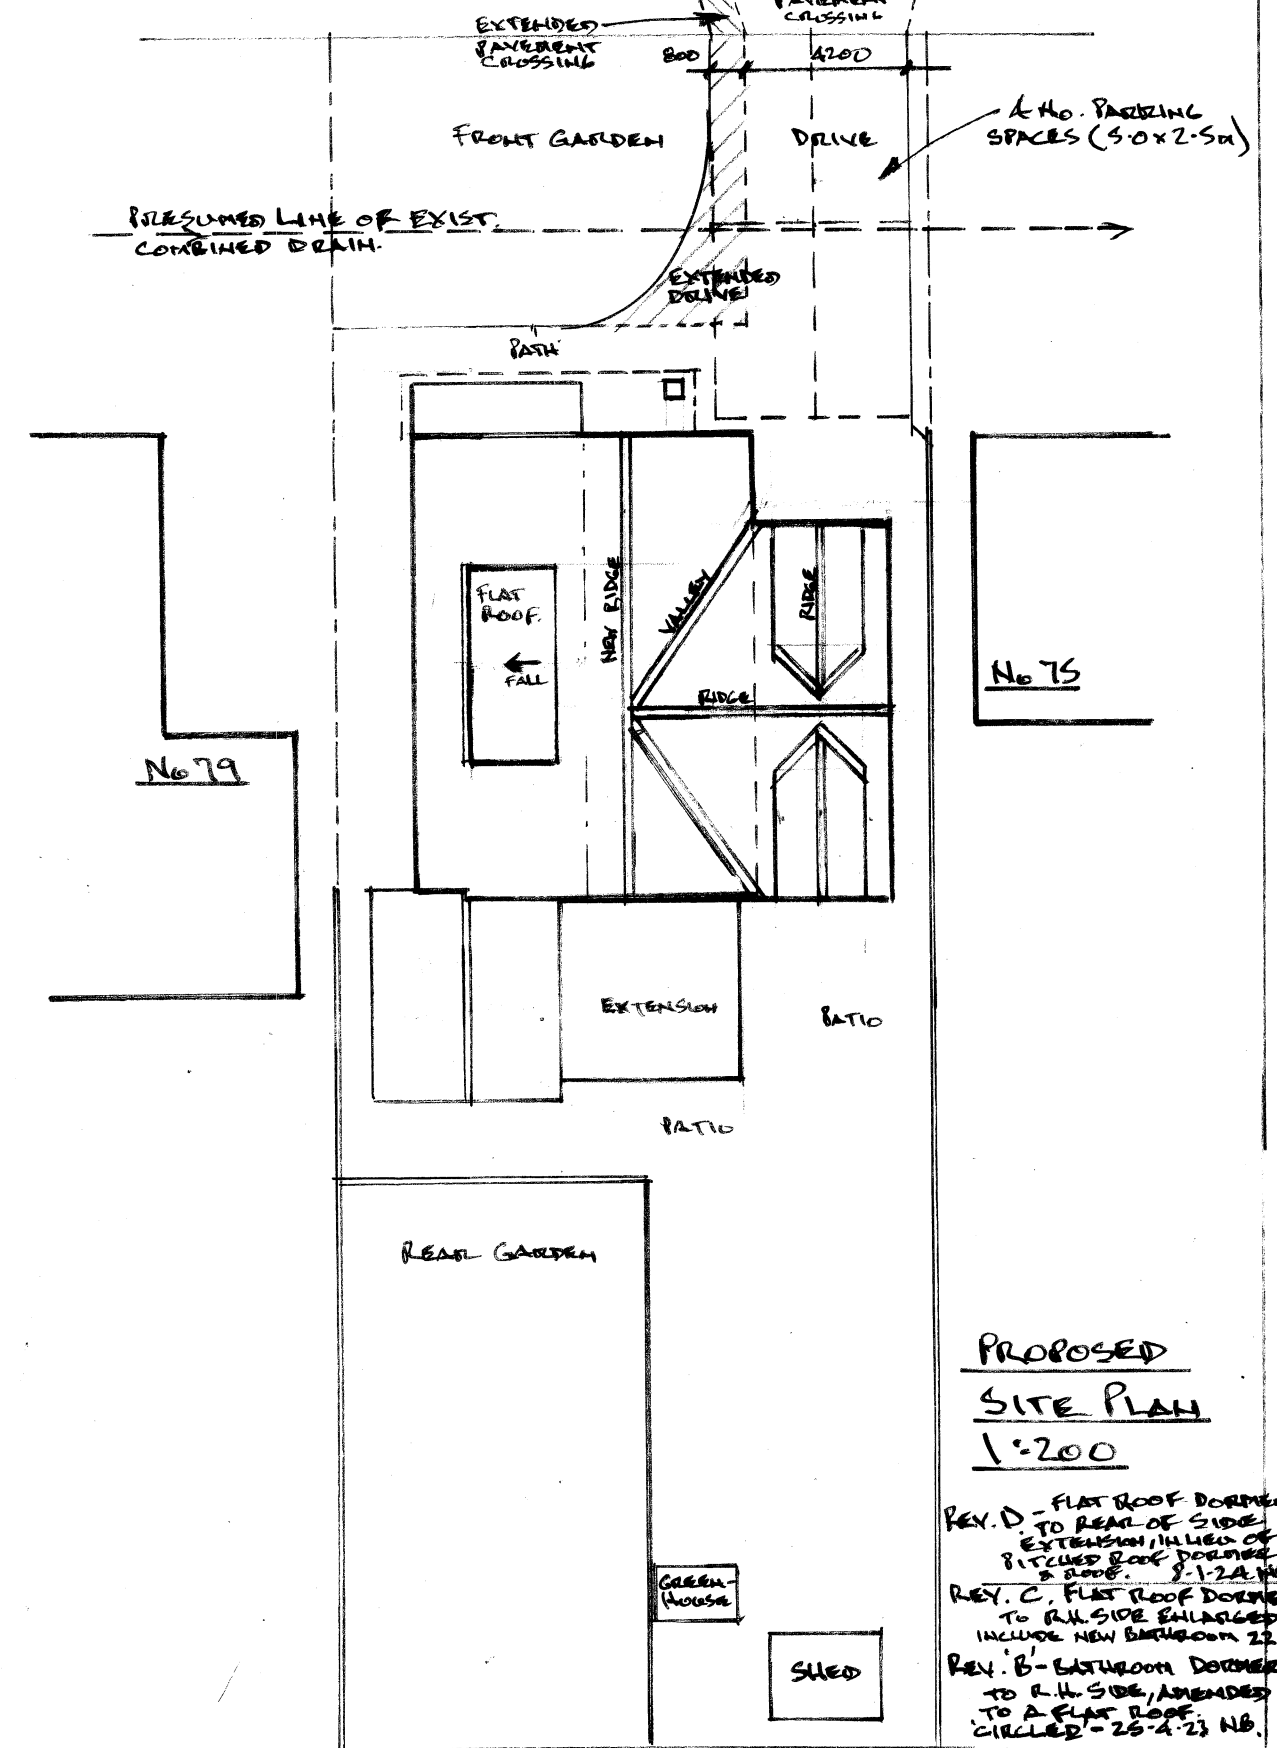

PROPOSED SITE PLAN 1:200

REV. D - FLAT ROOF DORMER TO REAR OF SIDE. EXTENSION, IN LIEU OF PITCHED ROOF DORMER & ROOF.
REV. C - FLAT ROOF DORMER TO R.H. SIDE ENLARGED TO INCLUDE NEW BEDROOM 22'-8"-73.
REV. B - EAST ROOM DORMER TO A FLAT ROOF, CIRCLED - 25'-4"-23' NB.

PROPOSED TWO STOREY/FIRST FLOOR SIDE & SINGLE STOREY REAR EXTENSIONS & EXT./INTERNAL ALTERATIONS, AT 77 HAIG ROAD, BURY.

PROPOSED PLANS & ELEVATIONS

SCALE	DATE	DRAWN	DWG NO.
1:100, 1:200	NOV. 22	N.B.	215/2