
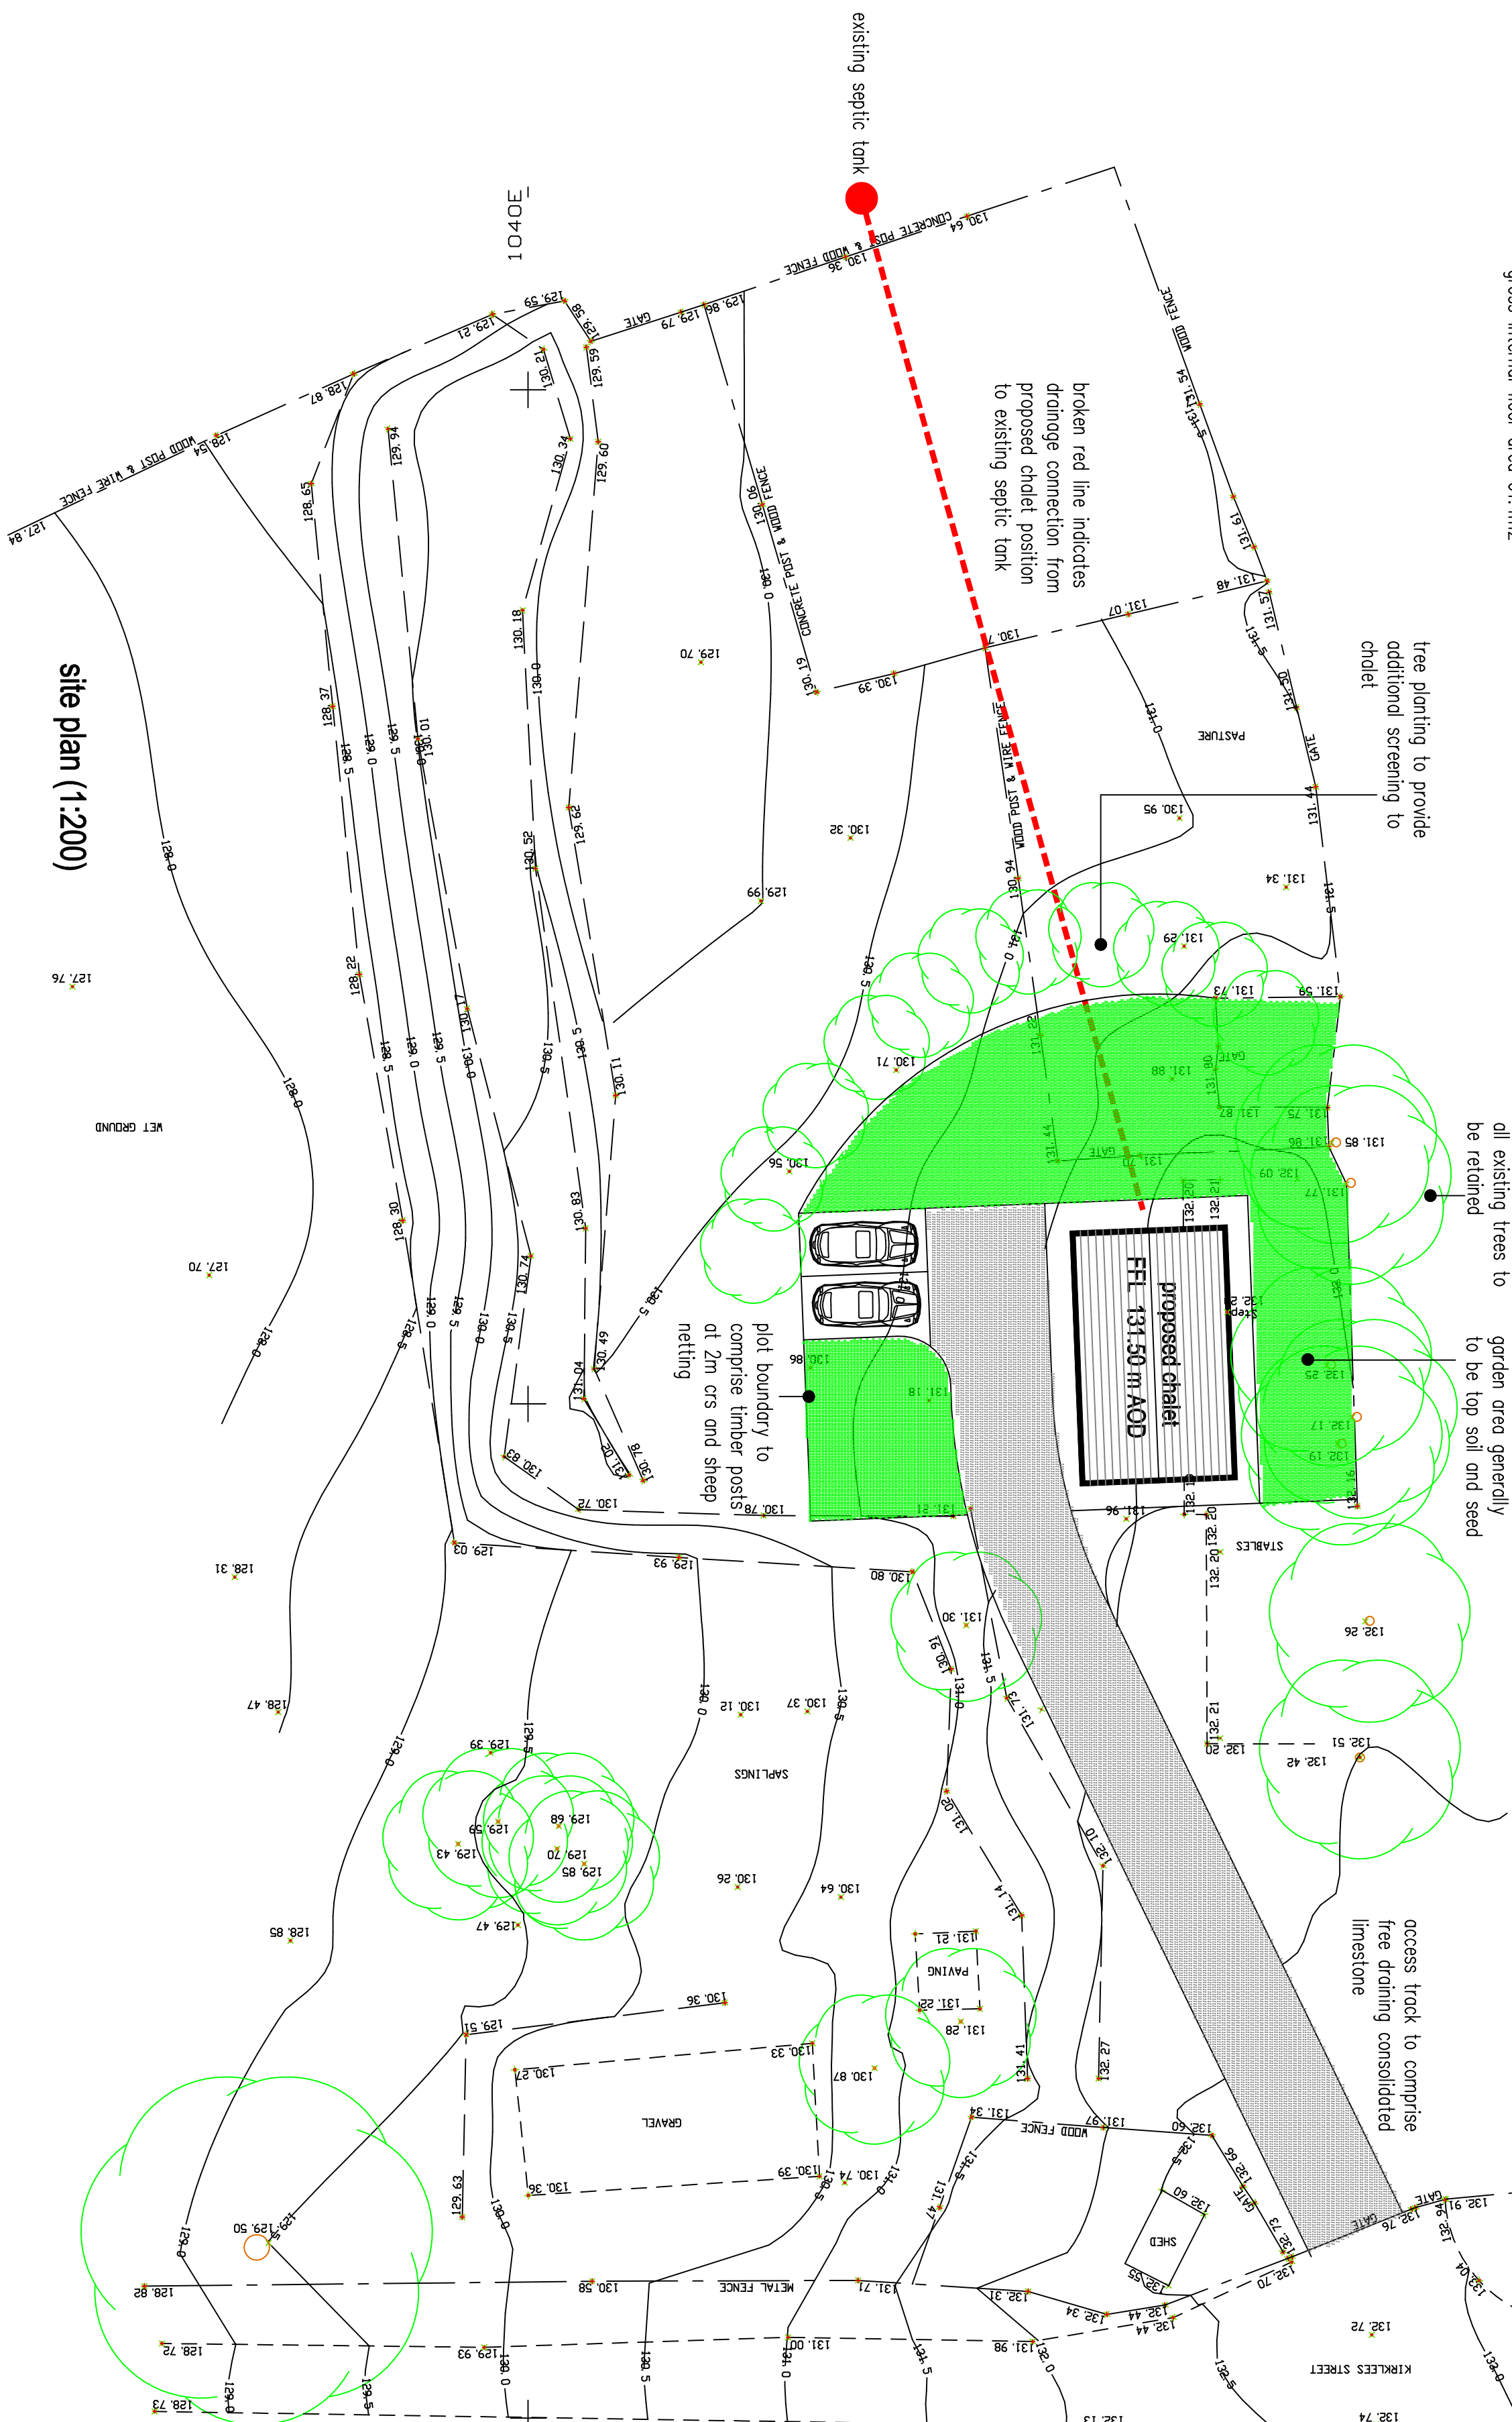
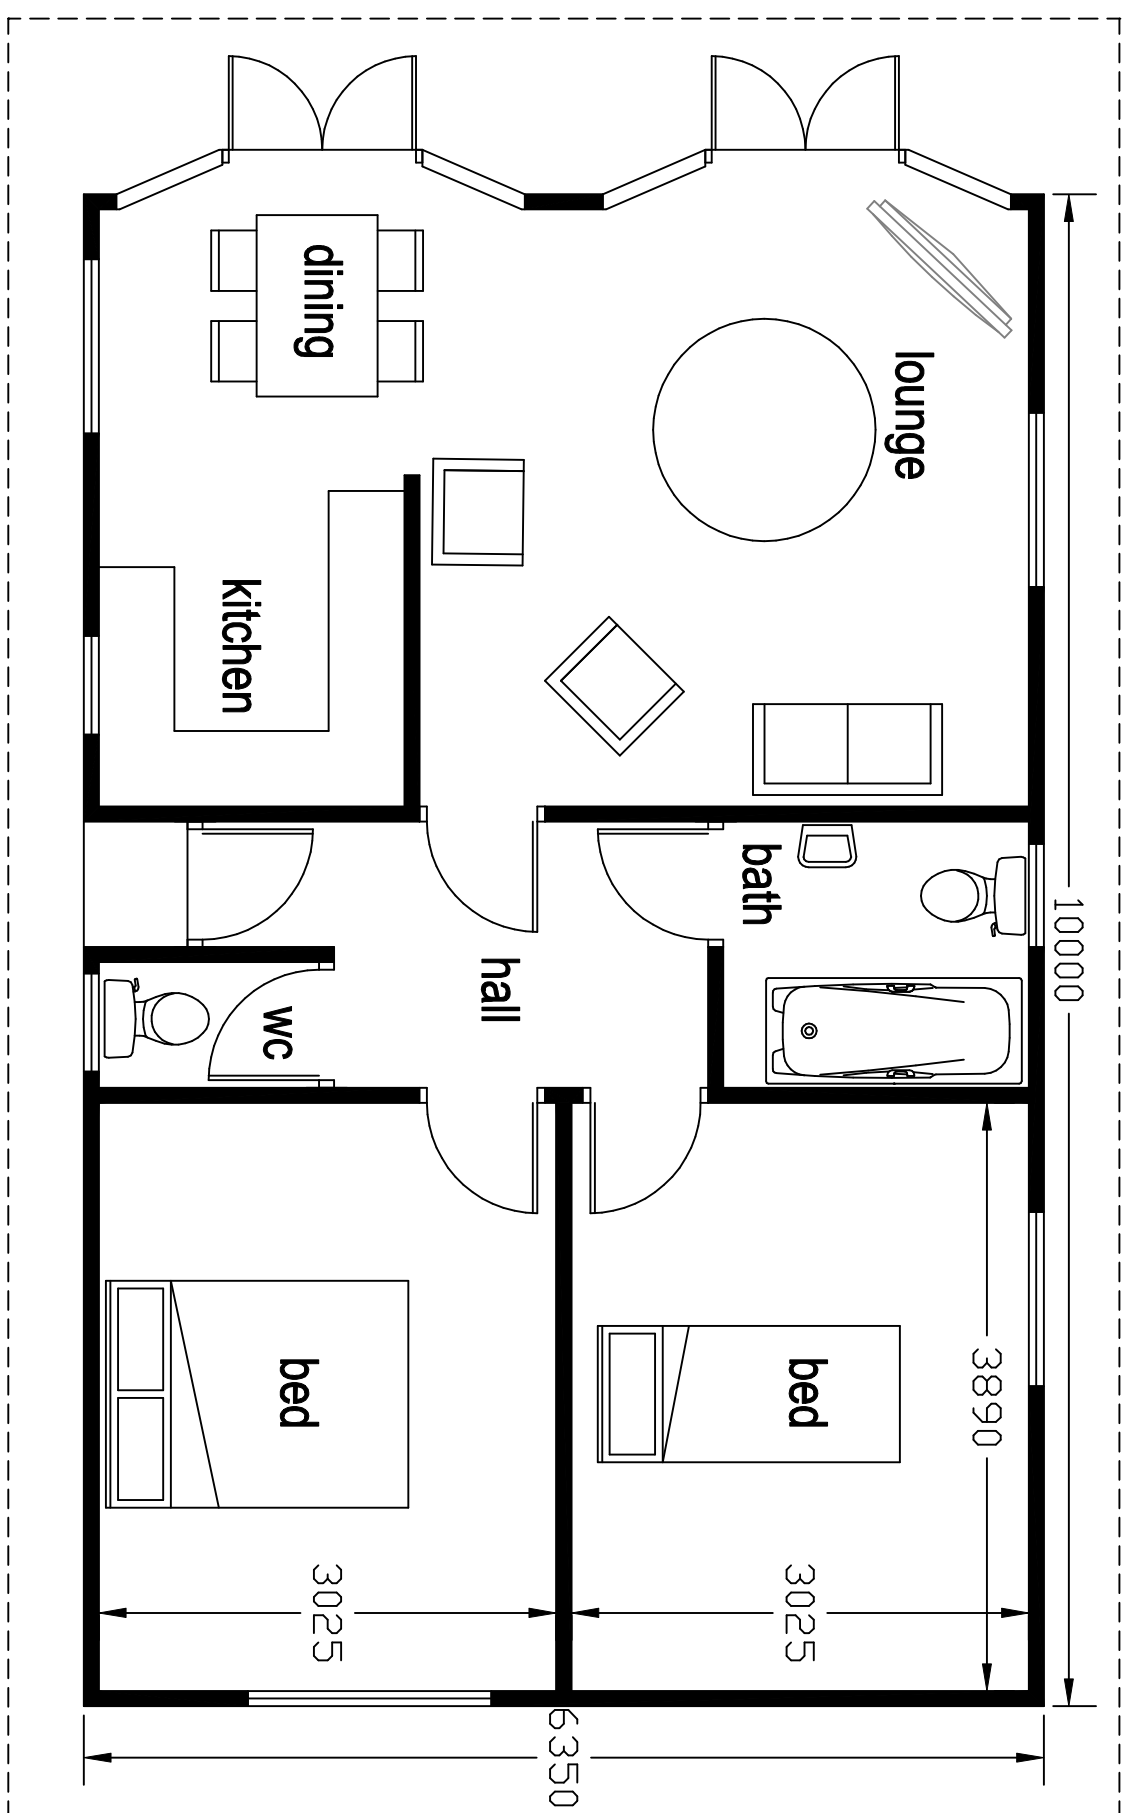


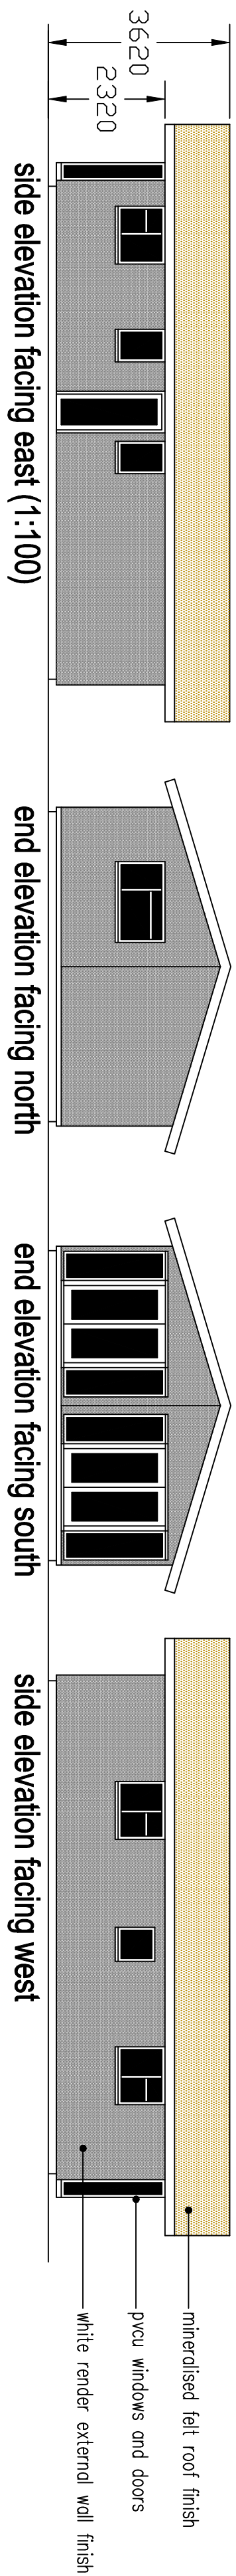

proposed site plan + building details

proposed re-siting of existing chalet bungalow
on land at

**Lower Kirklees Street
Tottenham**

scale 1:200 1:100 1:50 @ A1