


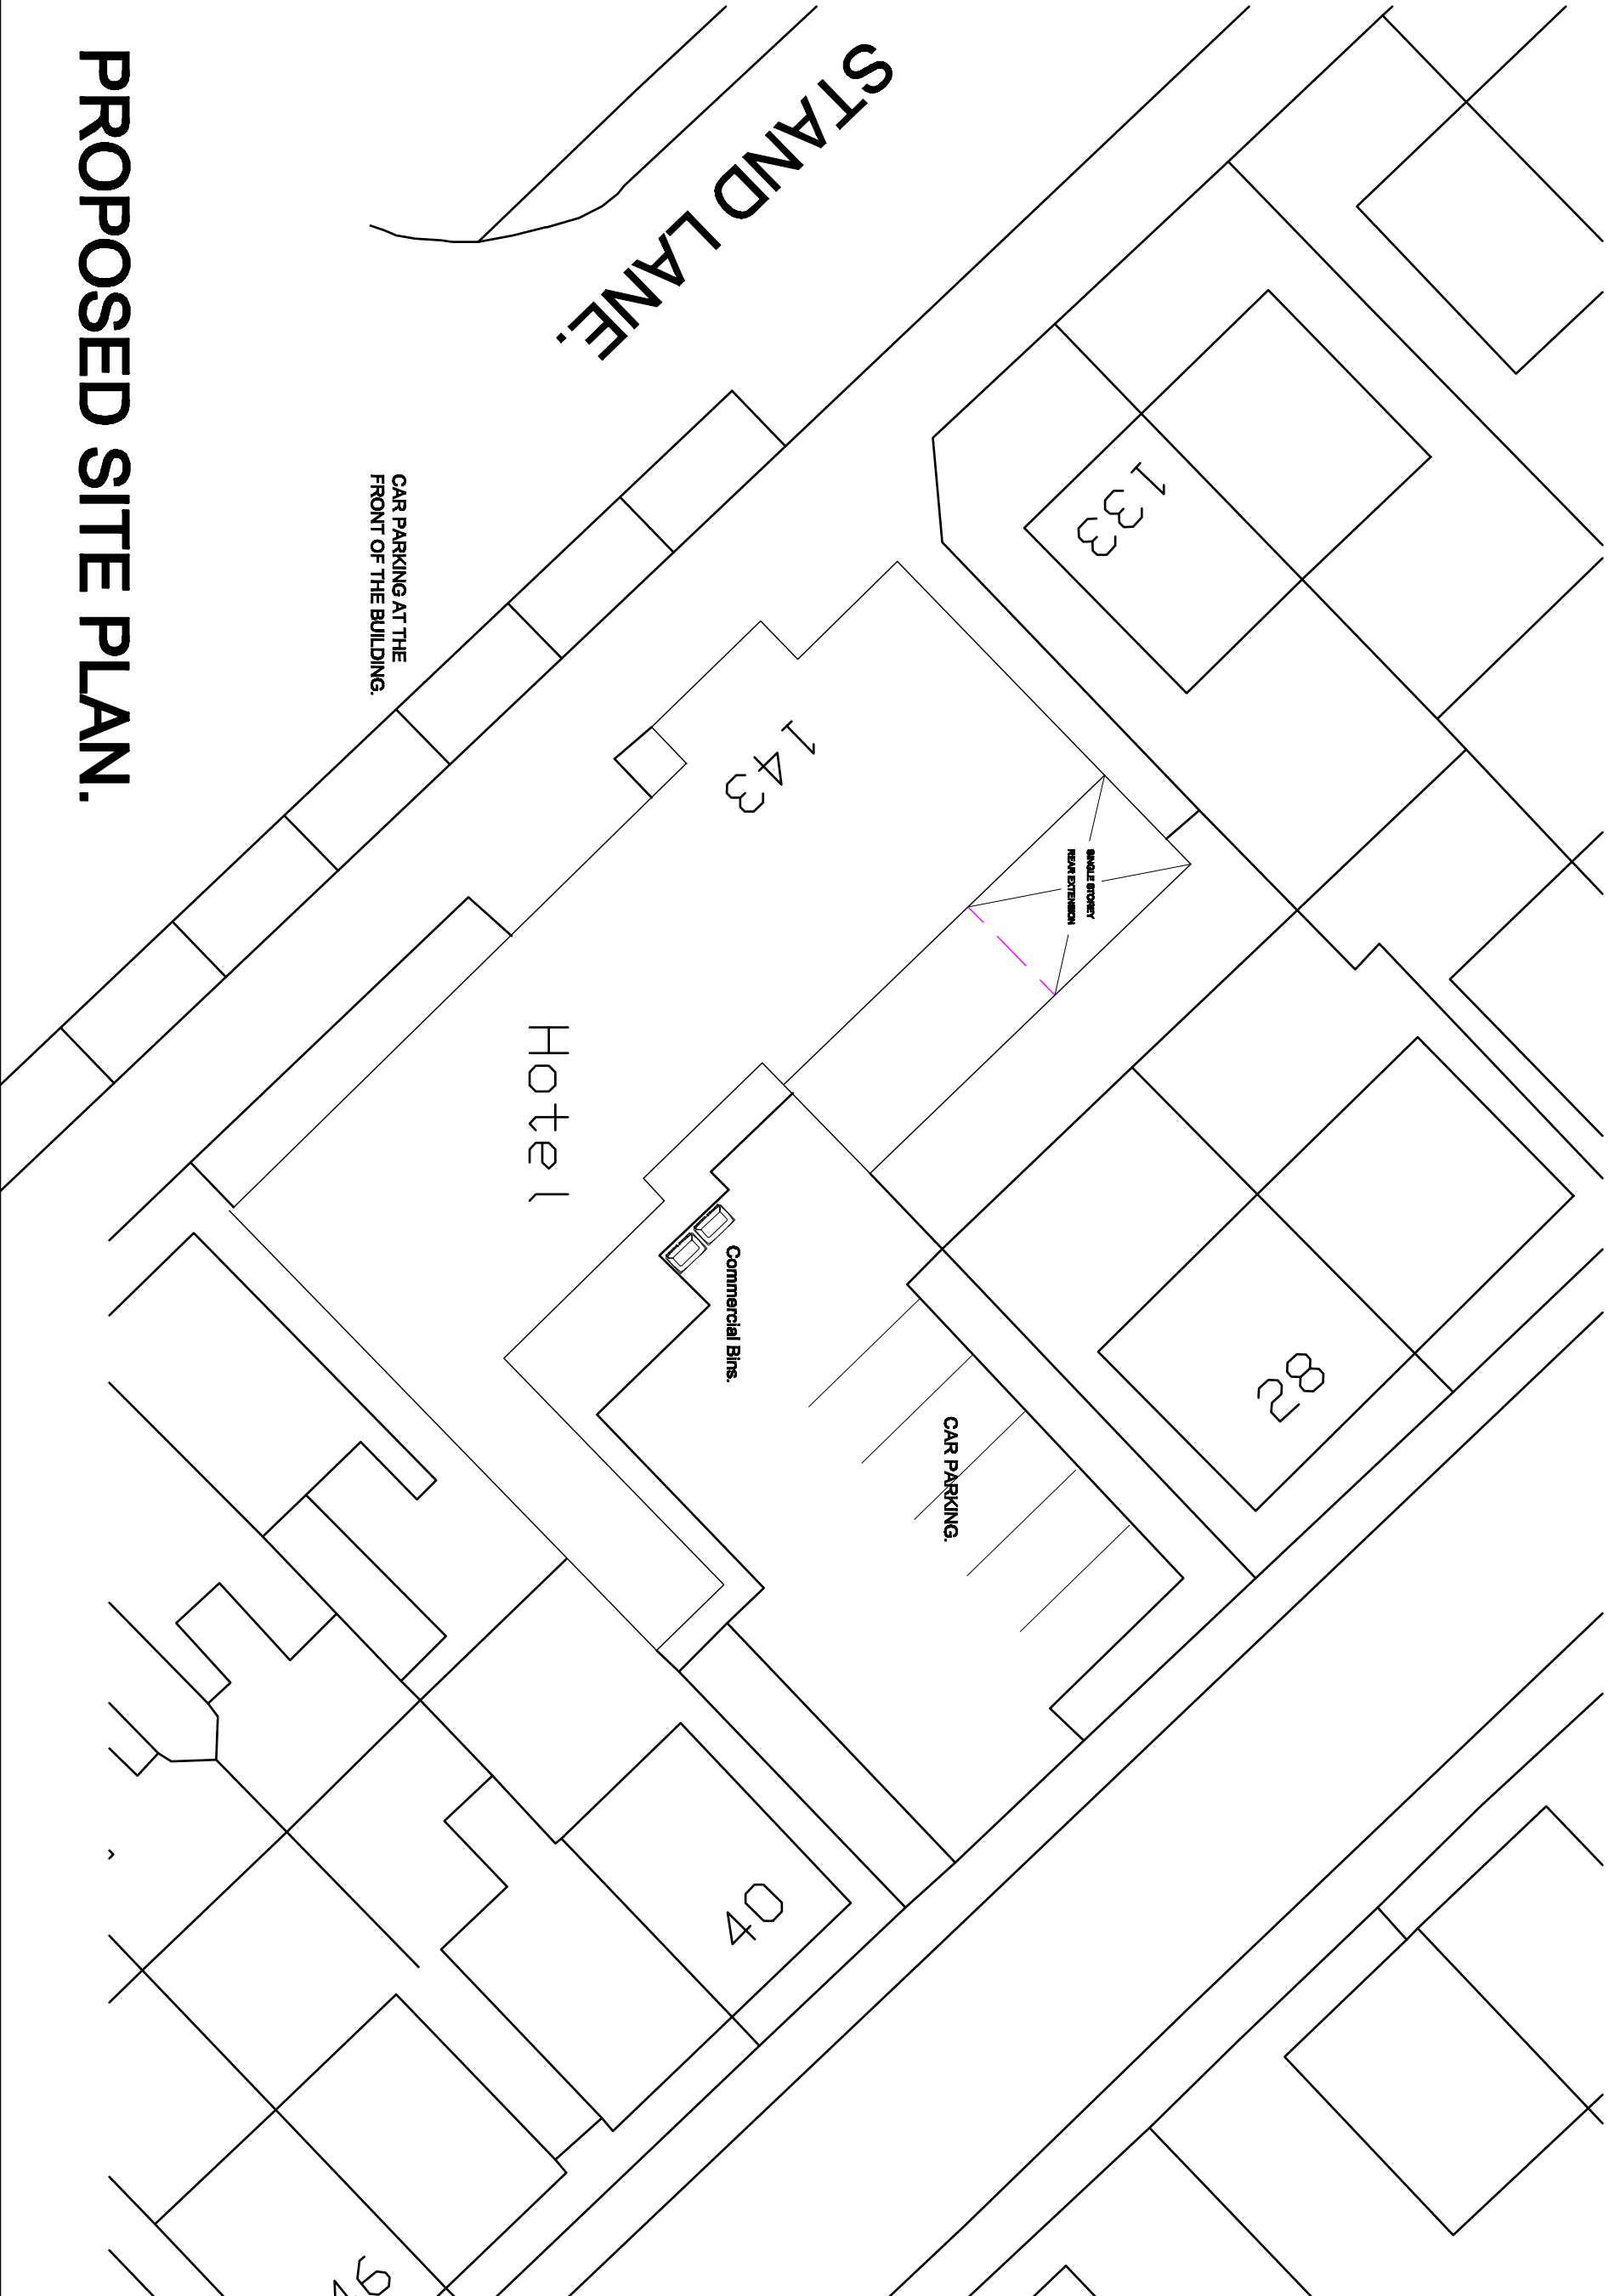

PROPOSED SITE PLAN.

Revision: A - Amended for Planning. - 4th September 2023.	Title: CHANGE OF USE FROM HOTEL TO HMO AND SINGLE STOREY REAR EXTENSION.	Project: HAWTHORN HOTEL, 137-143, STAND LANE, RADCLIFFE, MANCHESTER, M26 1JR	MTC Designs Scale: 1:500 @ A3 Date: July 2023.	31 Eddart Drive Bolton BL2 6TB T: 01204 410714 W: 07700200714 Email: info@mtcdesigns.co.uk
			Drawing No: P07A	