

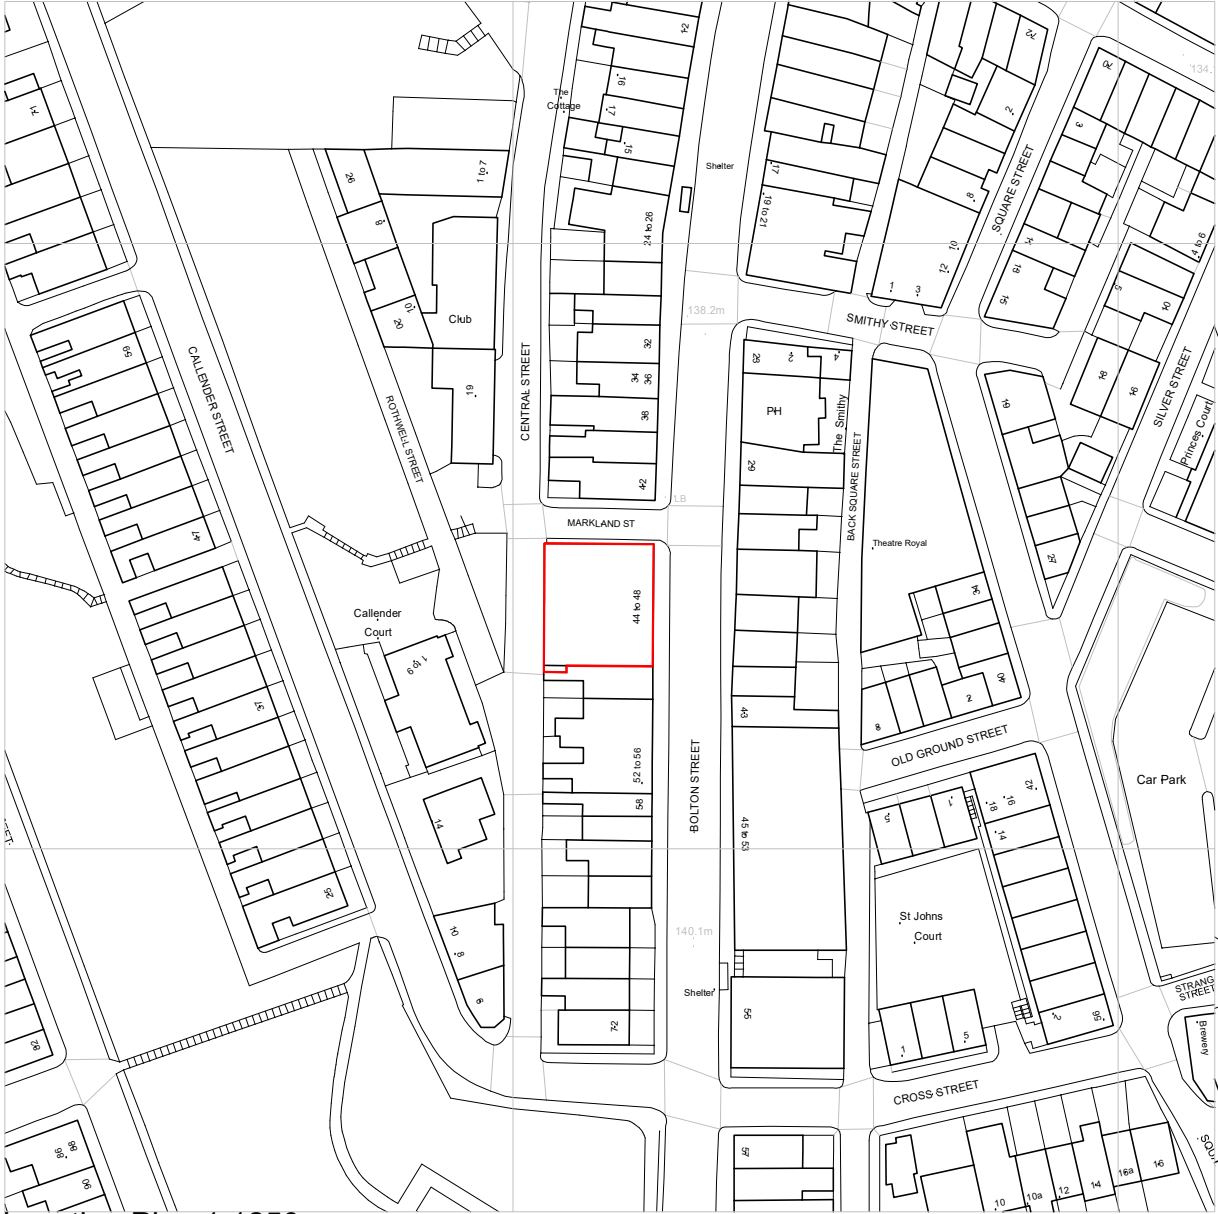


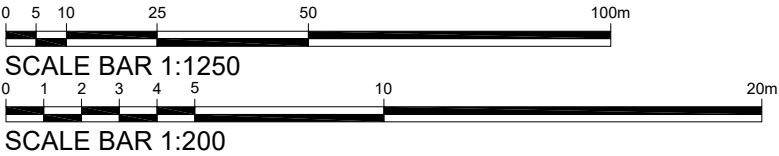


Location Plan 1:1250

Site Area: 367sqm

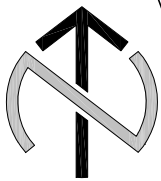

Site Plan 1:200

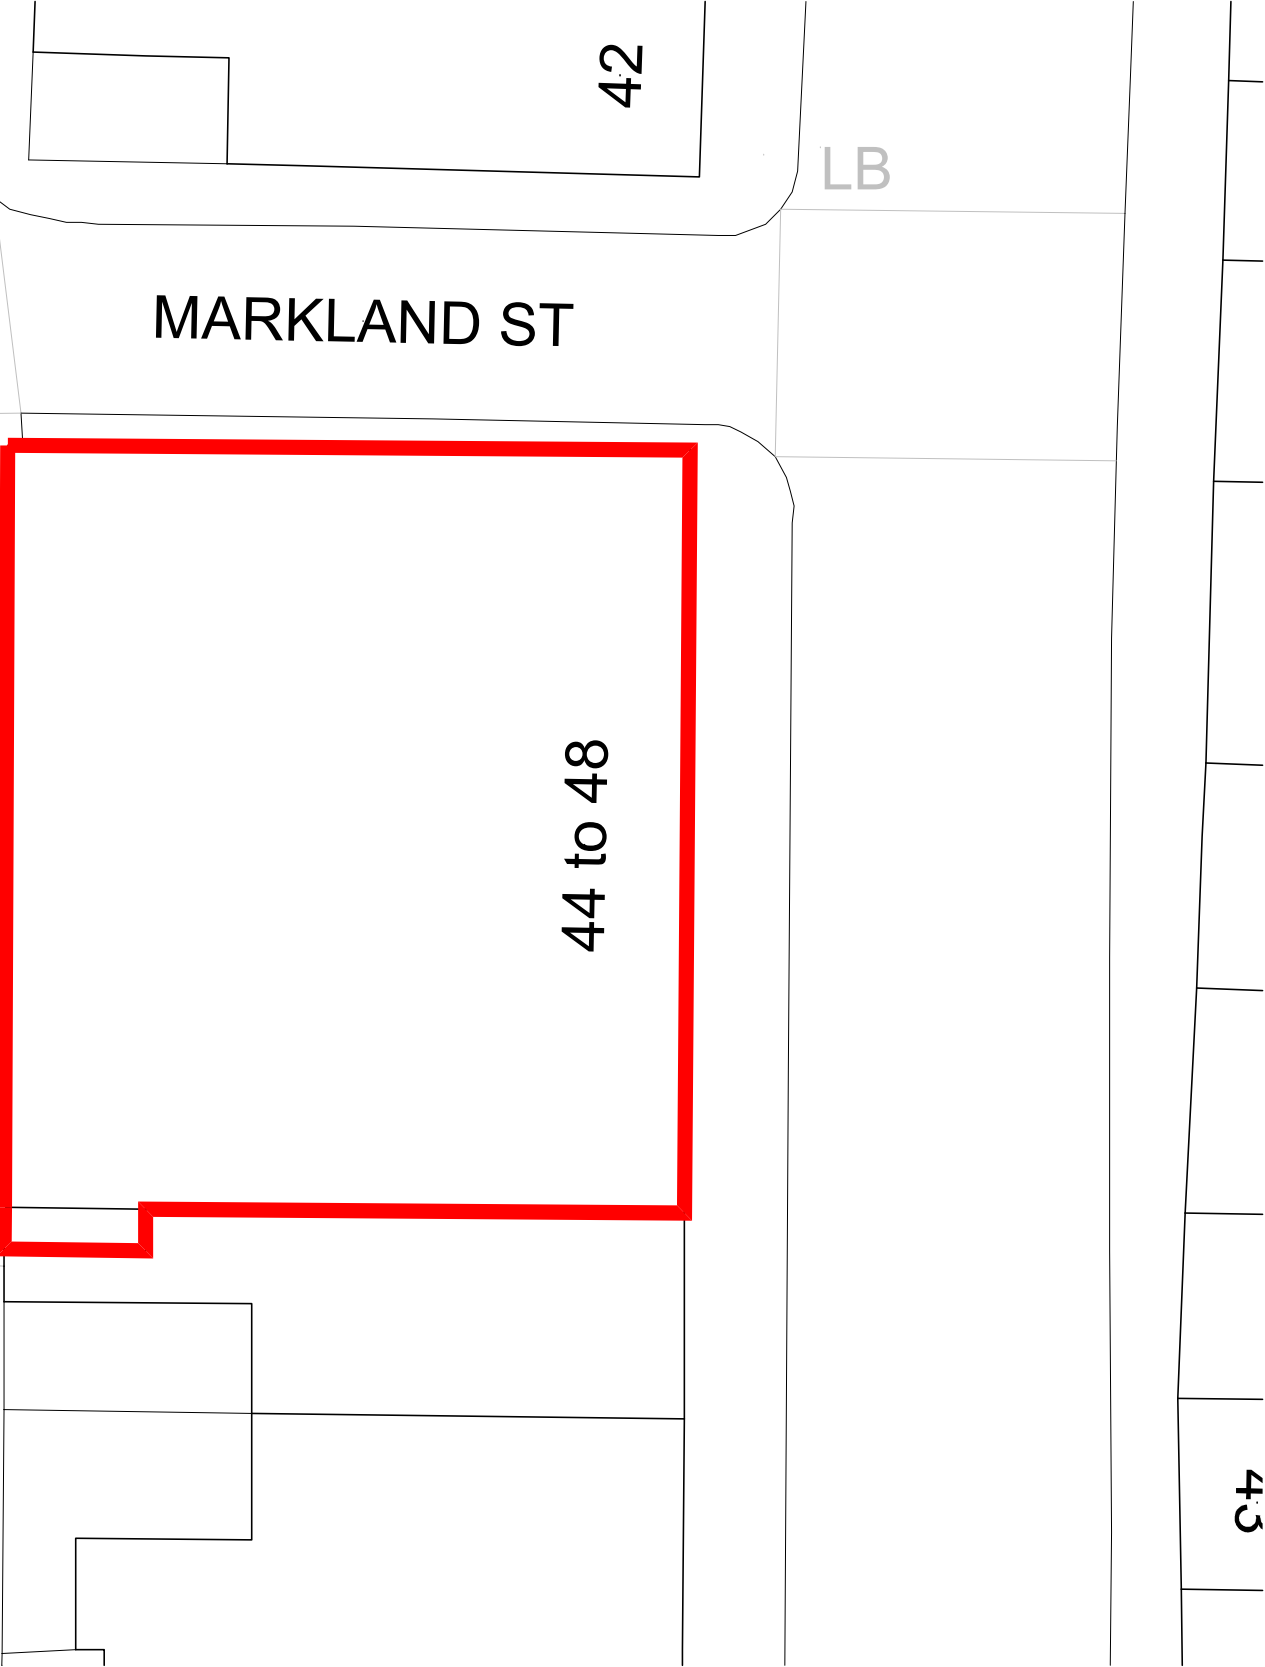

NOTES

GRANT ERSKINE ARCHITECTS LTD SHALL HAVE NO RESPONSIBILITY FOR ANY USE MADE OF THIS DOCUMENT OTHER THAN FOR THAT WHICH IT WAS PREPARED AND ISSUED.

ALL DIMENSIONS SHOULD BE CHECKED ON SITE.

DO NOT SCALE FROM THIS DRAWING.

ANY DRAWING ERRORS OR DIVERGENCES SHOULD BE BROUGHT TO THE ATTENTION OF GRANT ERSKINE ARCHITECTS LTD AT THE ADDRESS SHOWN BELOW.

REVISION / DESCRIPTION	DRAWN	CHECKED	DATE	PROJECT TITLE	
A - Amended in line with client comments	MDS	MDS	26/06/23	44-48 BOLTON STREET, RAMSBOTTOM	
				PROJECT NUMBER	
				20230425	
				DRAWING TITLE	
				LOCATION AND SITE PLAN	
				SCALE	AS SHOWN @A3
				DATE	05/06/23
				DRAWING No.	
				(90)A001	
				REVISION	A