



Proposed Front Elevation

Proposed Rear Elevation


Proposed Side Elevation

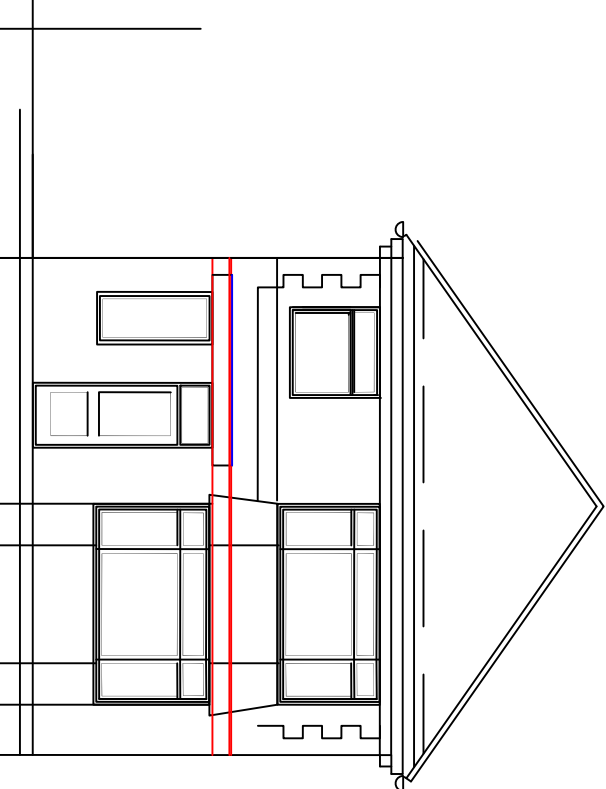



Existing Front Elevation

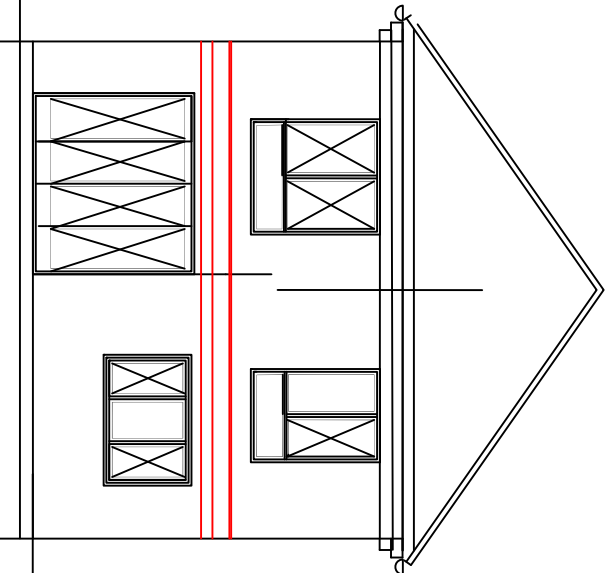


Existing Rear Elevation

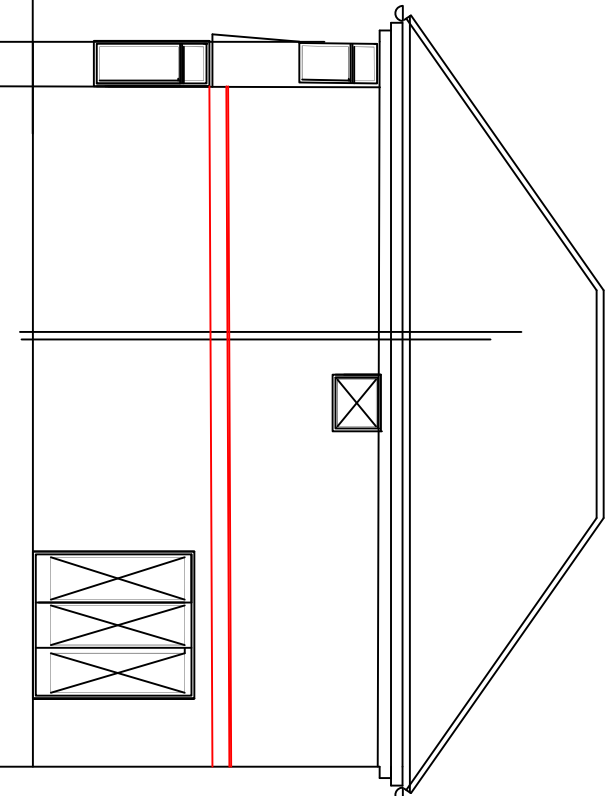


Existing Side Elevation

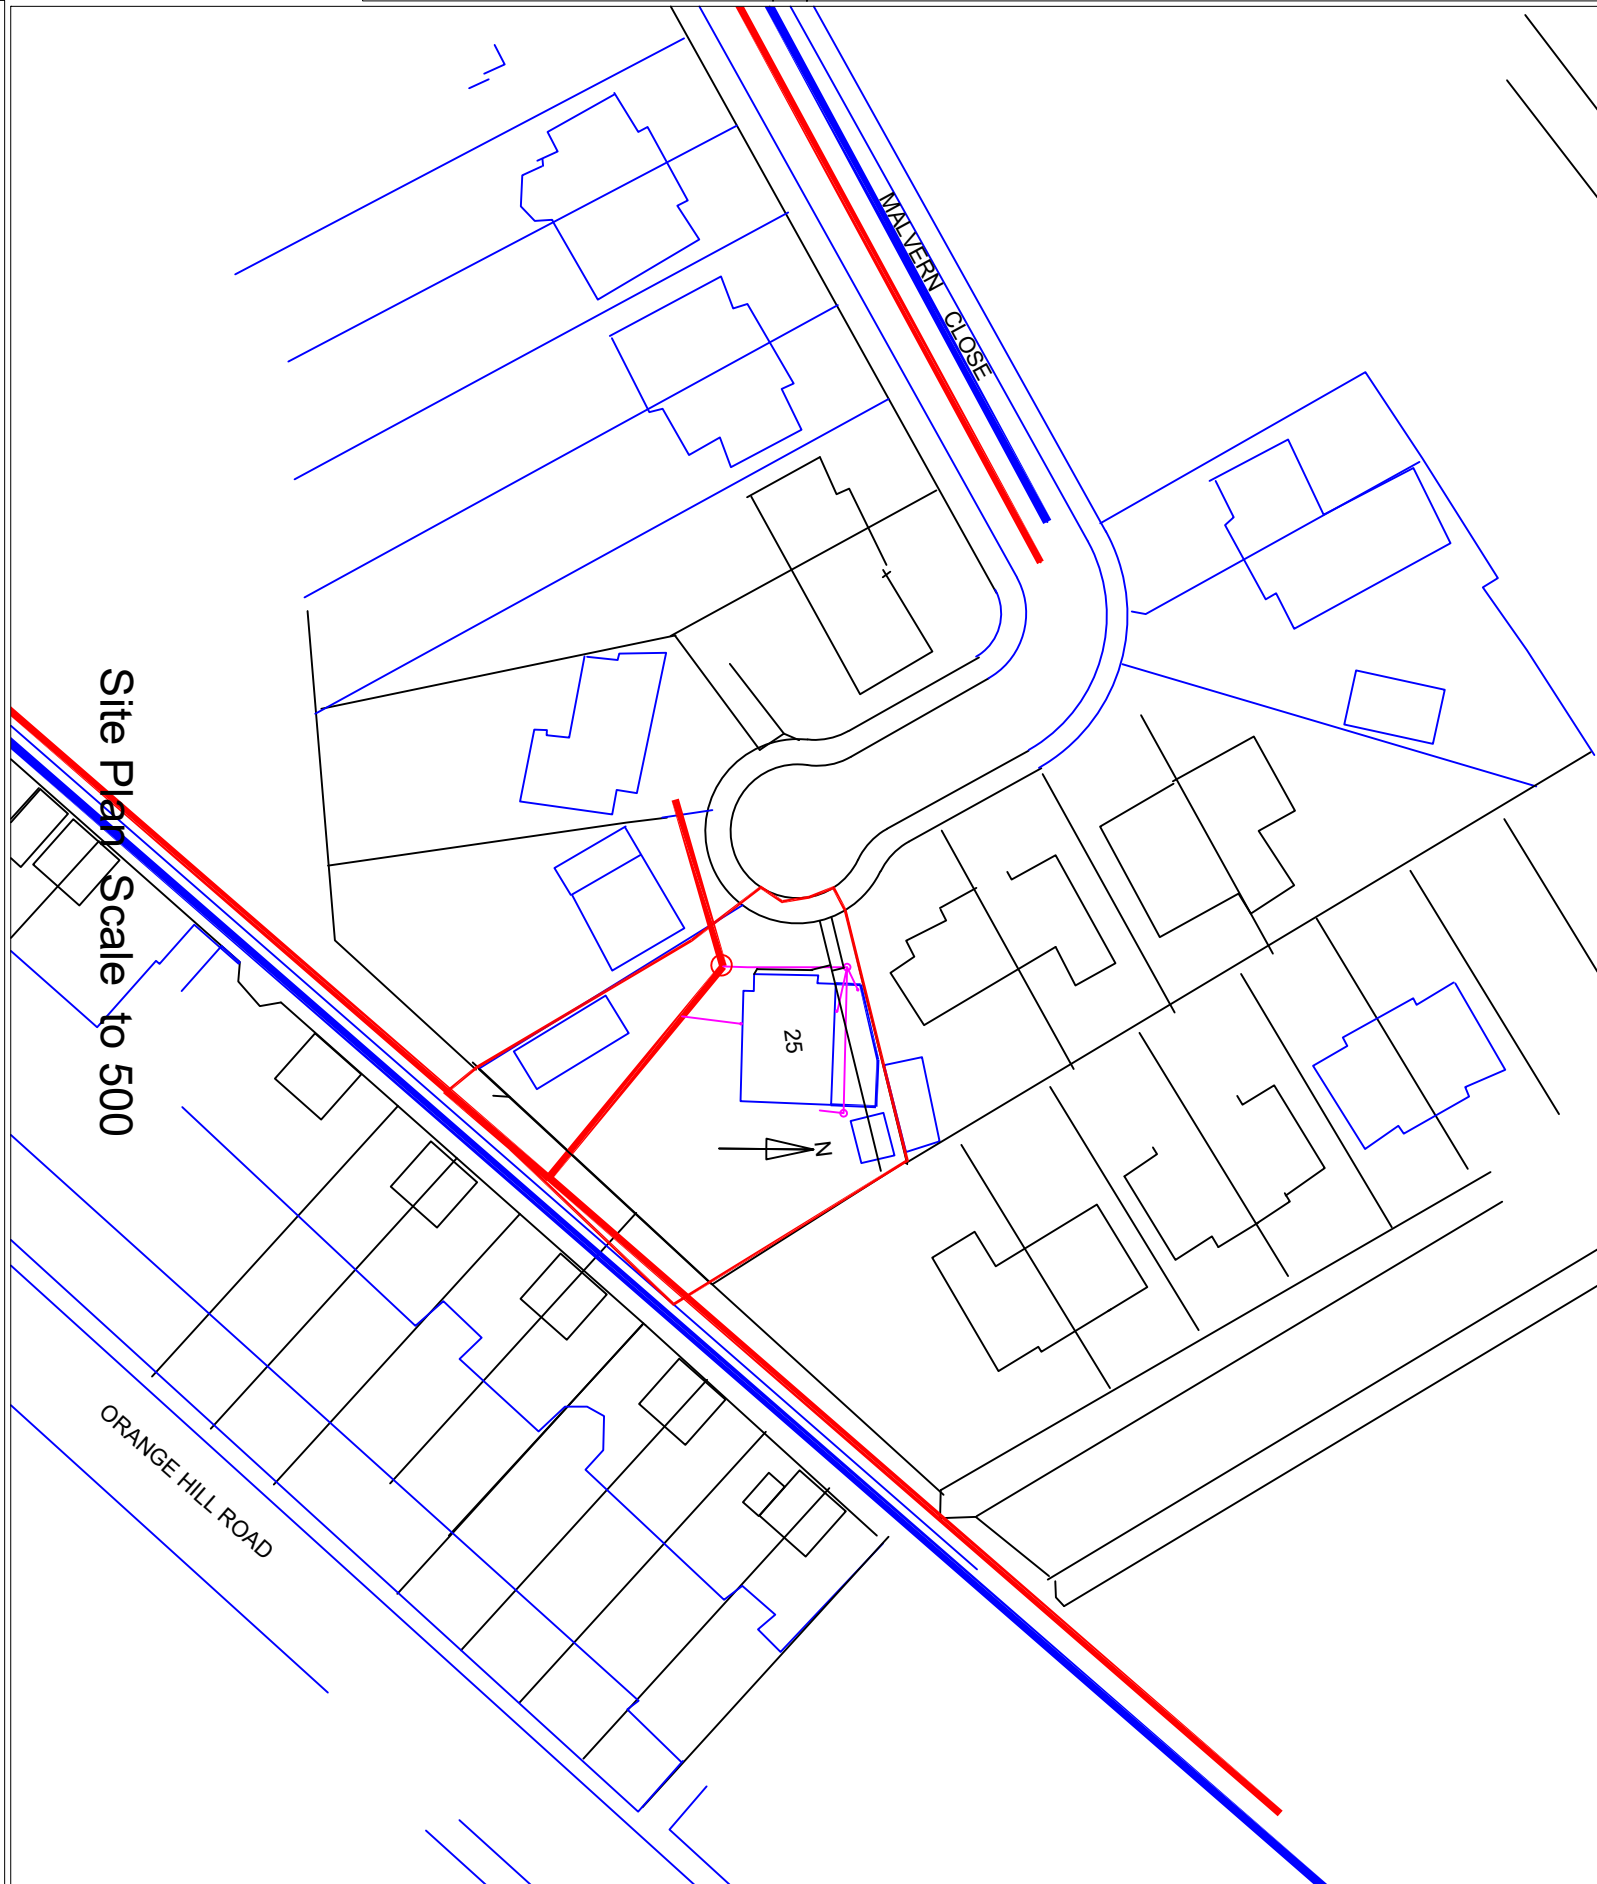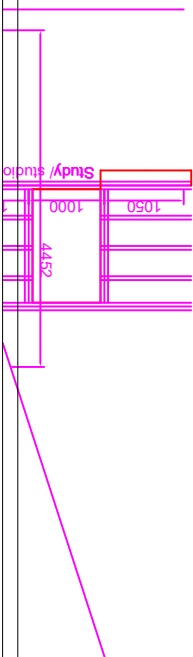

Site Plan Scale 1 to 500

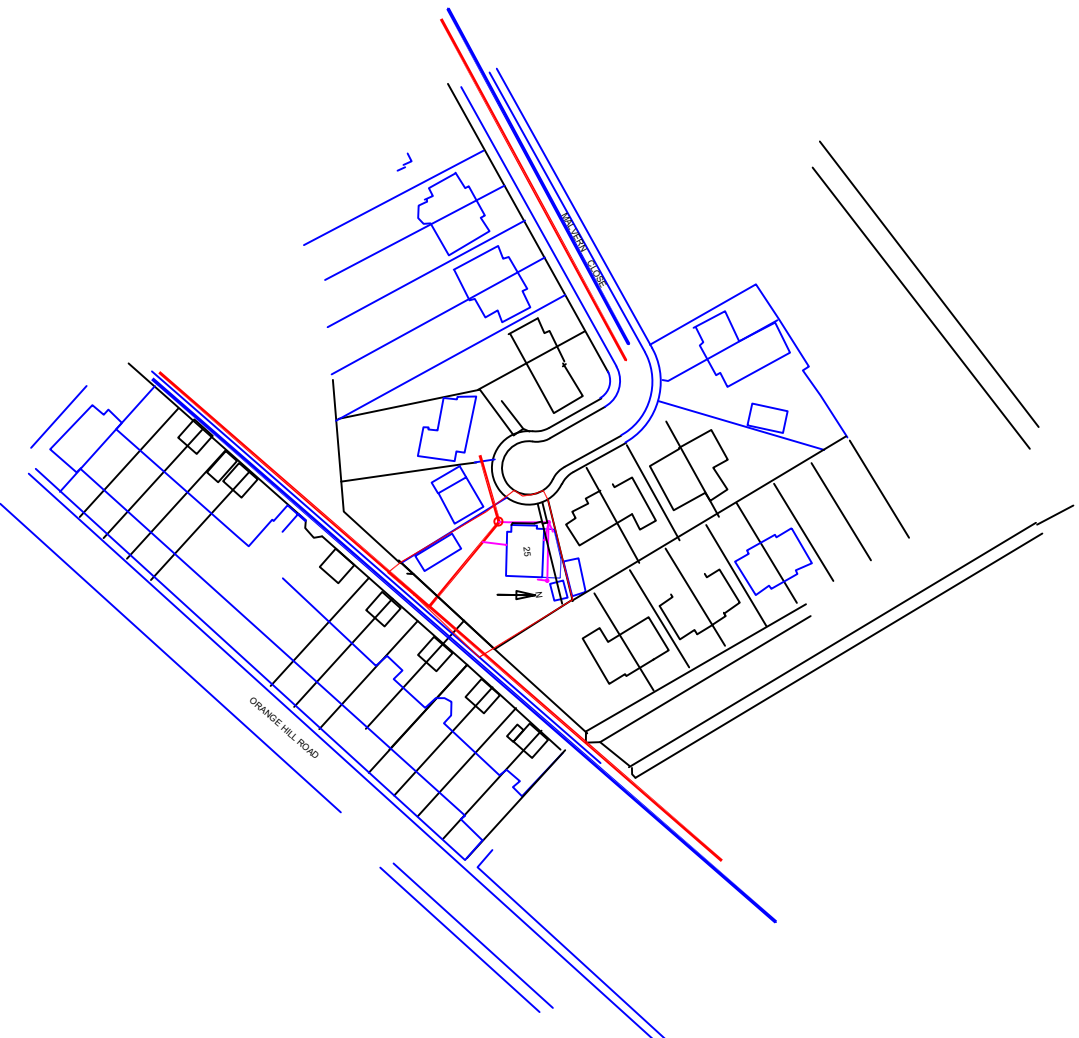

Site Plan Scale 1 to 1250

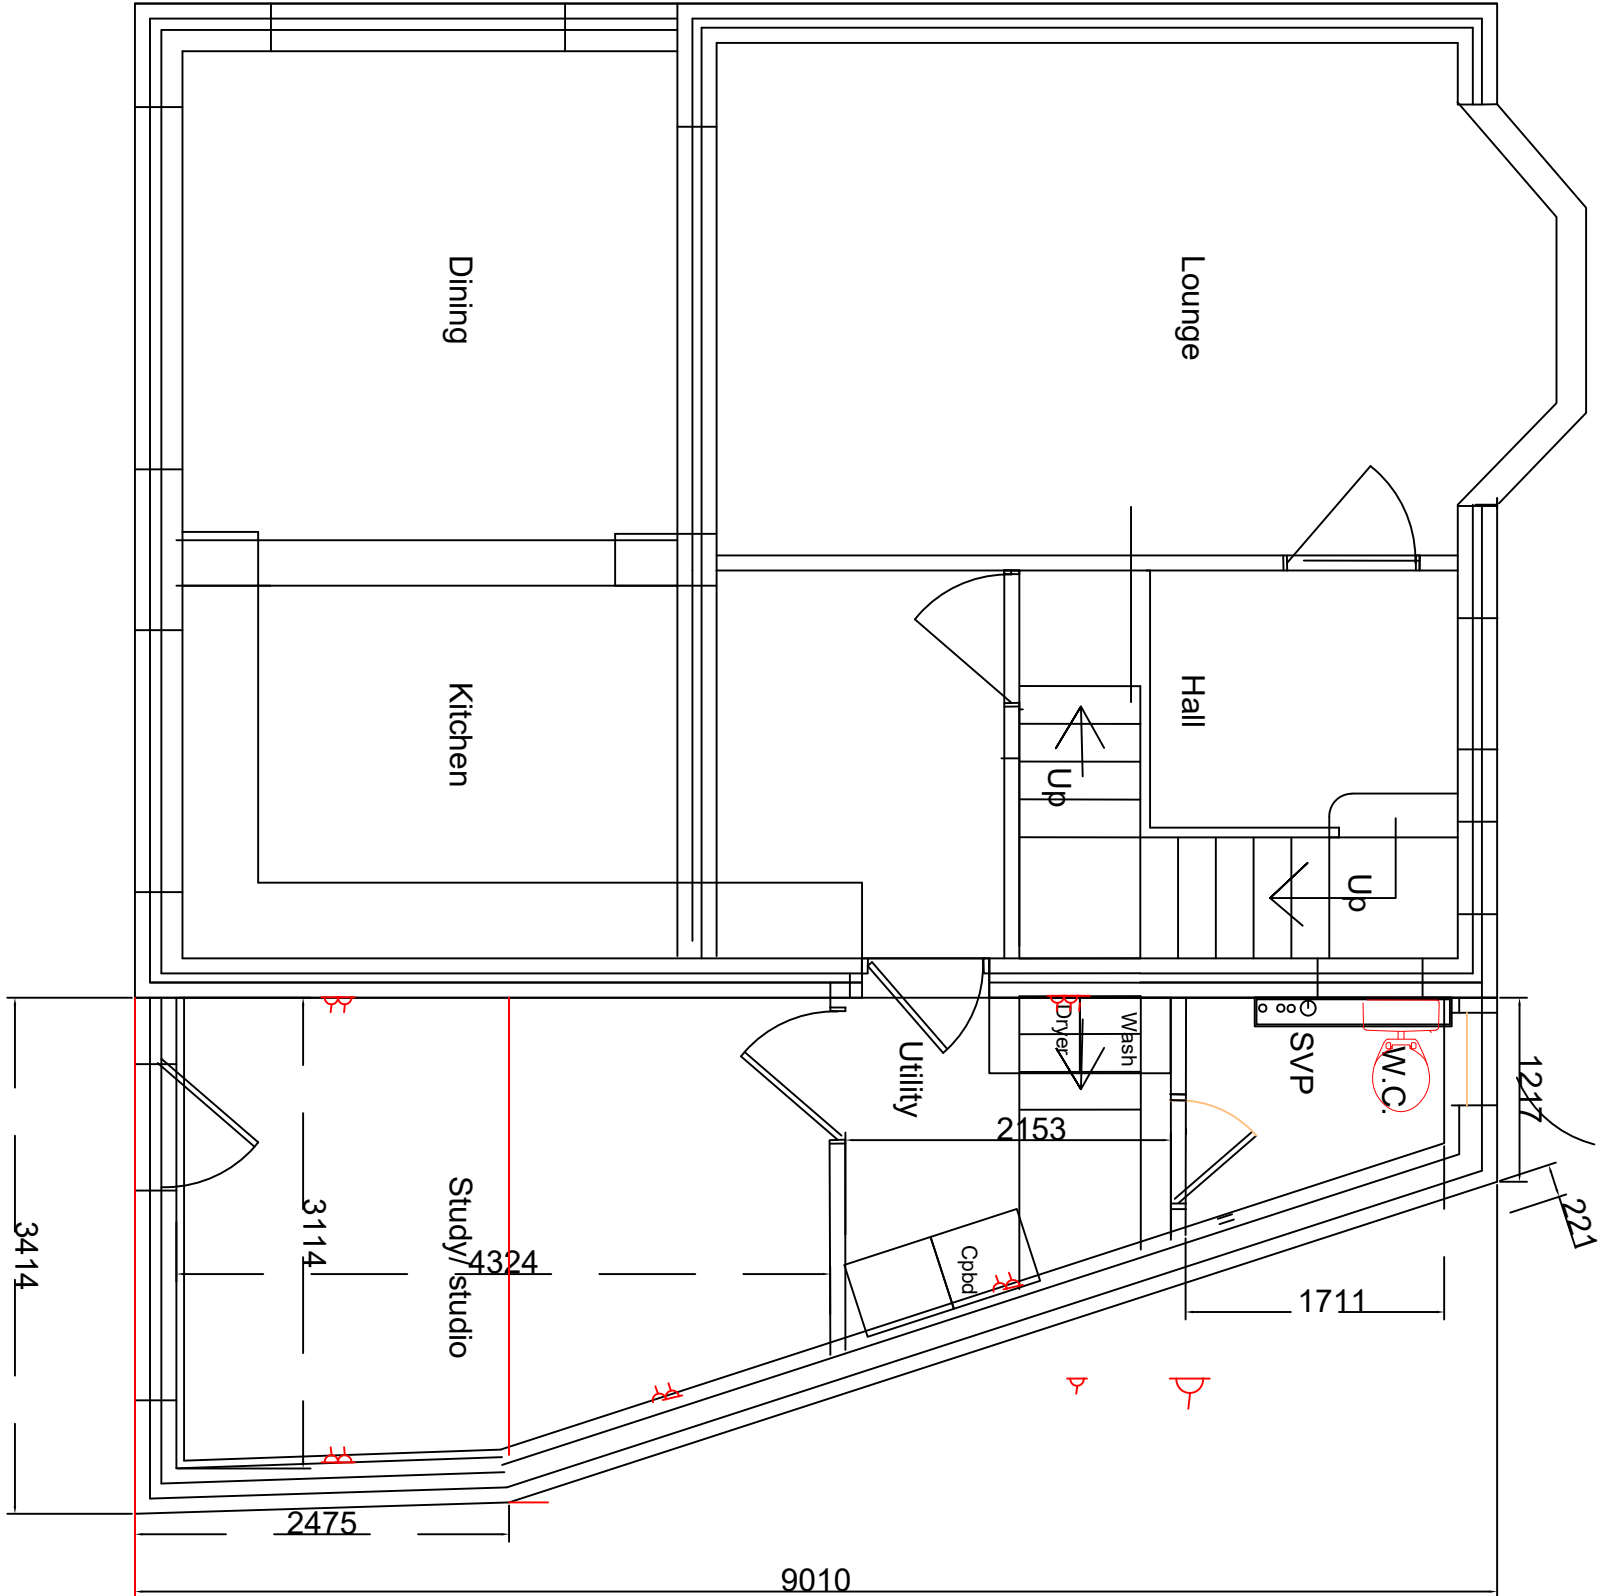

Proposed Gnd Floor Plan



Existing Gnd Floor Plan

Rev A rooftop added

th 15/10/2025

Client
Mr & Mrs, C. Haigh

Project
25 Malvern Close, Prestwich, Manchester M25 1PH

Detail
Proposed Ground Floor Extension

Dwn Chkd Date Scale Dwg No.
TH TWH Jan 2023 1:50 @A1 23201/001