

NOTES

KEY:

- Denotes line of land ownership boundary
- Denotes line of site boundary
- Denotes pedestrian access route to main entrance
- Denotes pedestrian access route to EYFS building entrance
- Denotes line of new 2.4m high CLD Dulok SR1 weldmesh fencing offset 1.5m from boundary line
- Denotes line of new 1.8m high CLD Rotop weldmesh fencing
- Denotes new 1.5m wide x 2.4m high CLD Lockmaster single gate with Dulok SR1 weldmesh infill Manual Gate
- Denotes new 1.5m wide x 2.4m high CLD Lockmaster single pedestrian gate with Dulok SR1 weldmesh infill & access controls linked back to School office Automatic
- Denotes new 4m wide x 2.4m high CLD Lockmaster automated double gates with Dulok SR1 weldmesh infill & access controls linked back to School office Manual G
- Maglock control only not limited to access control.
- Camera
- Existing 2400mm high fence
- Denotes line of existing 2m high weldmesh fencing to be retained
- Denotes area of existing vegetation & woodland
- Tree
- Area of woodland school

Rev	Date	Comments	By
B	08/10/25	Alterations	JRTM
A	04/08/25	Construction Issue	JRTM


STATUS
CONSTRUCTION

Client
Sycamore MAT
St Stephen's Church of
England Primary School,
BL8 2DX


Project Title
Safeguarding Scheme -
Fencing

Drawing Title
Proposed Sections A-A & B-B


Scale 1:1250@A3	Drawn by JRTM	Date March 2025
Job no. 2501-80	Drawing no. TA-06	Revision no. A

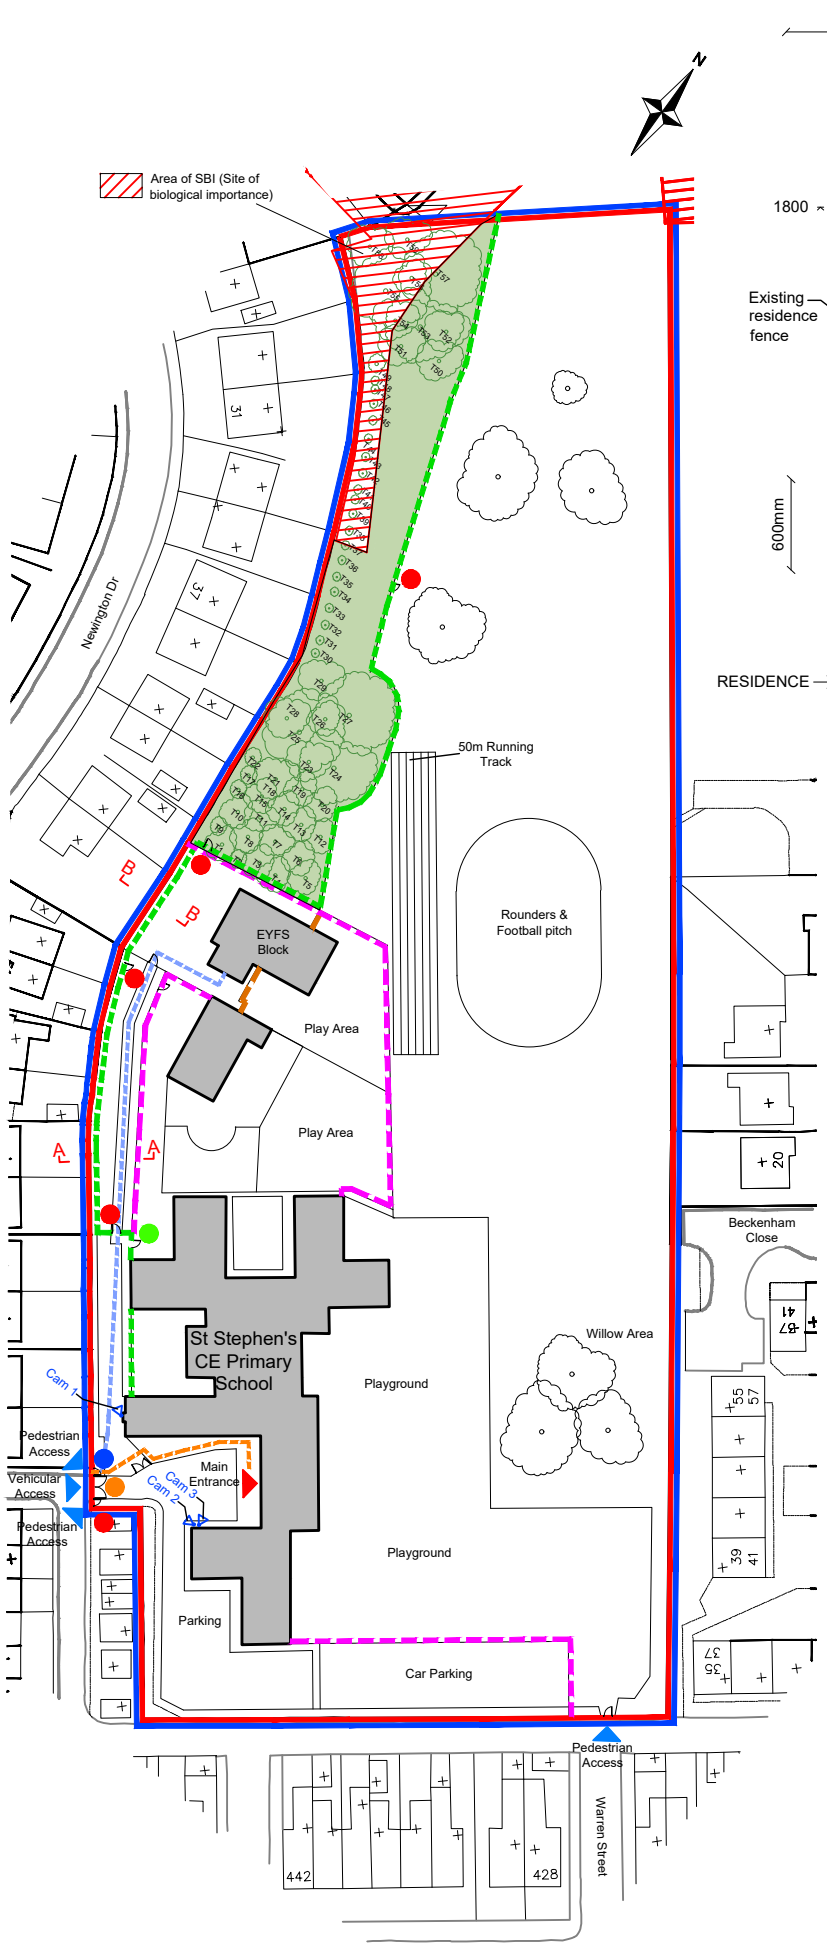

Proposed Site Plan
1:1250@A3

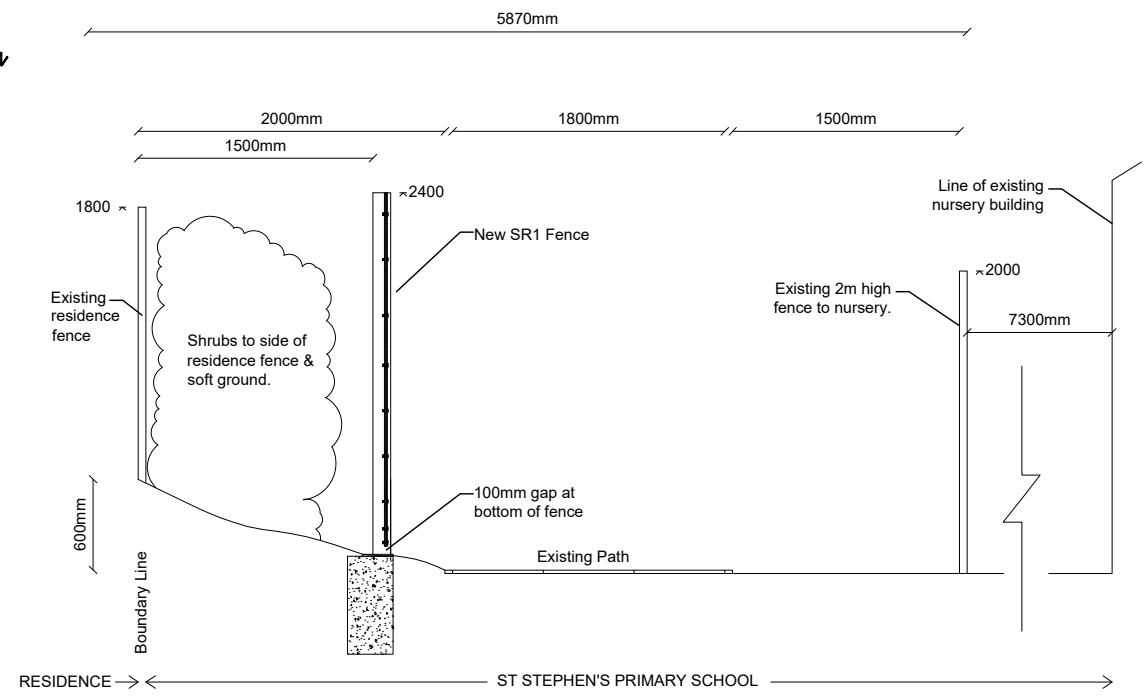

Proposed Section A-A
1:50 @A3

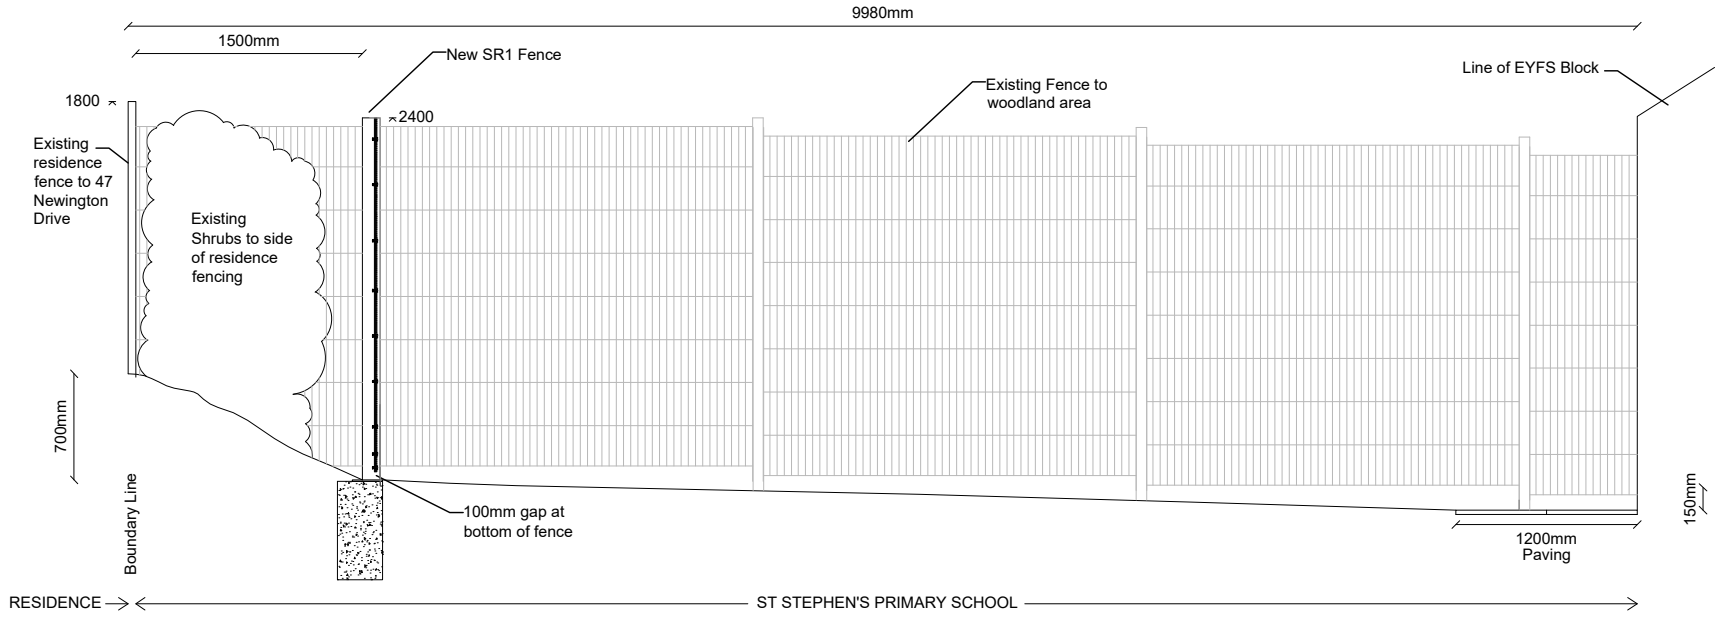

Proposed Section B-B
1:50 @A3



Image at A-A



Image at B-B