




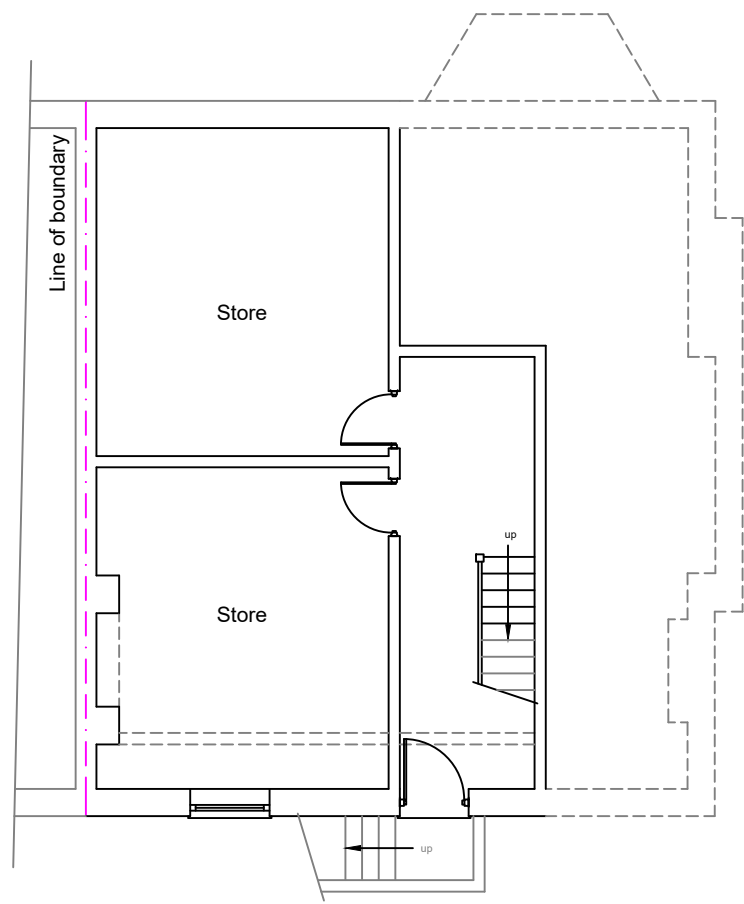


Existing Basement Floor Plan

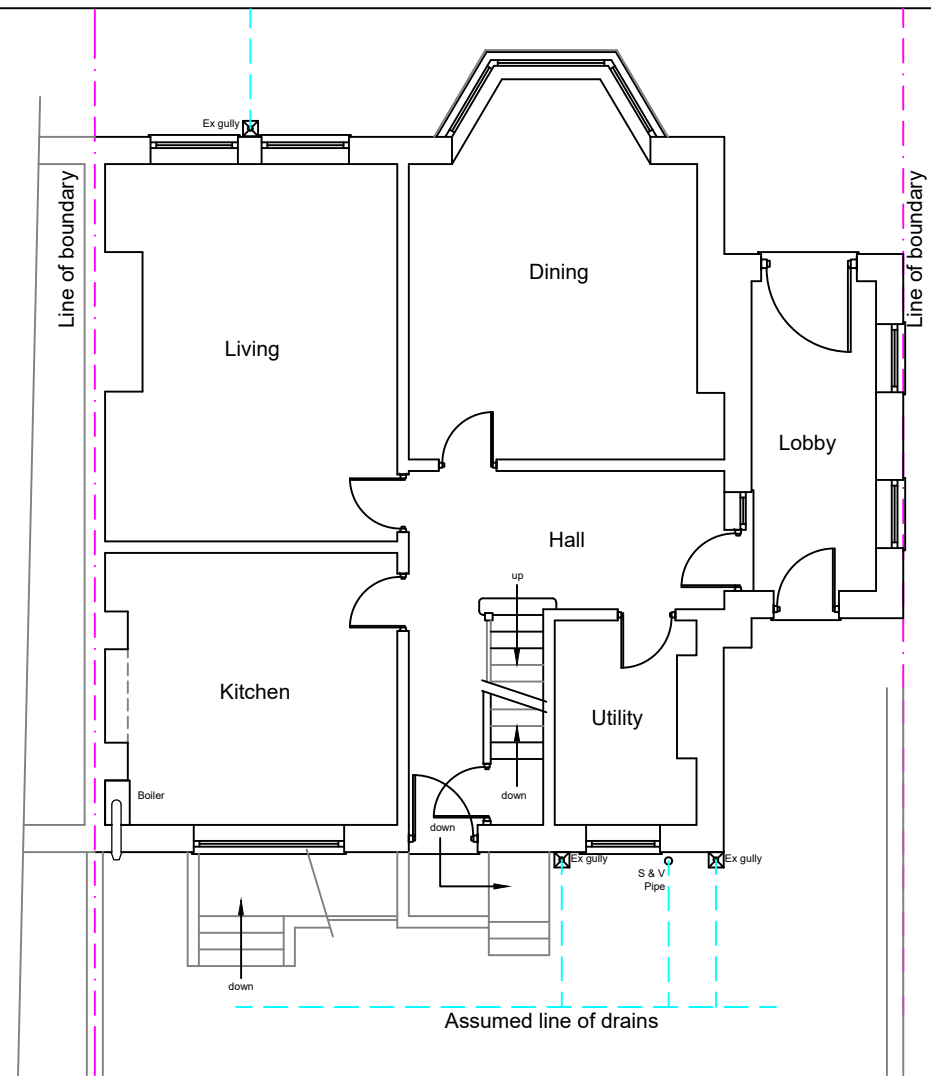


Existing Ground Floor Plan

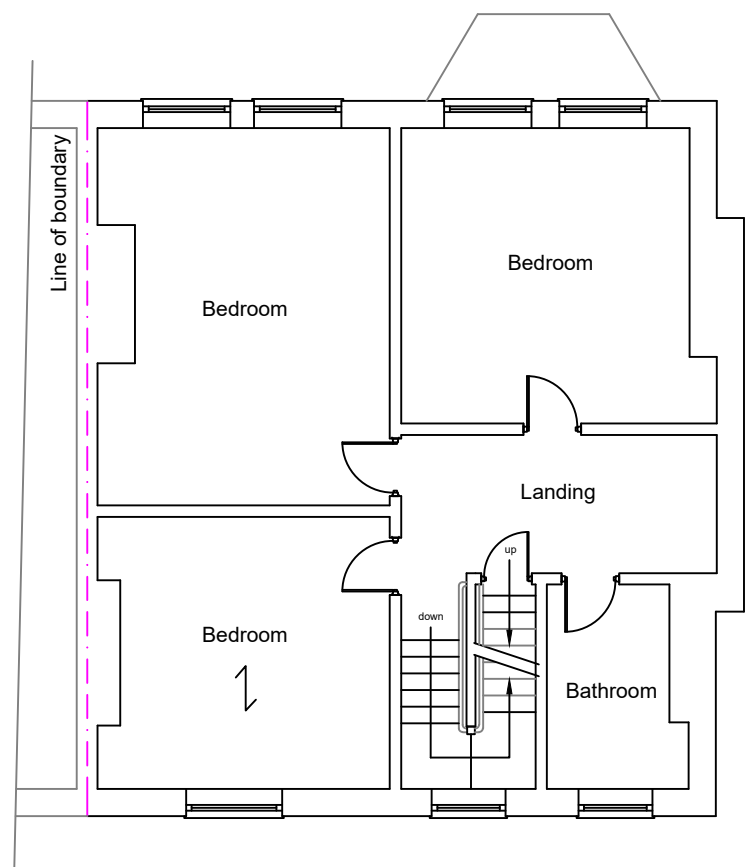

Existing First Floor Plan

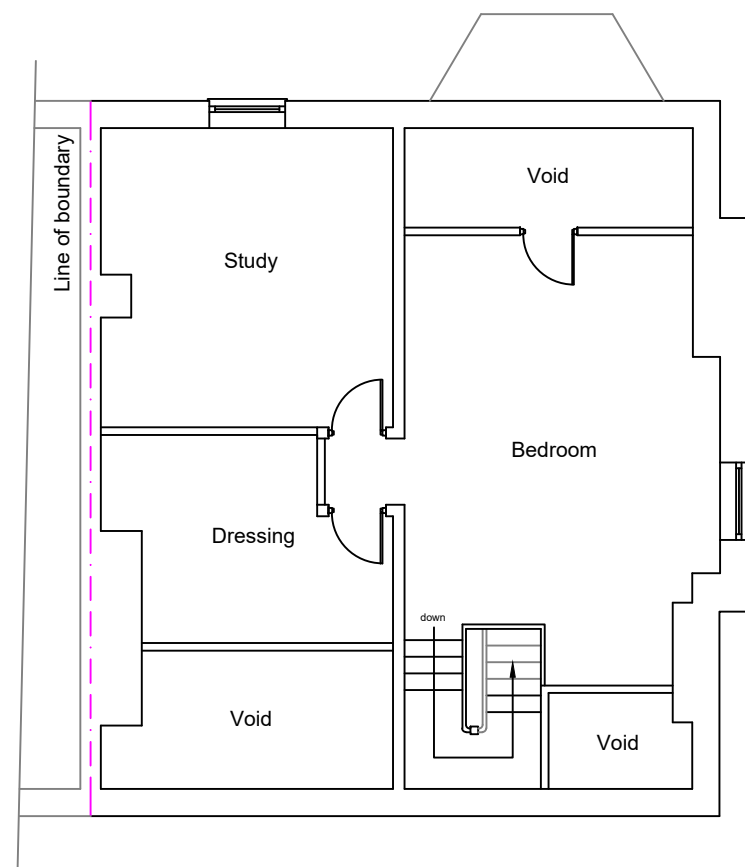


Existing Attic Floor Plan

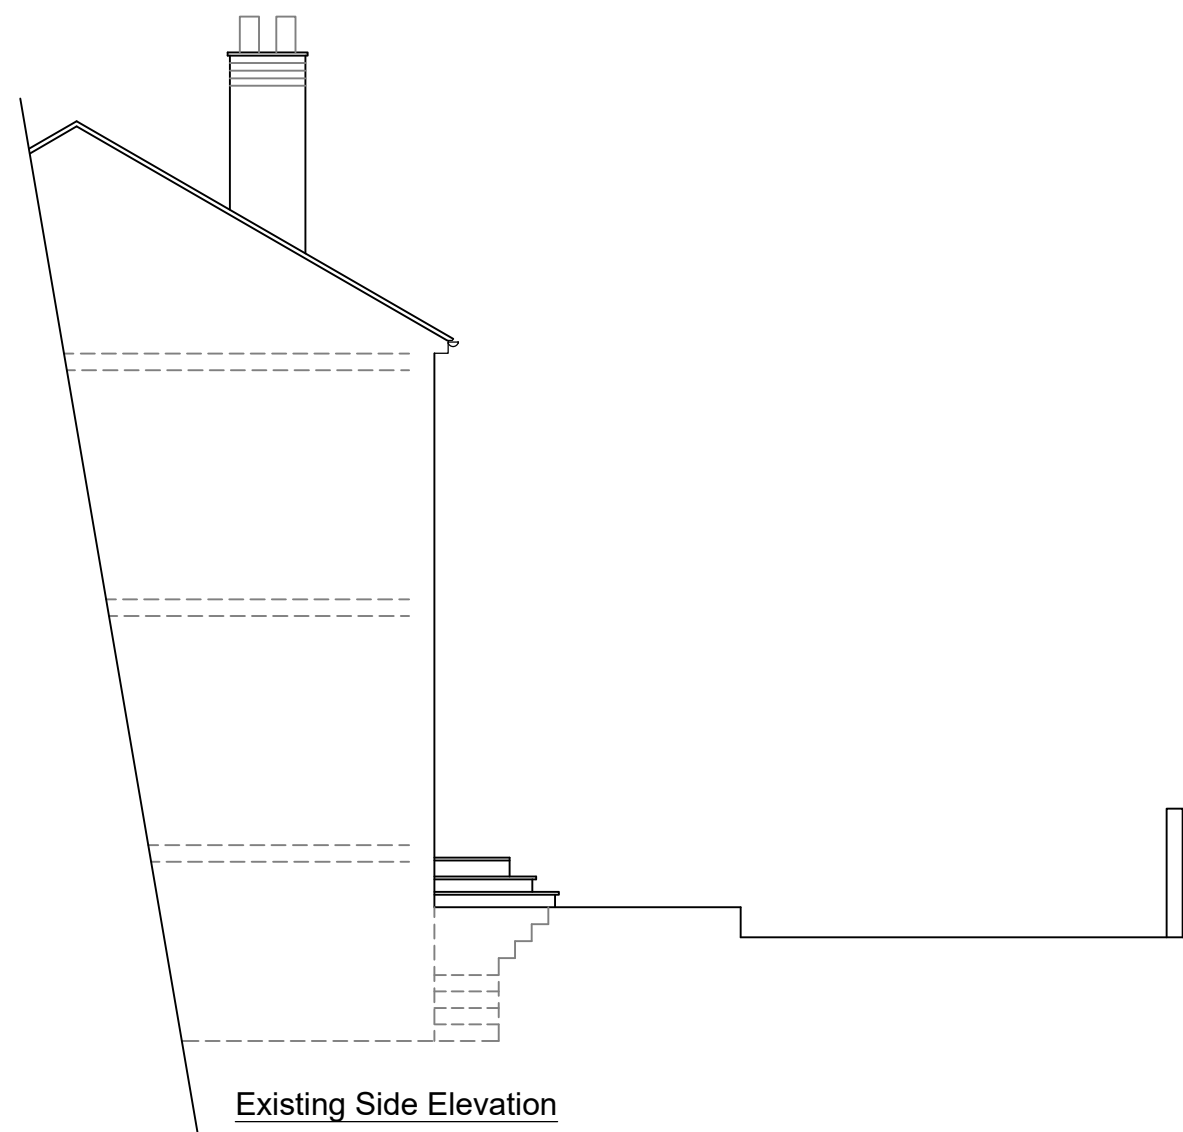


Existing Side Elevation



Existing Rear Elevation

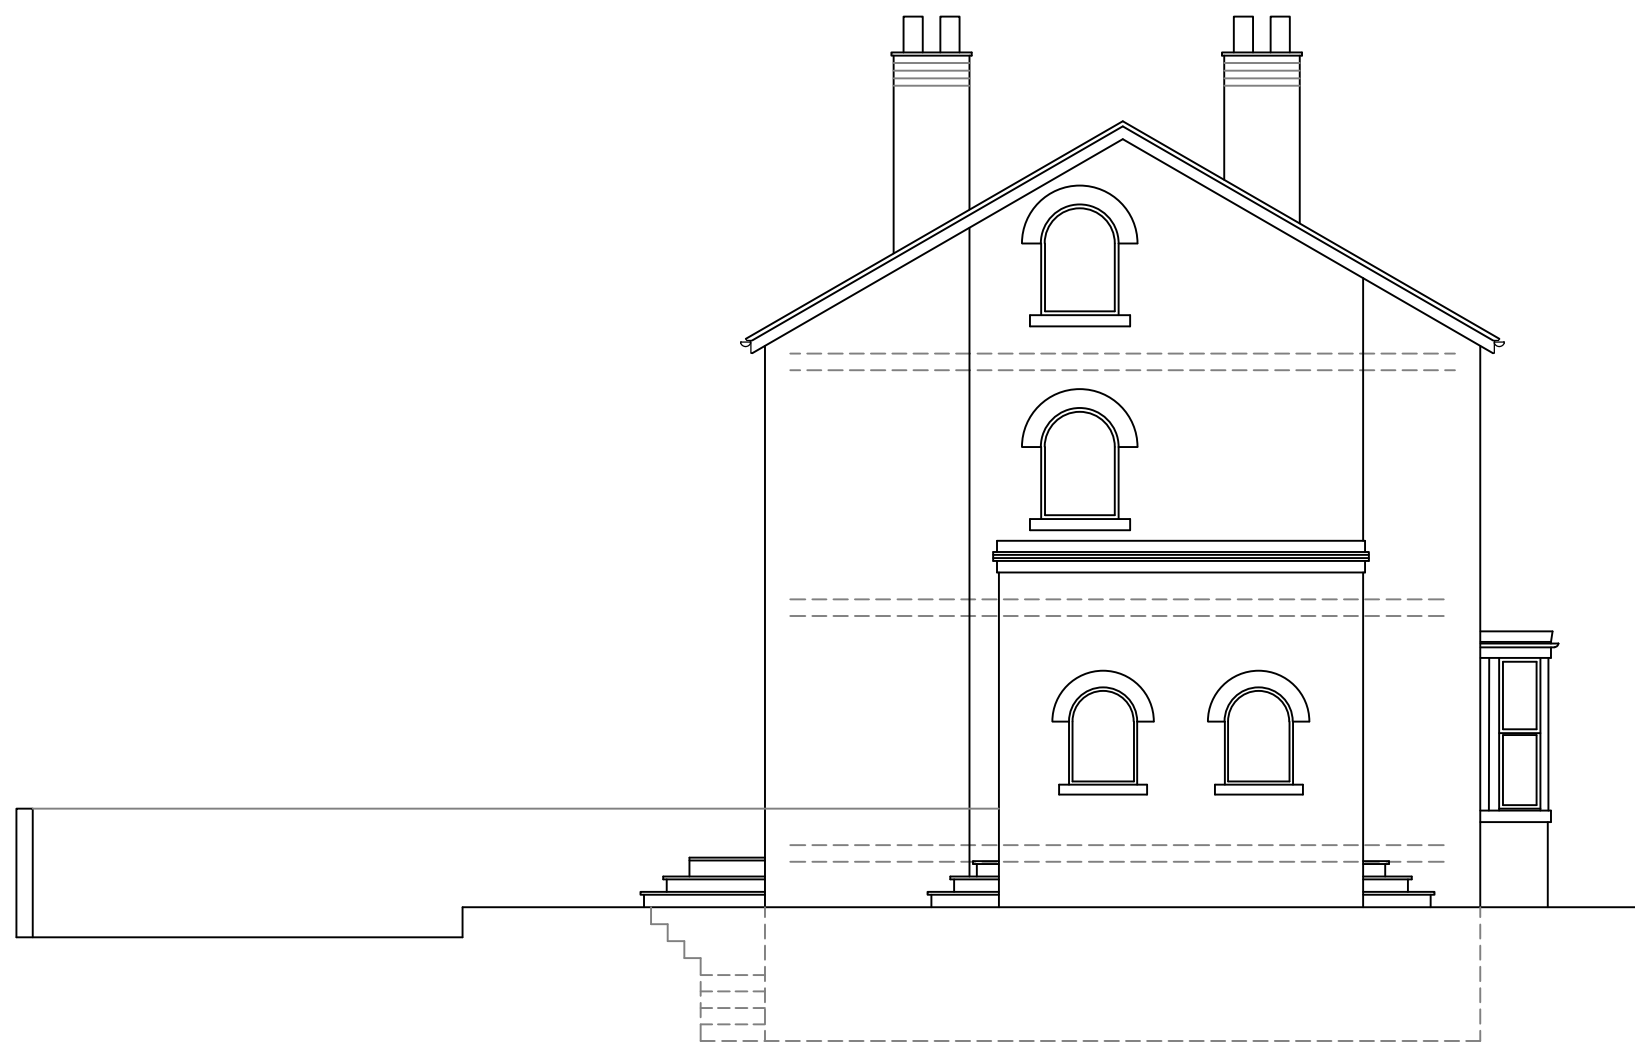

Existing Side Elevation

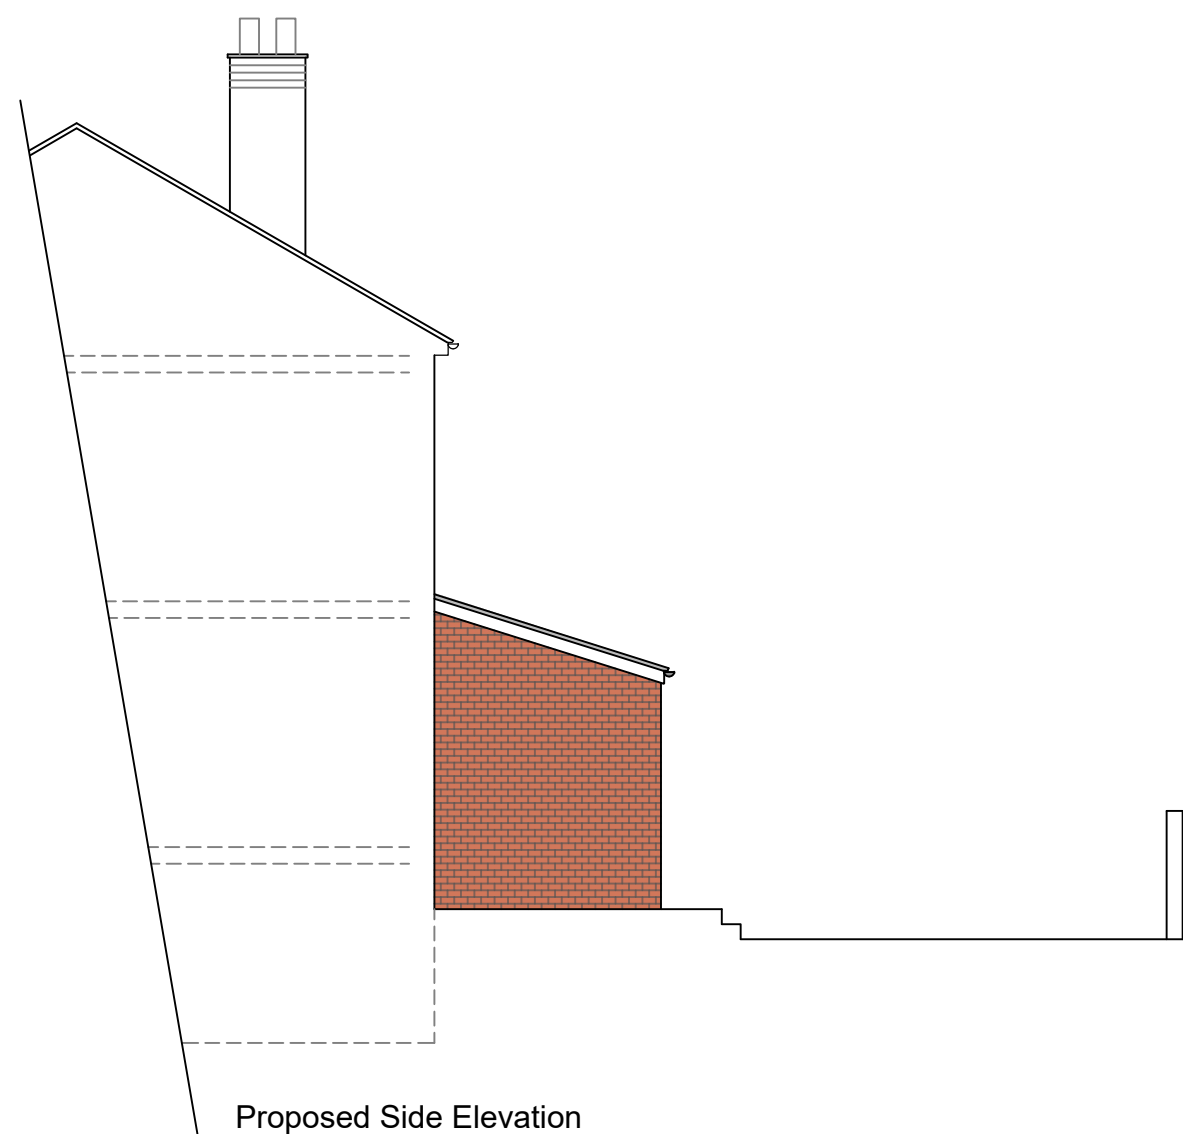


Proposed Side Elevation



Proposed Rear Elevation




Proposed Side Elevation

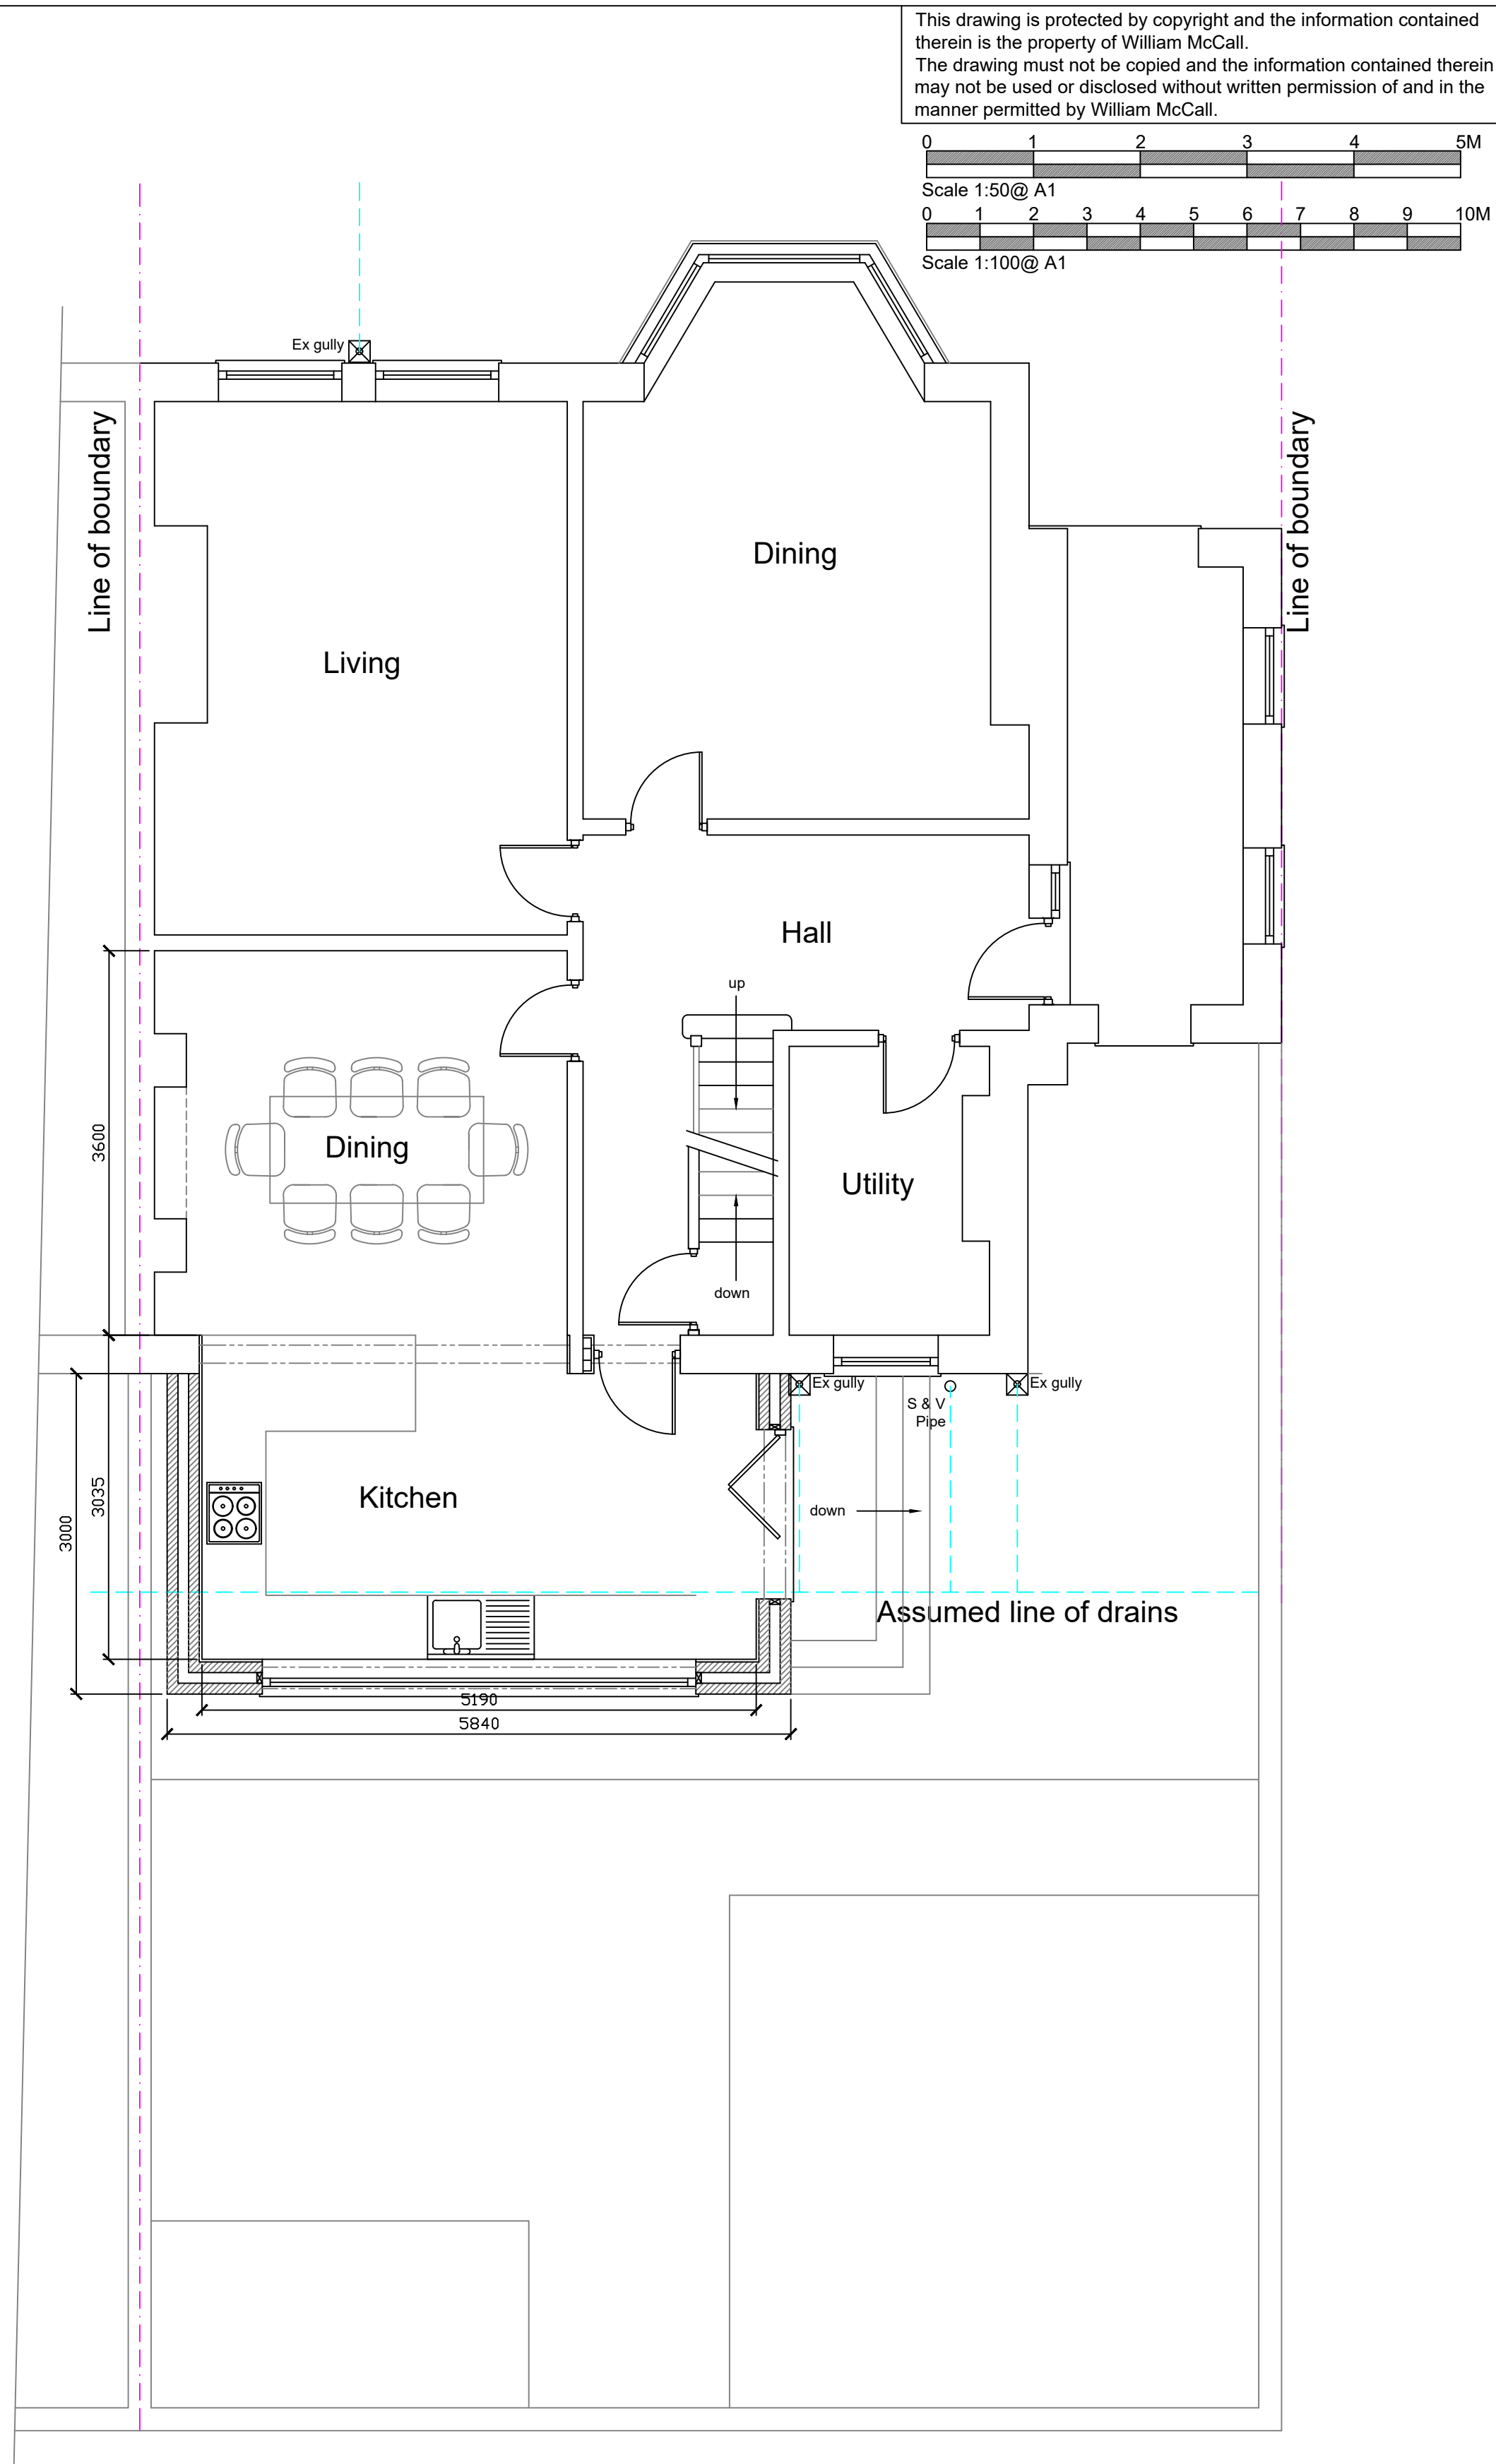


Proposed Ground Floor Plan

1:50

This drawing is protected by copyright and the information contained therein is the property of William McCall.
The drawing must not be copied and the information contained therein may not be used or disclosed without written permission of and in the manner permitted by William McCall.

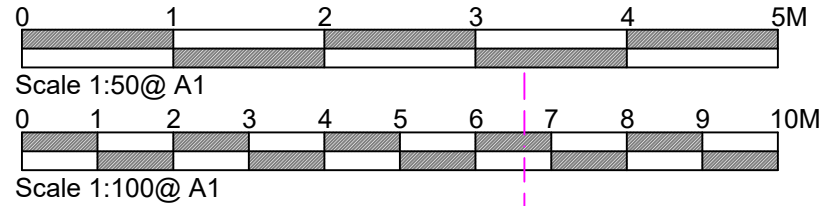

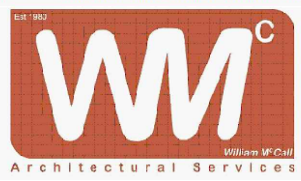Stage :- Householder Planning Drawing				
Project Title :- Proposed Single Storey Rear Extension				
Drawing Title :- Existing & Proposed Plans & Elevations				
Client :- Mr & Mrs Loughlin				
Drwg No :- 02/22/19		1 of 2	Date :- Feb '22	Rev :-
Scale :- 1:100 & 1:50@A1		Drawn:- SCM		Checked :-
Site Address :- 305 Walmsley Rd, Bury, BL9 6NX				
The Old Post Room 34 Chew Valley Road Greenfield Saddleworth OL3 7DA Tel: 01457 871202 www.william-mccall.com enquiries@william-mccall.com				
				
A1				