

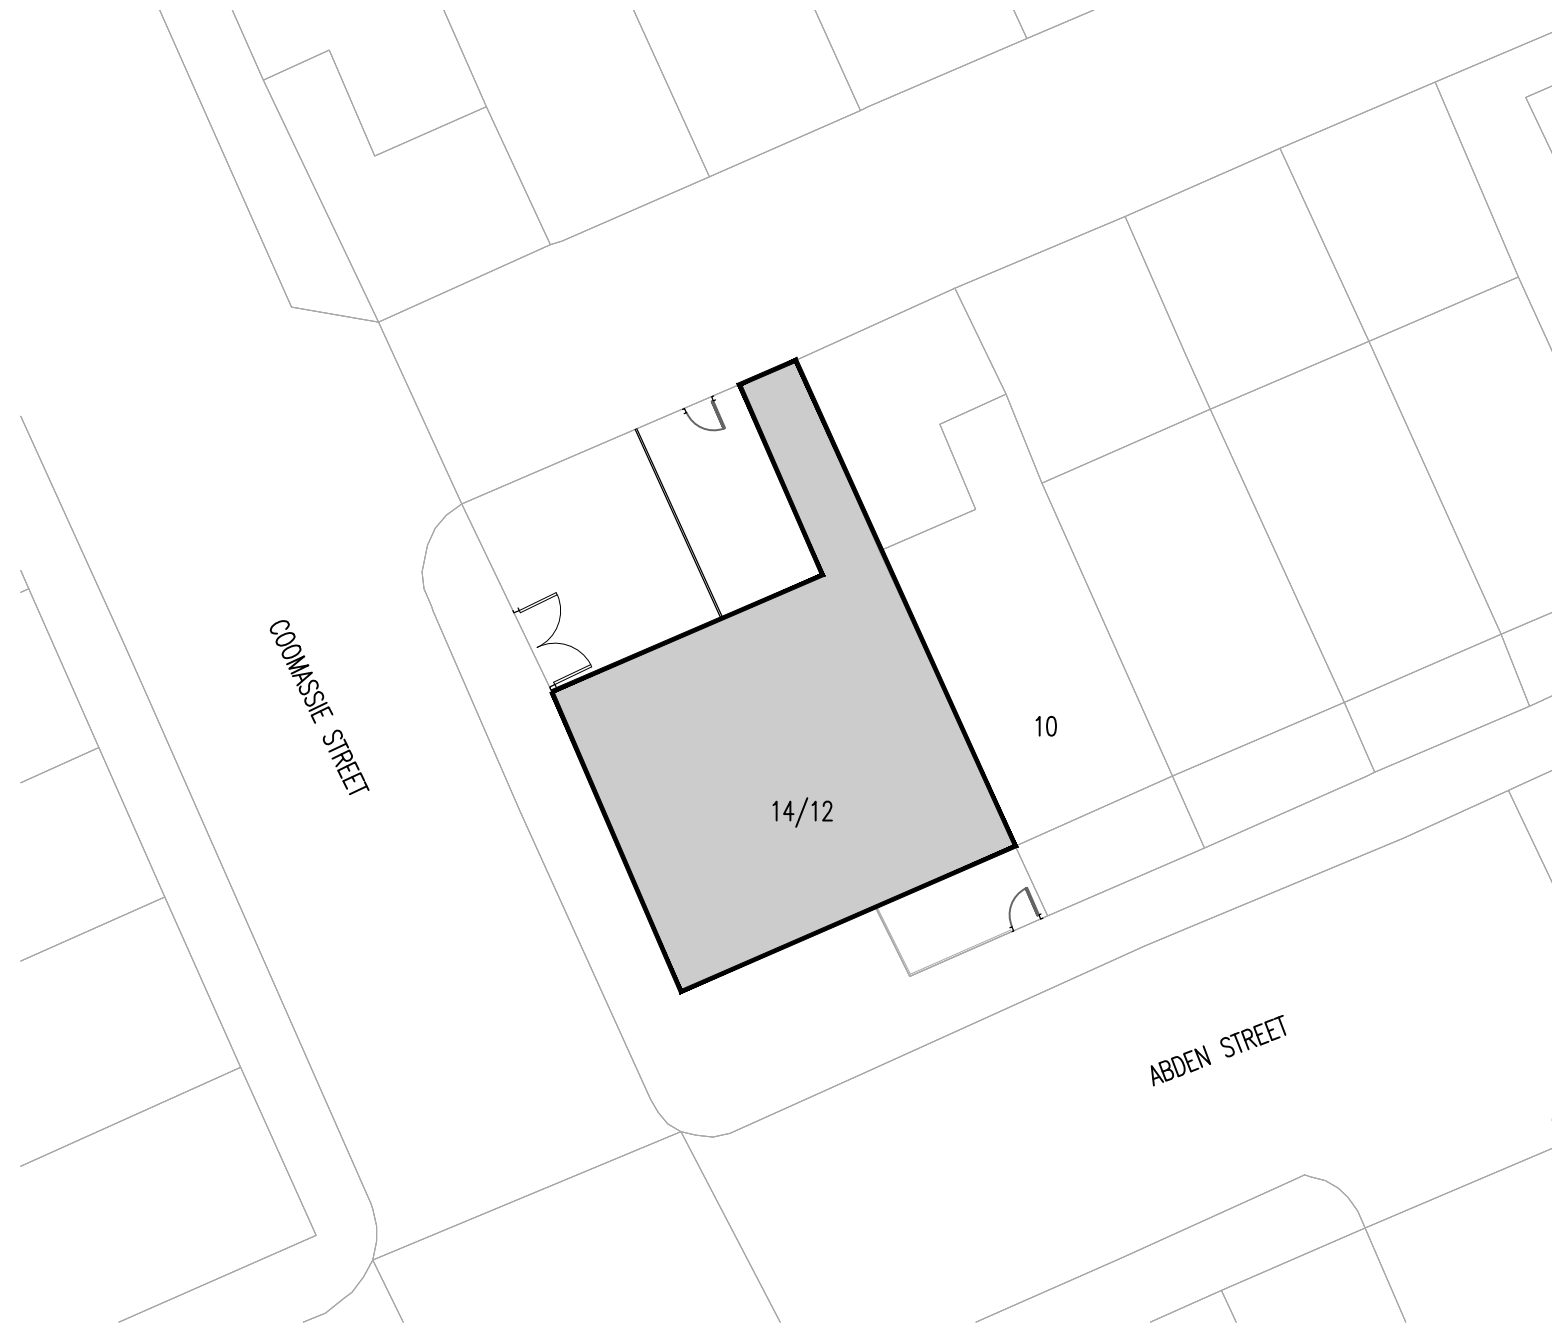


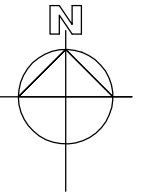

EXISTING BLOCK SITE PLAN
1:200 @ A3

 

SITE LOCATION PLAN (157sqm AREA)
1:1250 @ A3

Rev	Amendments	Date	Ints
			
Project			
12 ABDEN STREET, RADCLIFFE, M26 3AT			
Drawing Title			
SITE LOCATION PLAN EXISTING SITE PLAN			
Drawn MG		Checked _	
Date FEB 2026		Scale@A3 1 : 100	
Drawing No.		Rev.	
12AS/200/PL			