



Do not scale from this drawing. All information should be checked by the contractor on site before commencing work. Any discrepancies should be reported to the architect immediately. All rights are reserved and are not transferable. Unauthorised reproductions of this drawing are not permitted.

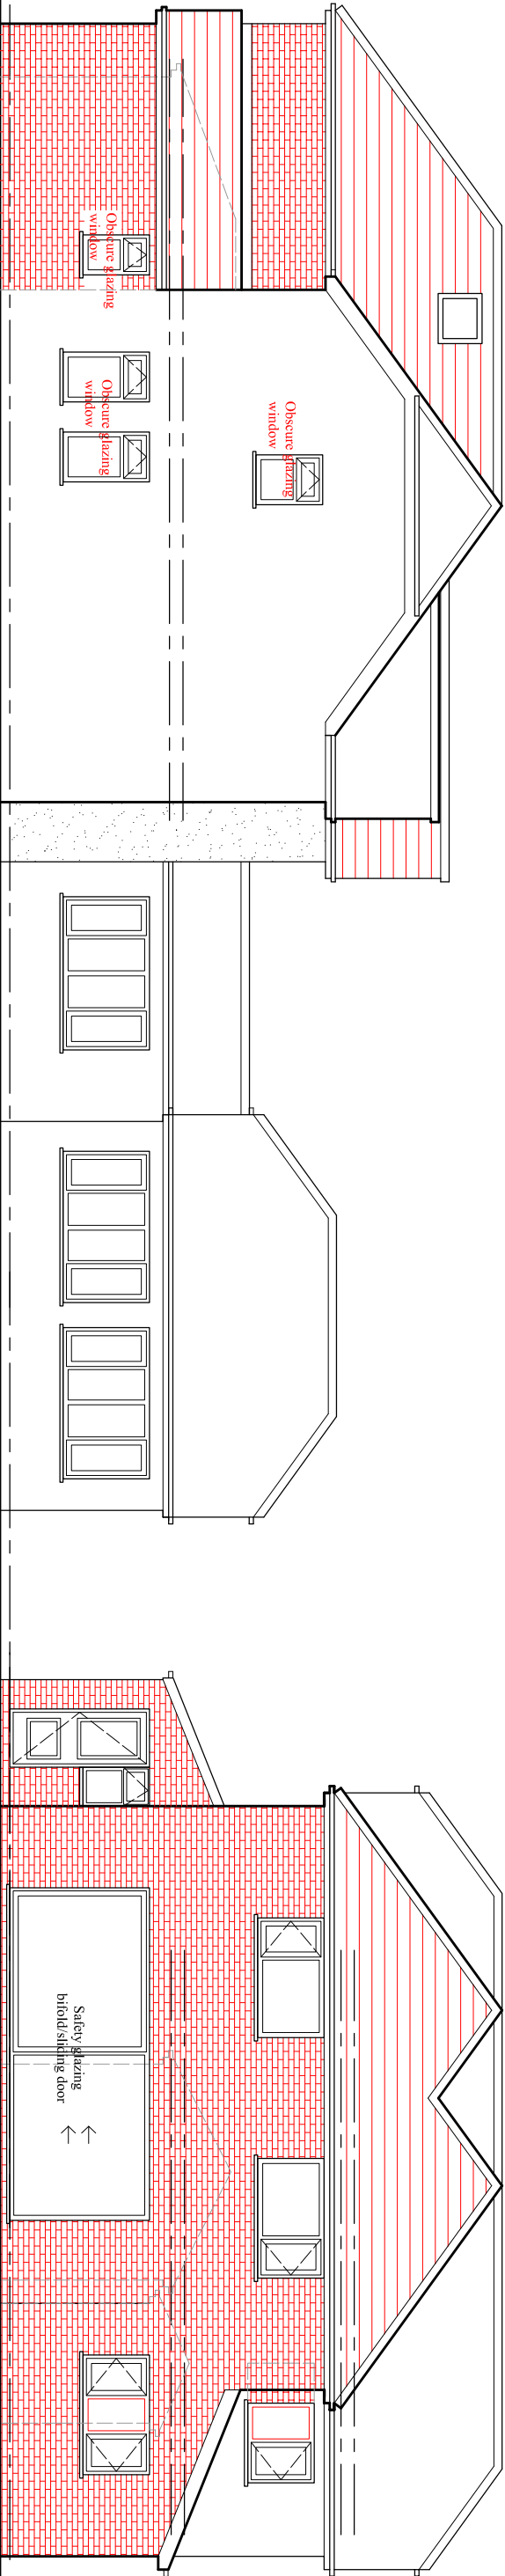

PROPOSED SIDE ELEVATION

PROPOSED REAR ELEVATION

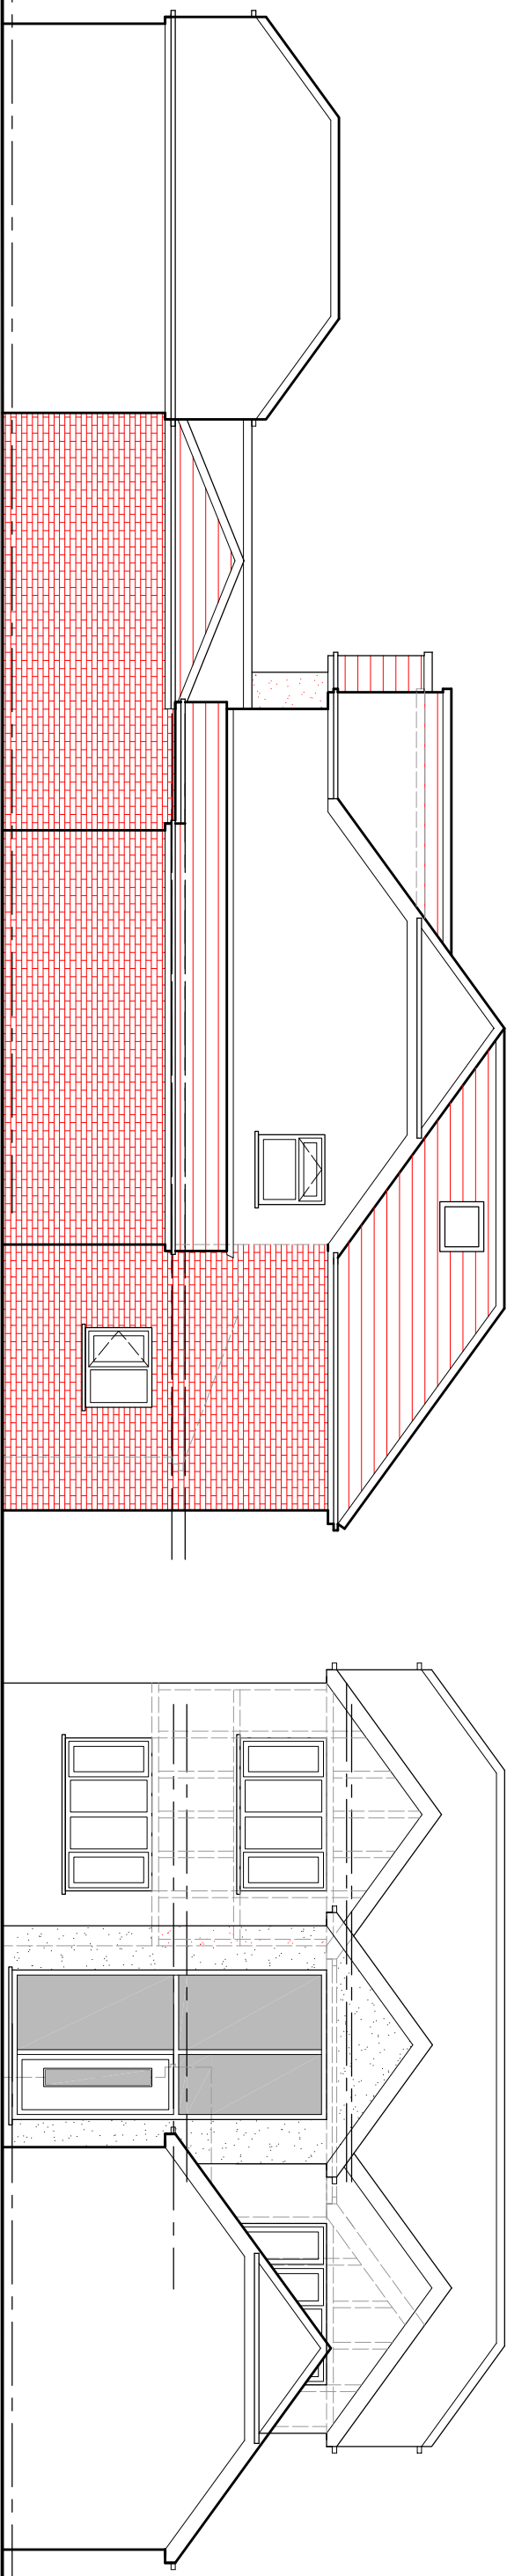

PROPOSED SIDE ELEVATION

PROPOSED FRONT ELEVATION

PROJECT
8, Chapeltown Road,
Bury

CLIENT
Mr. Rizwan Khan

DRAWING TITLE
Proposed Elevation

JOB No
NA-P04

SCALE DATE REVISION
1:100@A3 June 2020
DRAWN CHECKED BY -
NA

t: 0782 895 3405
e: niamat@hotmail.co.uk