


THE BUILDER MUST CHECK THE SITE AND THE APPROVED DRAWINGS BEFORE COMMENCING THE WORKS AND MUST TAKE ANY WORKING MEASUREMENTS AS NECESSARY.ANY DISCREPANCY IN THE DRAWING MUST BE REPORTED TO THE CLIENT .

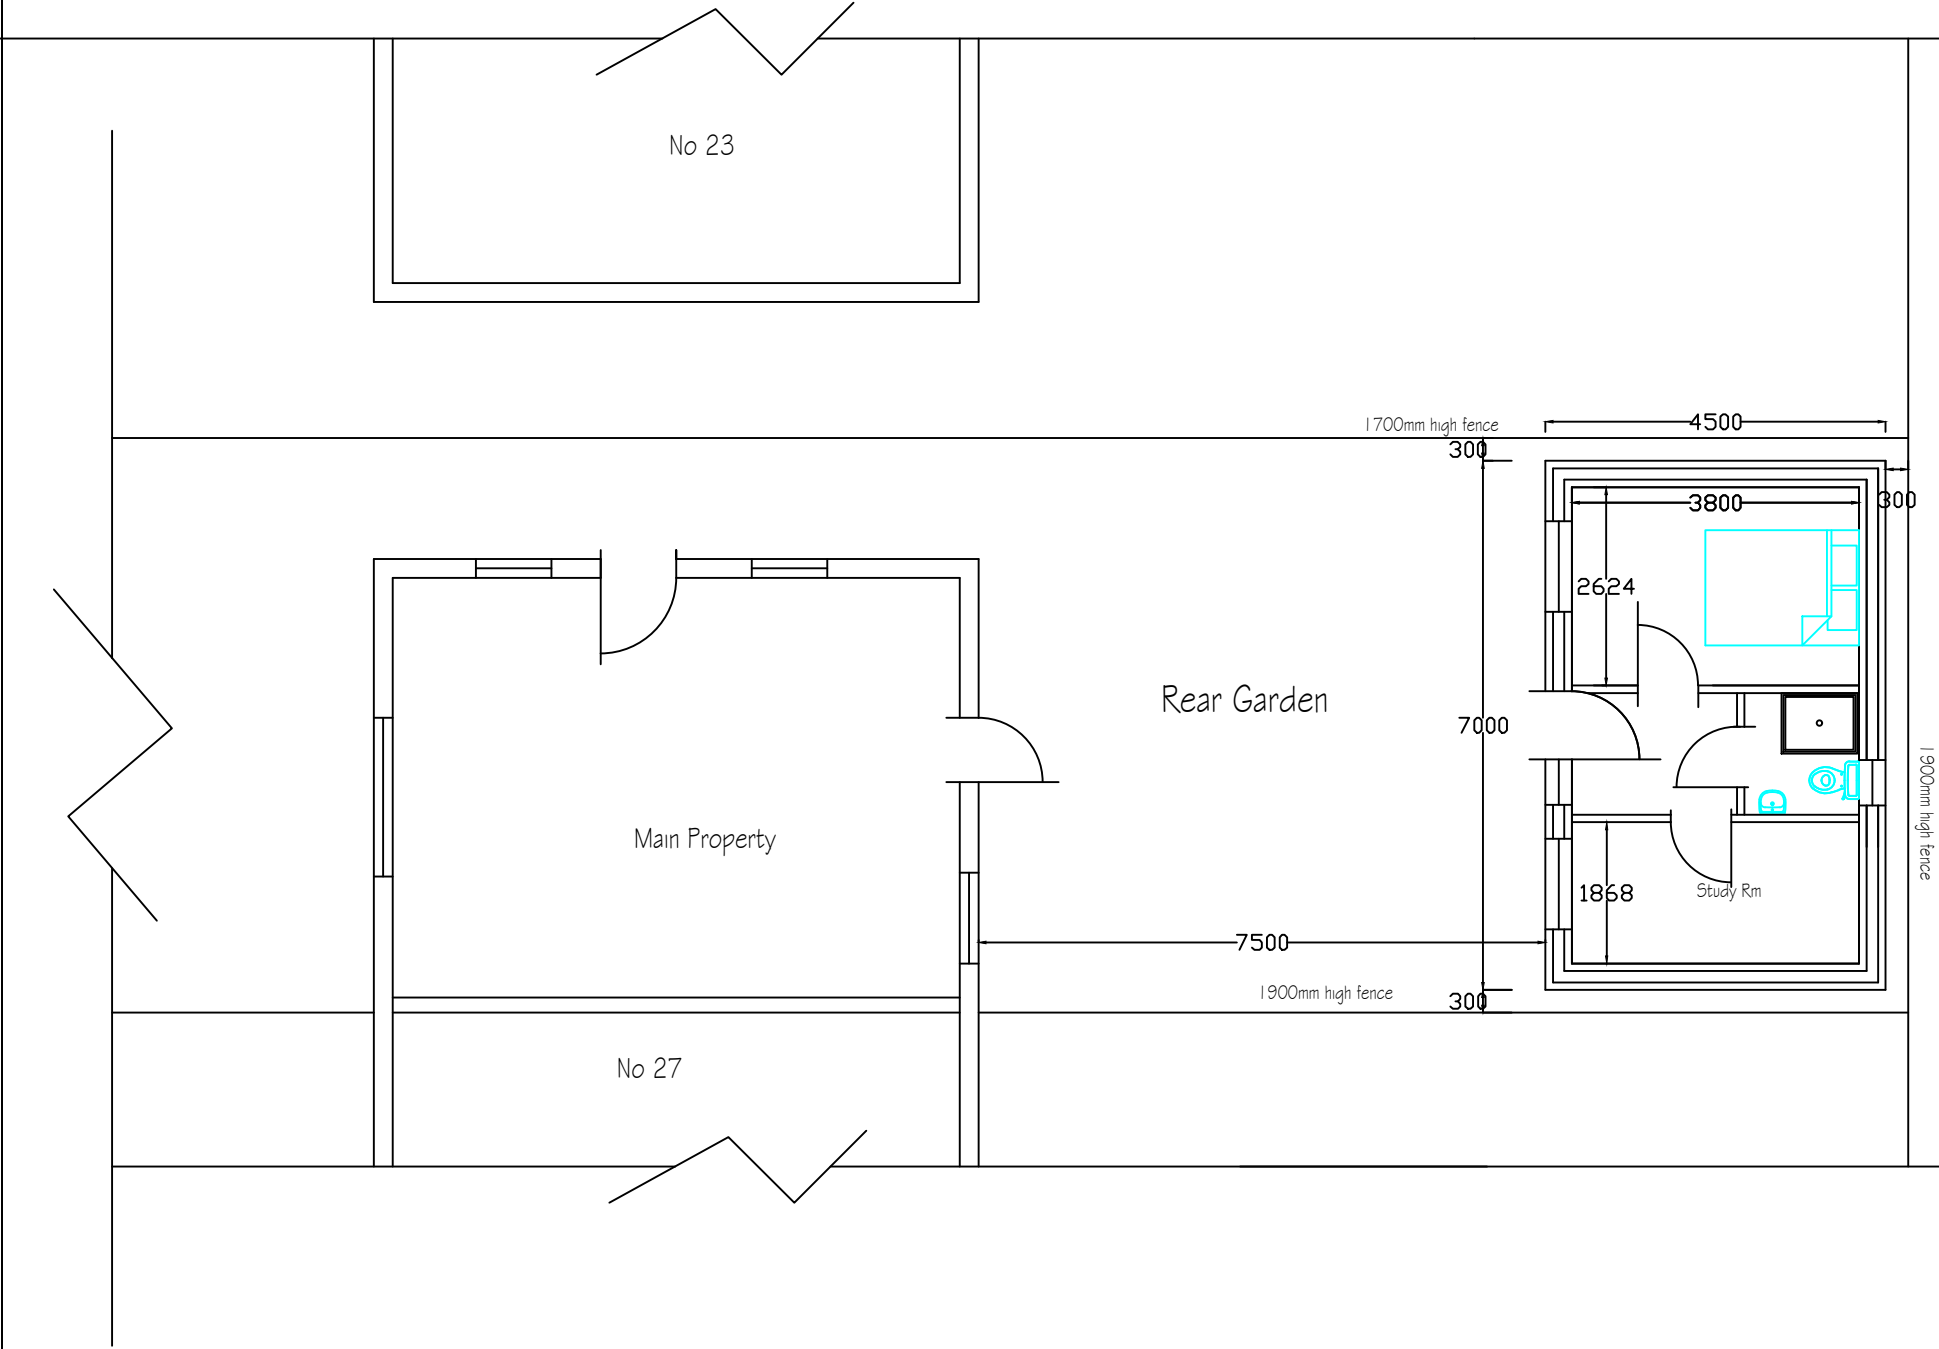

Date	Rev	Description	

H S H

Engineering Design Services Ltd
428 Cheetham Hill Road Cheetham Manchester
M8 9LE, UK 01617956385,07940197 333

project title	Proposed outbuilding at the rear of the prosperity to create habitable rooms.		
client	Mr Abdul Basar		
dwg. title	Proposed Grond Floor Plan		
dwg.no.	sheet no.	scale.	job no.
03		1:100 • A3	
25 Bannerman Avenue Prestwich M25 1DZ			
drawn by.	checked by.	approved by.	date
TZ		-	June 2025