




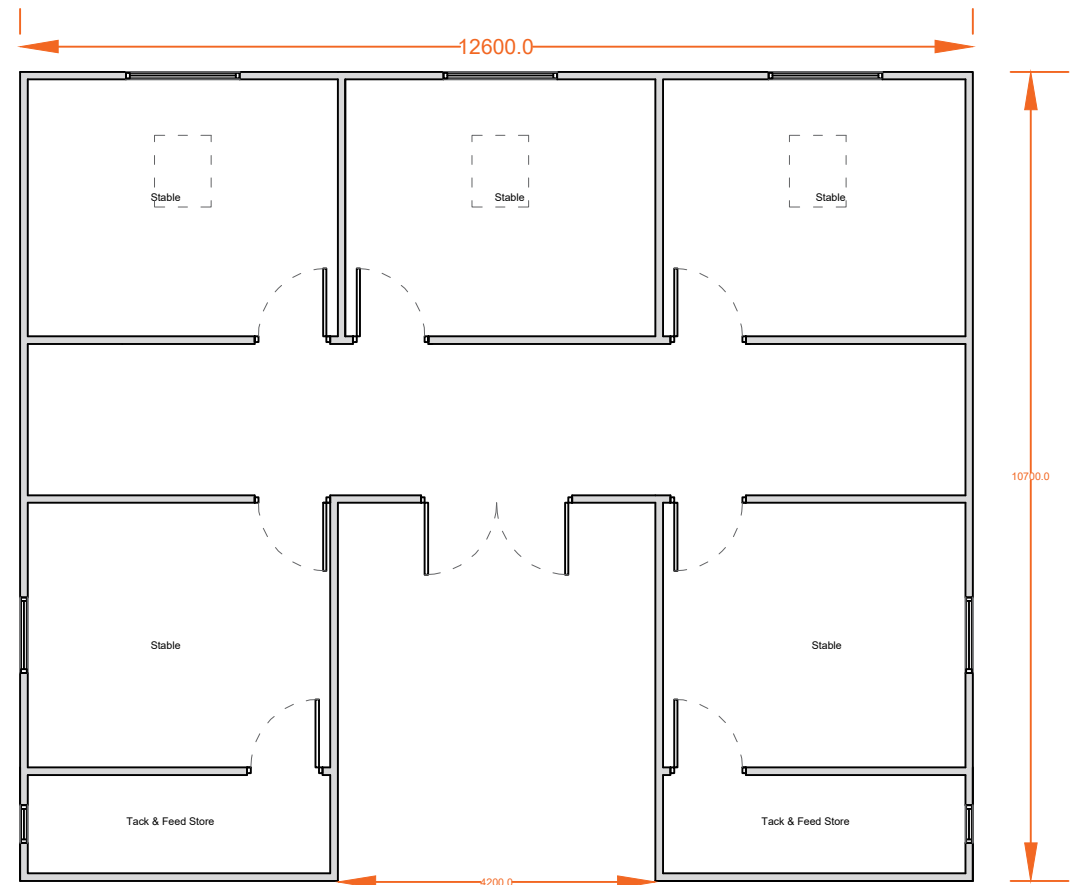


Proposed Floor Plan
Scale (1:100)

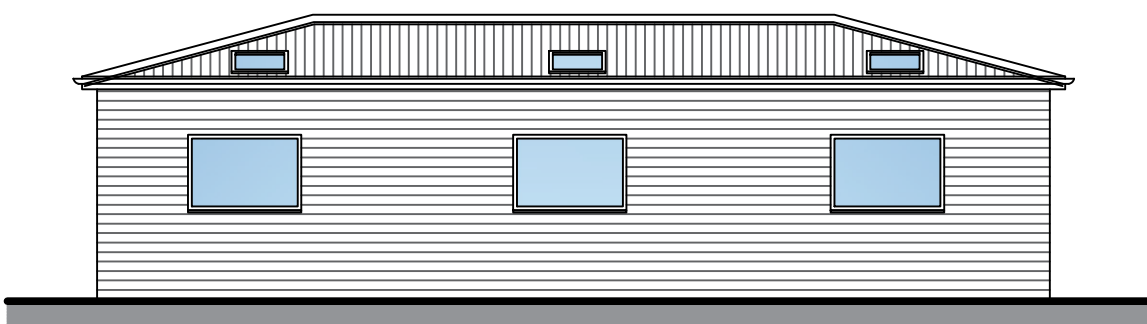


Proposed North Elevation
Scale (1:100)

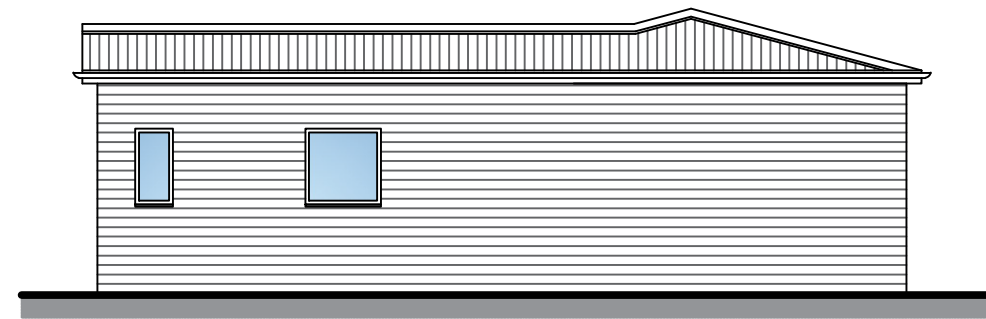


Proposed East Elevation
Scale (1:100)

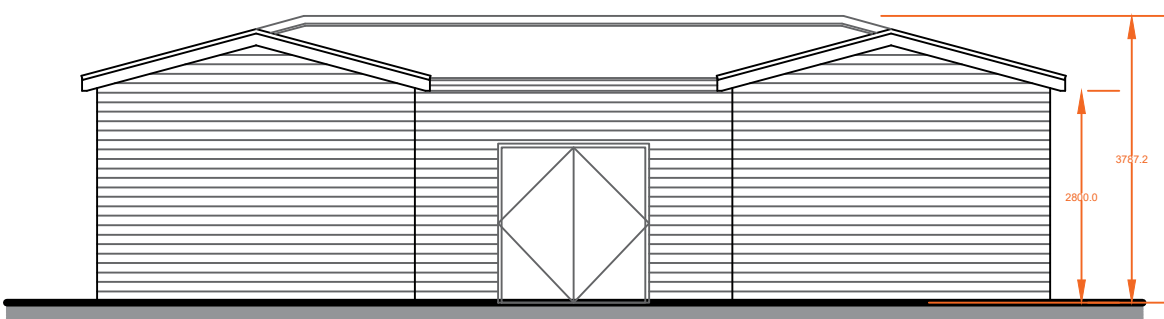

Proposed South Elevation
Scale (1:100)

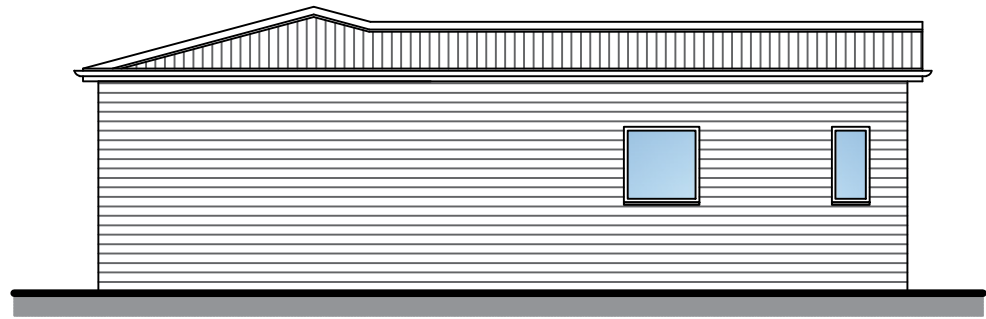


Proposed West Elevation
Scale (1:100)

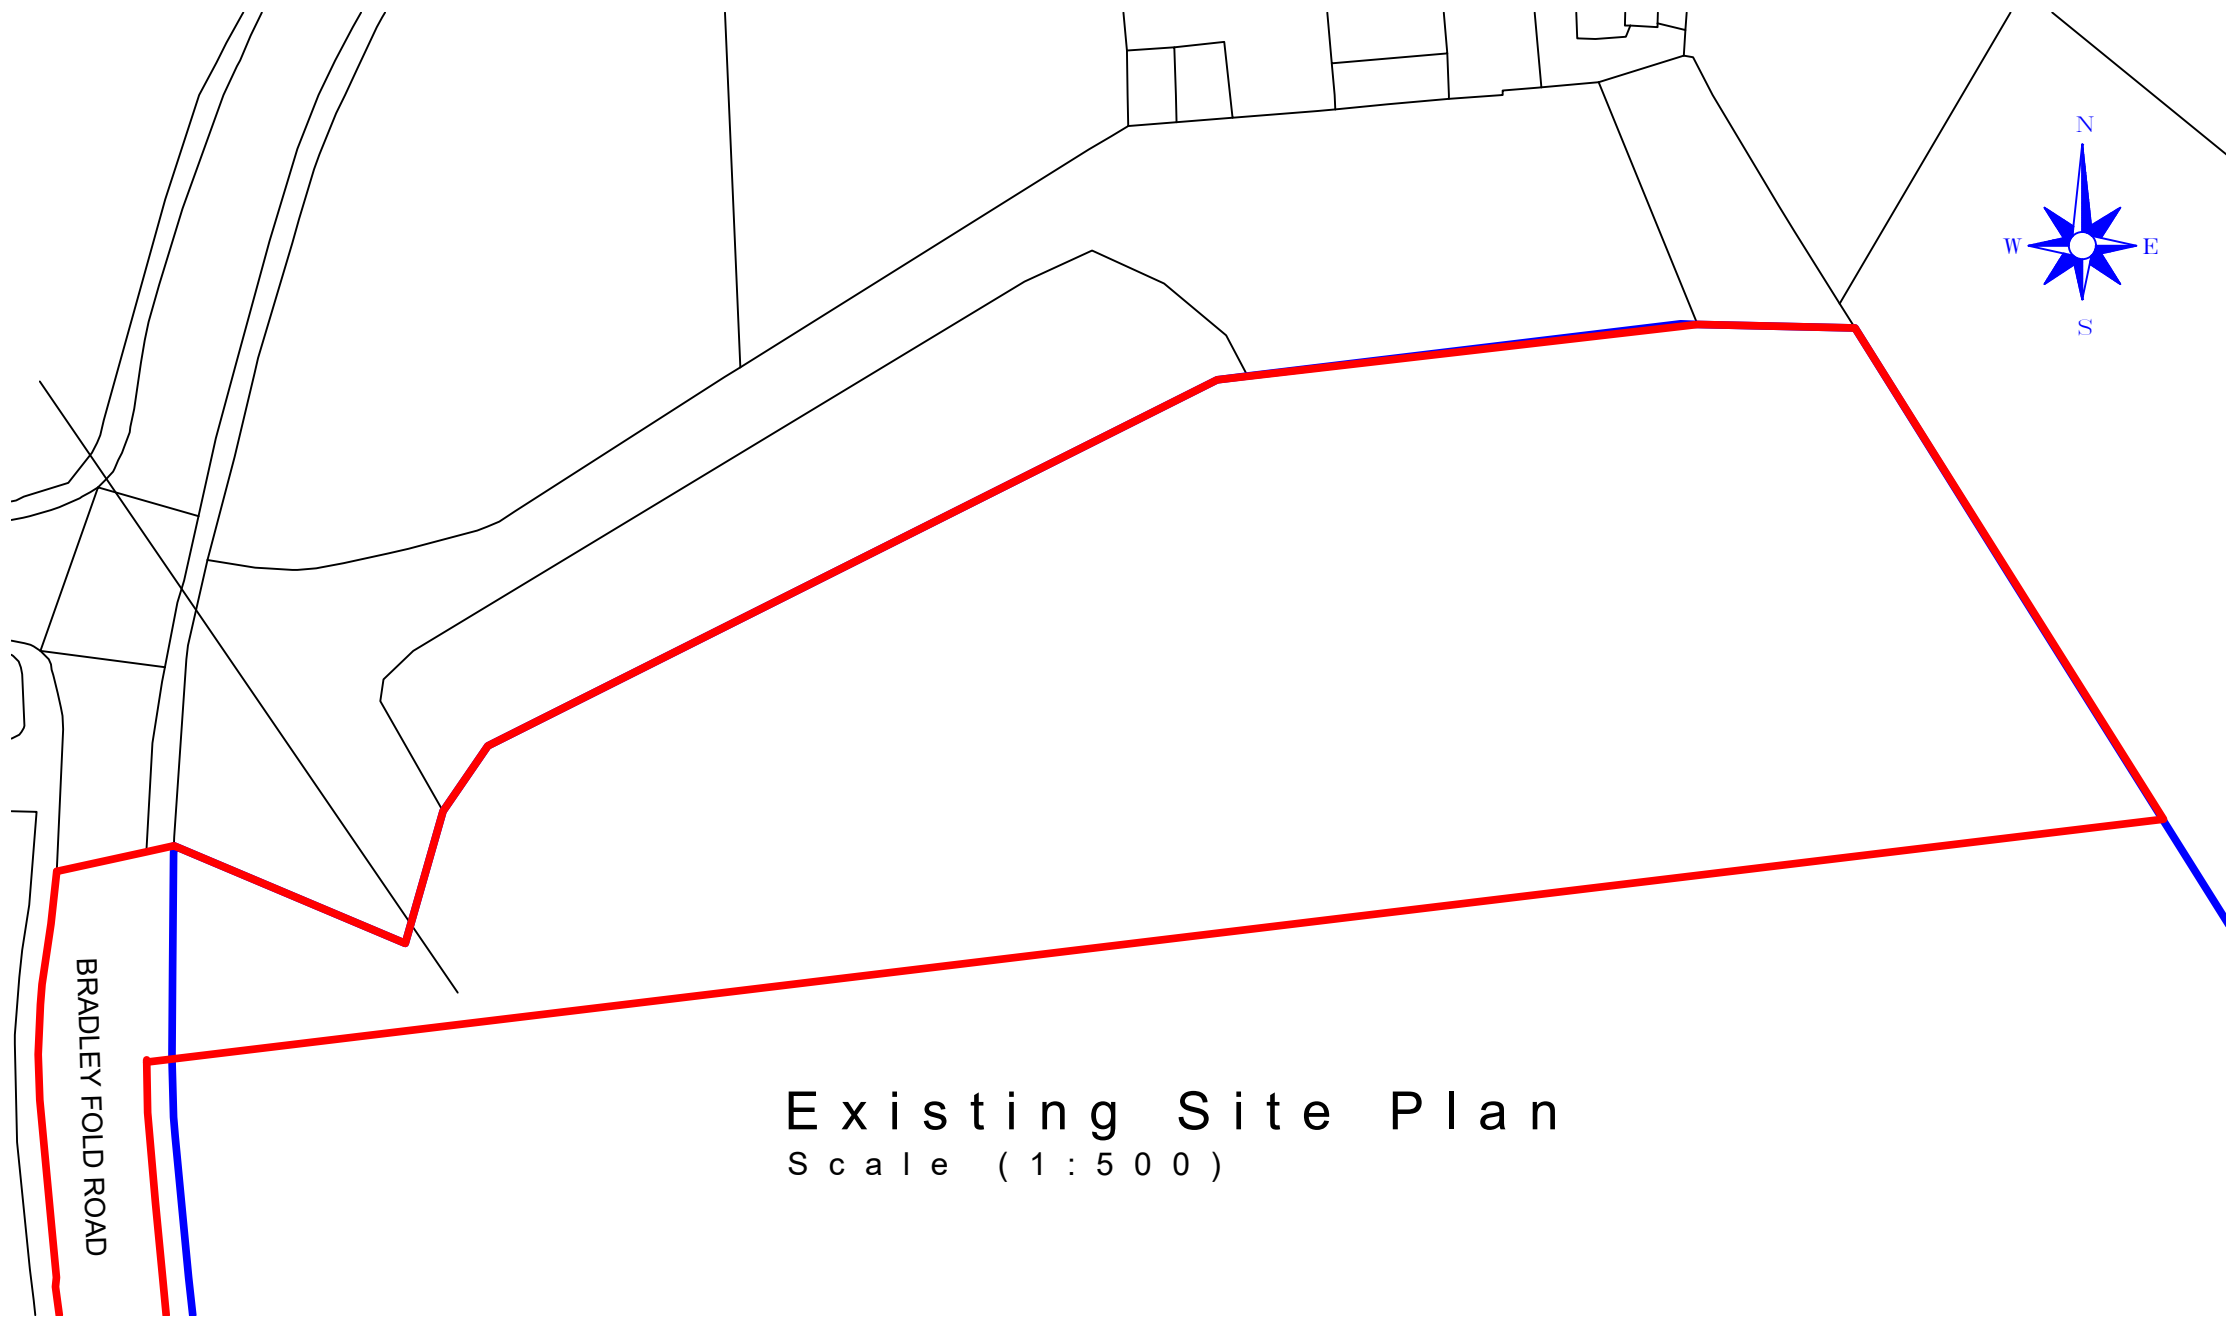


Existing Site Plan
Scale (1:500)



Proposed Site Plan
Scale (1:500)

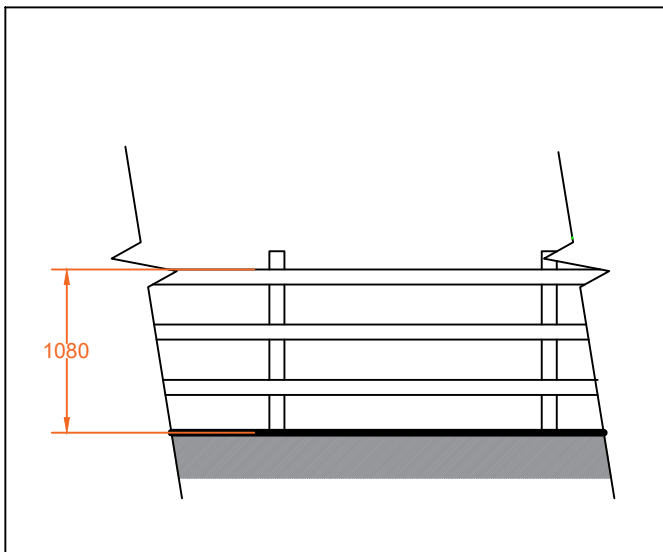

Proposed Timber Fence to Perimeter of Menage
Scale (1:50)

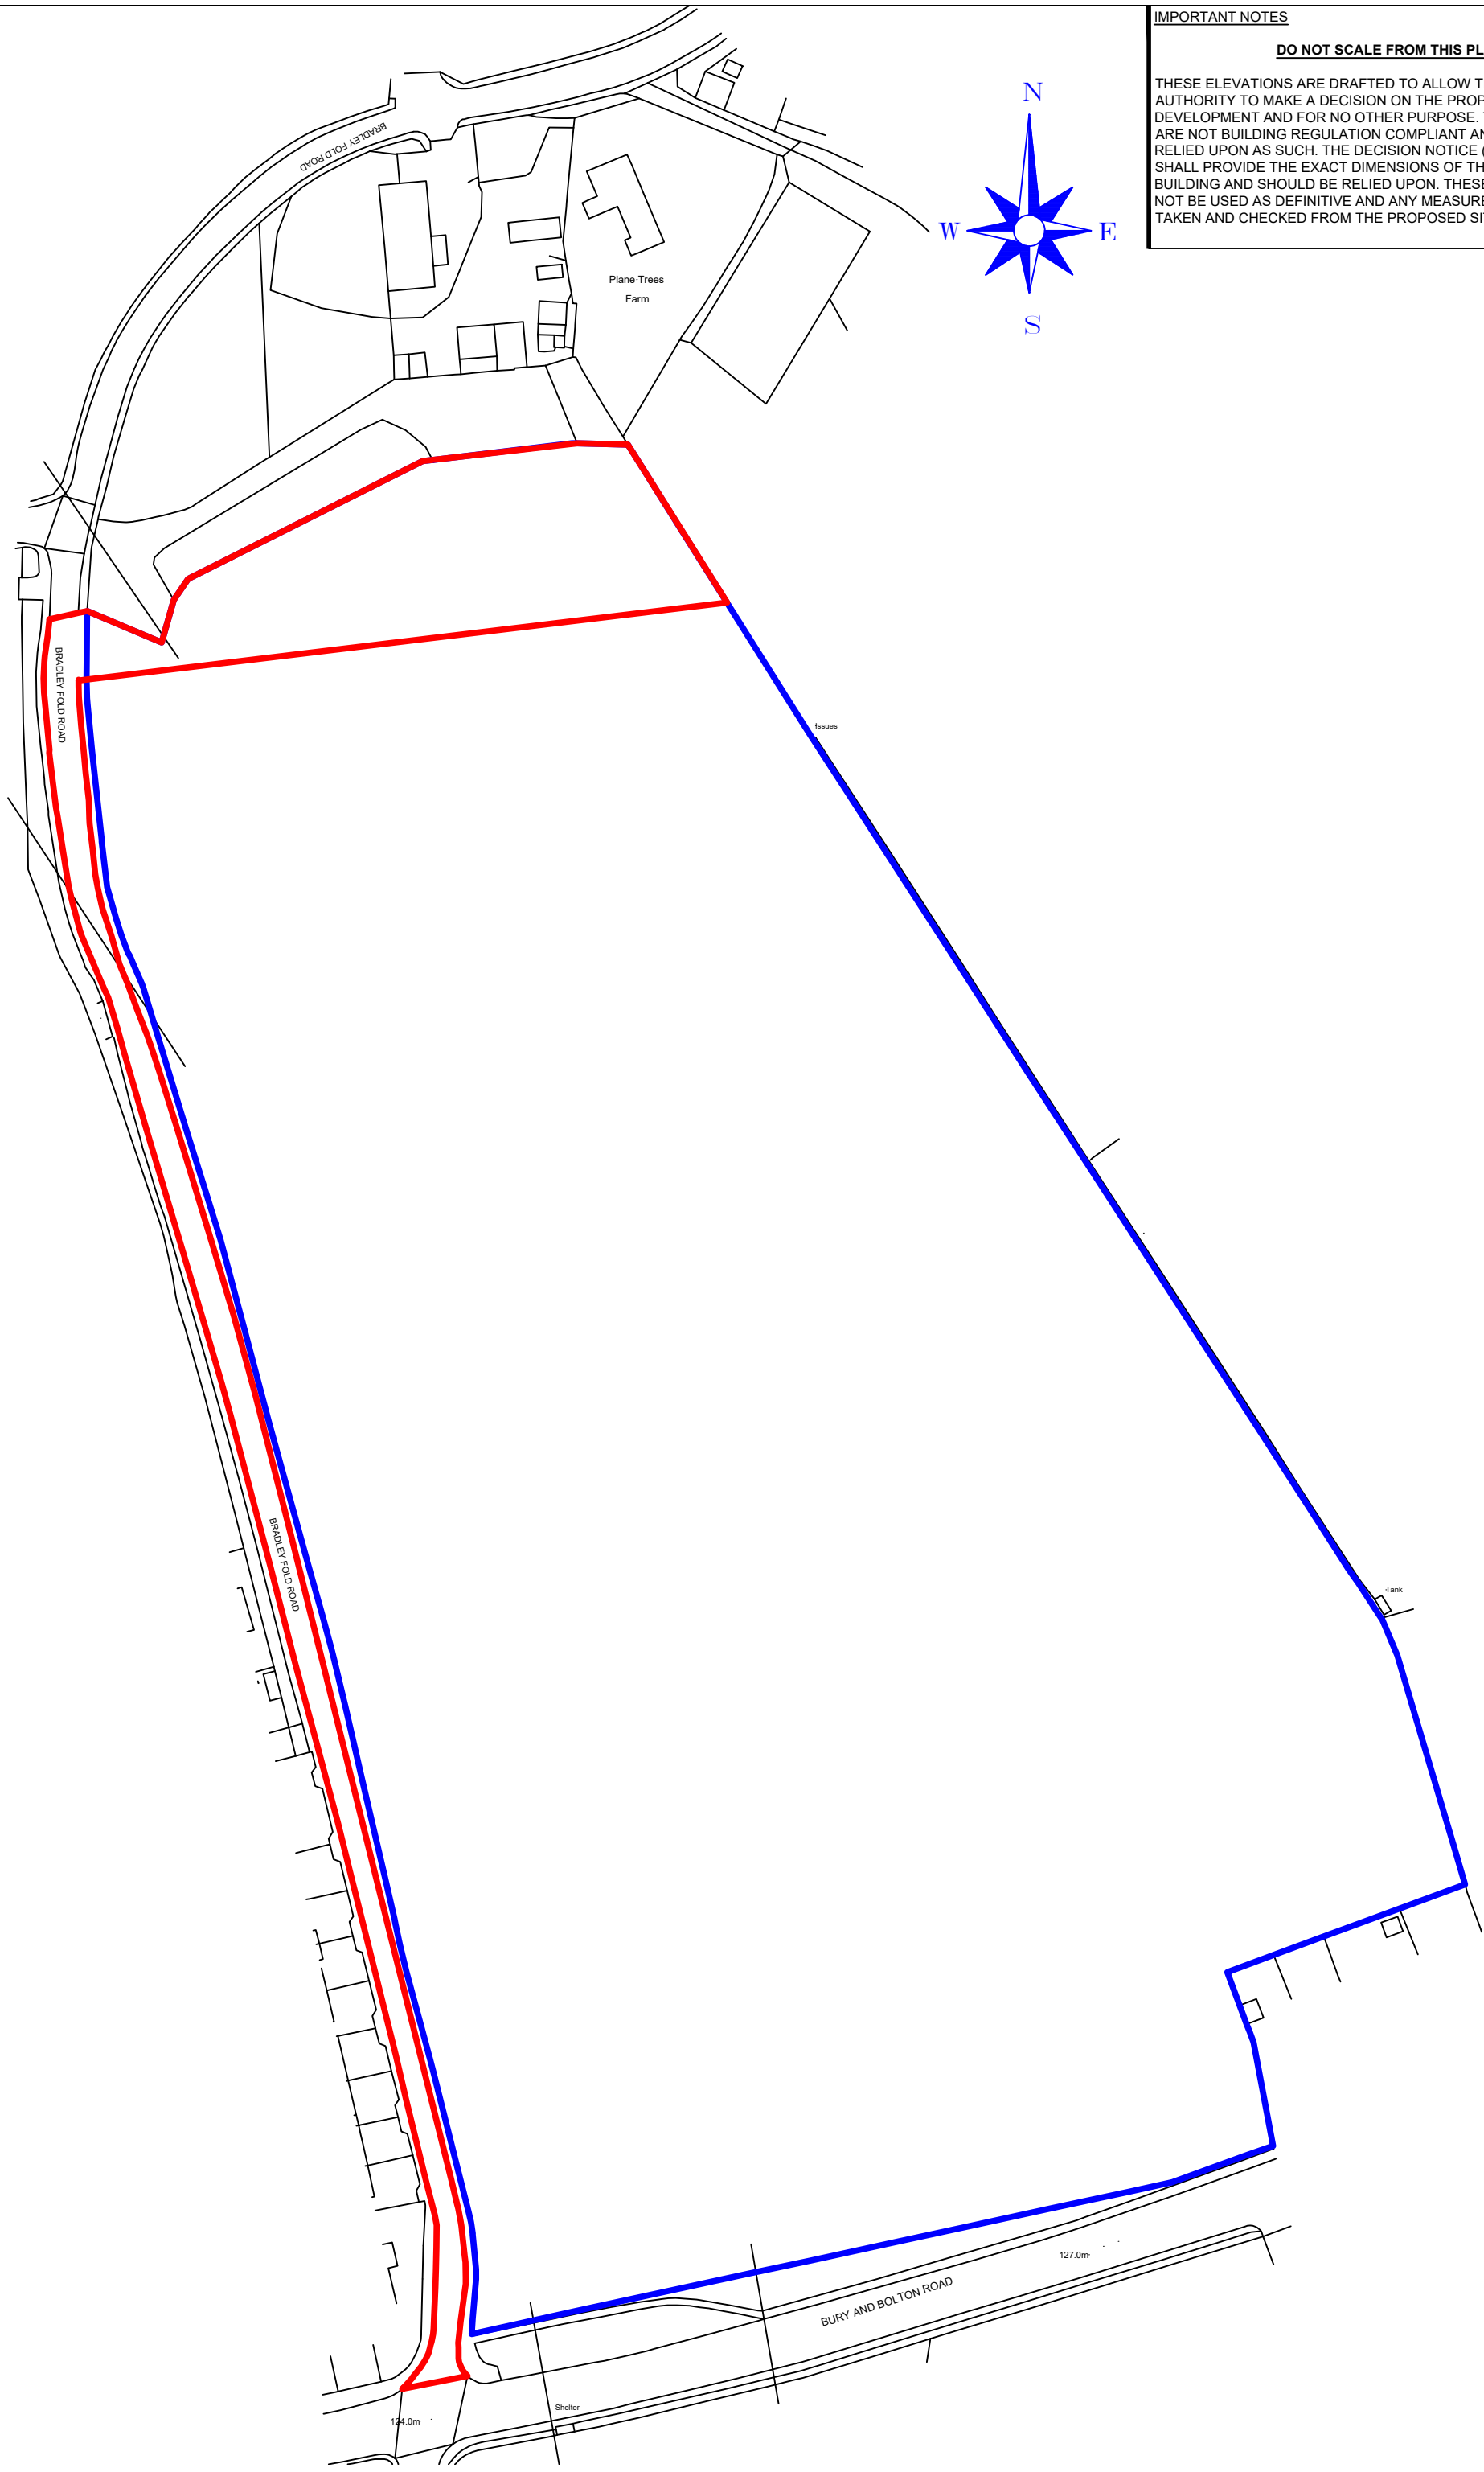

Location Plan
Scale (1:1250)

©Crown Copyright and database rights 2024 OS Licence No 100041041

IMPORTANT NOTES

DO NOT SCALE FROM THIS PLAN

THESE ELEVATIONS ARE DRAFTED TO ALLOW THE PLANNING AUTHORITY TO MAKE A DECISION ON THE PROPOSED DEVELOPMENT AND FOR NO OTHER PURPOSE. THESE ELEVATIONS ARE NOT BUILDING REGULATION COMPLIANT AND SHOULD NOT BE RELIED UPON AS SUCH. THE DECISION NOTICE (WHEN AVAILABLE) SHALL PROVIDE THE EXACT DIMENSIONS OF THE PROPOSED BUILDING AND SHOULD BE RELIED UPON. THESE PLANS SHOULD NOT BE USED AS DEFINITIVE AND ANY MEASUREMENTS SHOULD BE TAKEN AND CHECKED FROM THE PROPOSED SITE.

A.	Red edge amended at request of MM	09/04/2025
Revision		Date

MacMarshalls Ltd,
Harrill House,
112-116 Chorley New Road,
Bolton, BL1 4DH

info@macmarshalls.co.uk
Tel: 01204 565660
www.macmarshalls.co.uk

Drawing Title:
Proposed
Stables and Menage

Site Location:
Plane Trees farm, Bradley Fold Road,
Ainsworth, BL2 5QR

Drawing Status:
Proposed Plans

Date:
11/11/2024

Drawn by:
JHolden

Scale:
As Stated @ A1

Ref:
C 42

Revision:
A.

Client:
Mr S. O'Gara

