


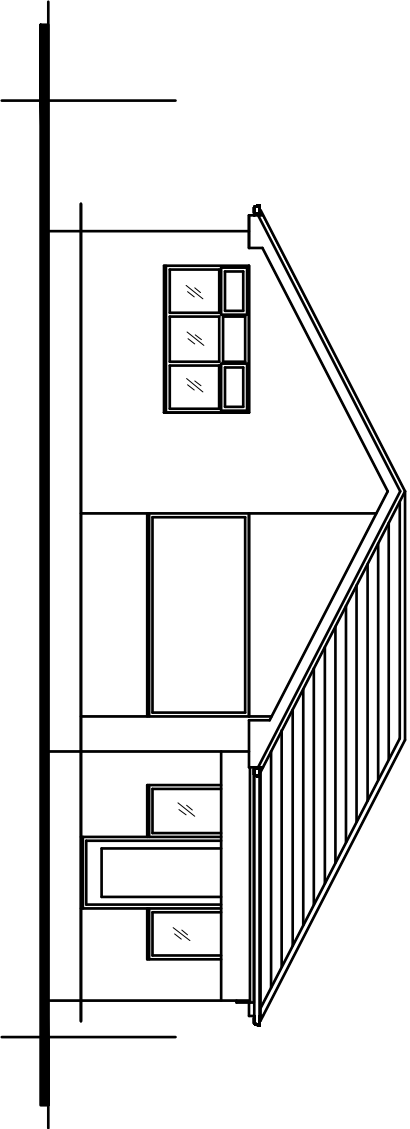


 


EXISTING FRONT ELEVATION.

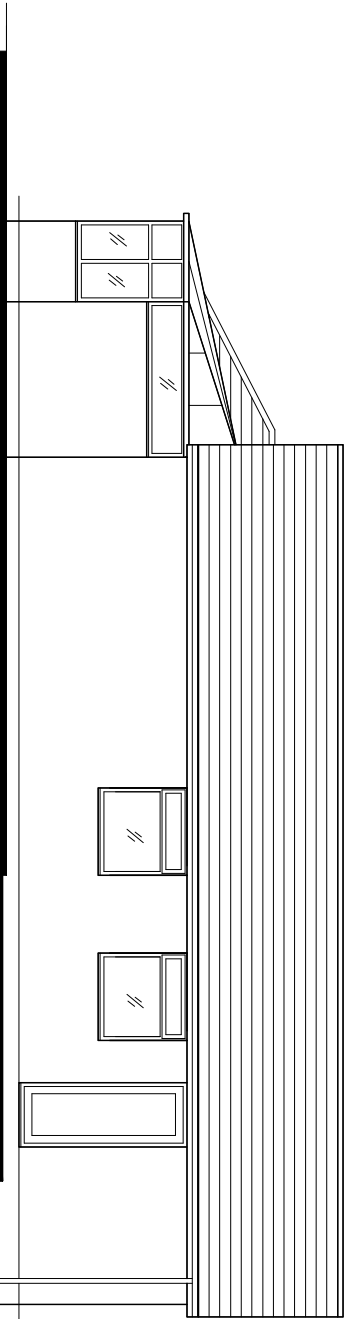

EXISTING SIDE ELEVATION.

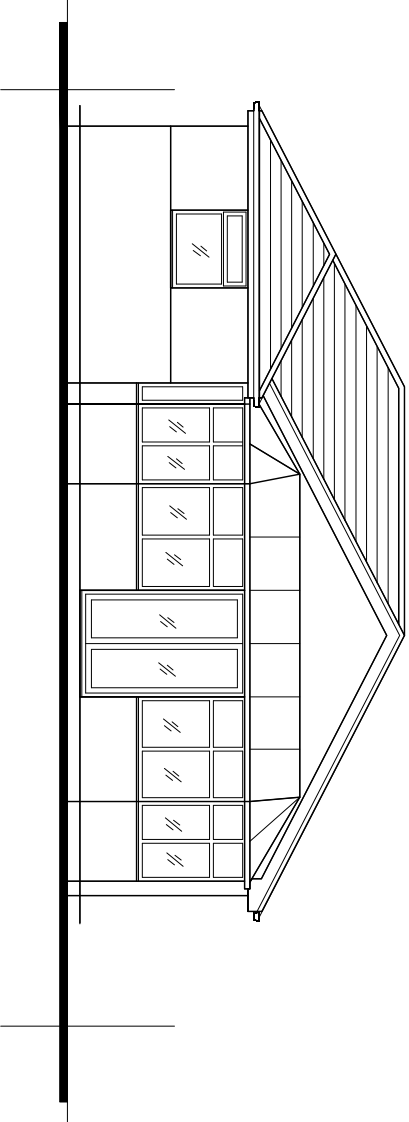

EXISTING REAR ELEVATION.

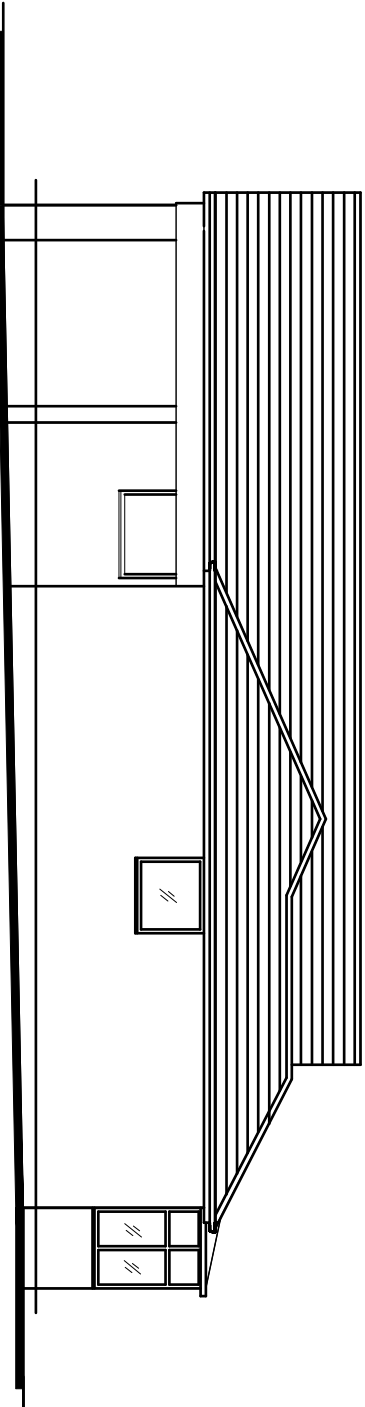

EXISTING SIDE ELEVATION.

Revision	Title : PROPOSED SINGLE STOREY REAR EXTENSION, AND INTERNAL ALTERATIONS	Project : 70, NEWMINGTON DRIVE, BURY. BL9 2EG	MTC Designs Scale 1:100 @ A3 Date: October 2025.	34 Essex Drive Bolton BL2 6TB T: 01504 418714 M: 07700202014 Email: mitchellmccormack@aol.com
			Drawing No: P01	