


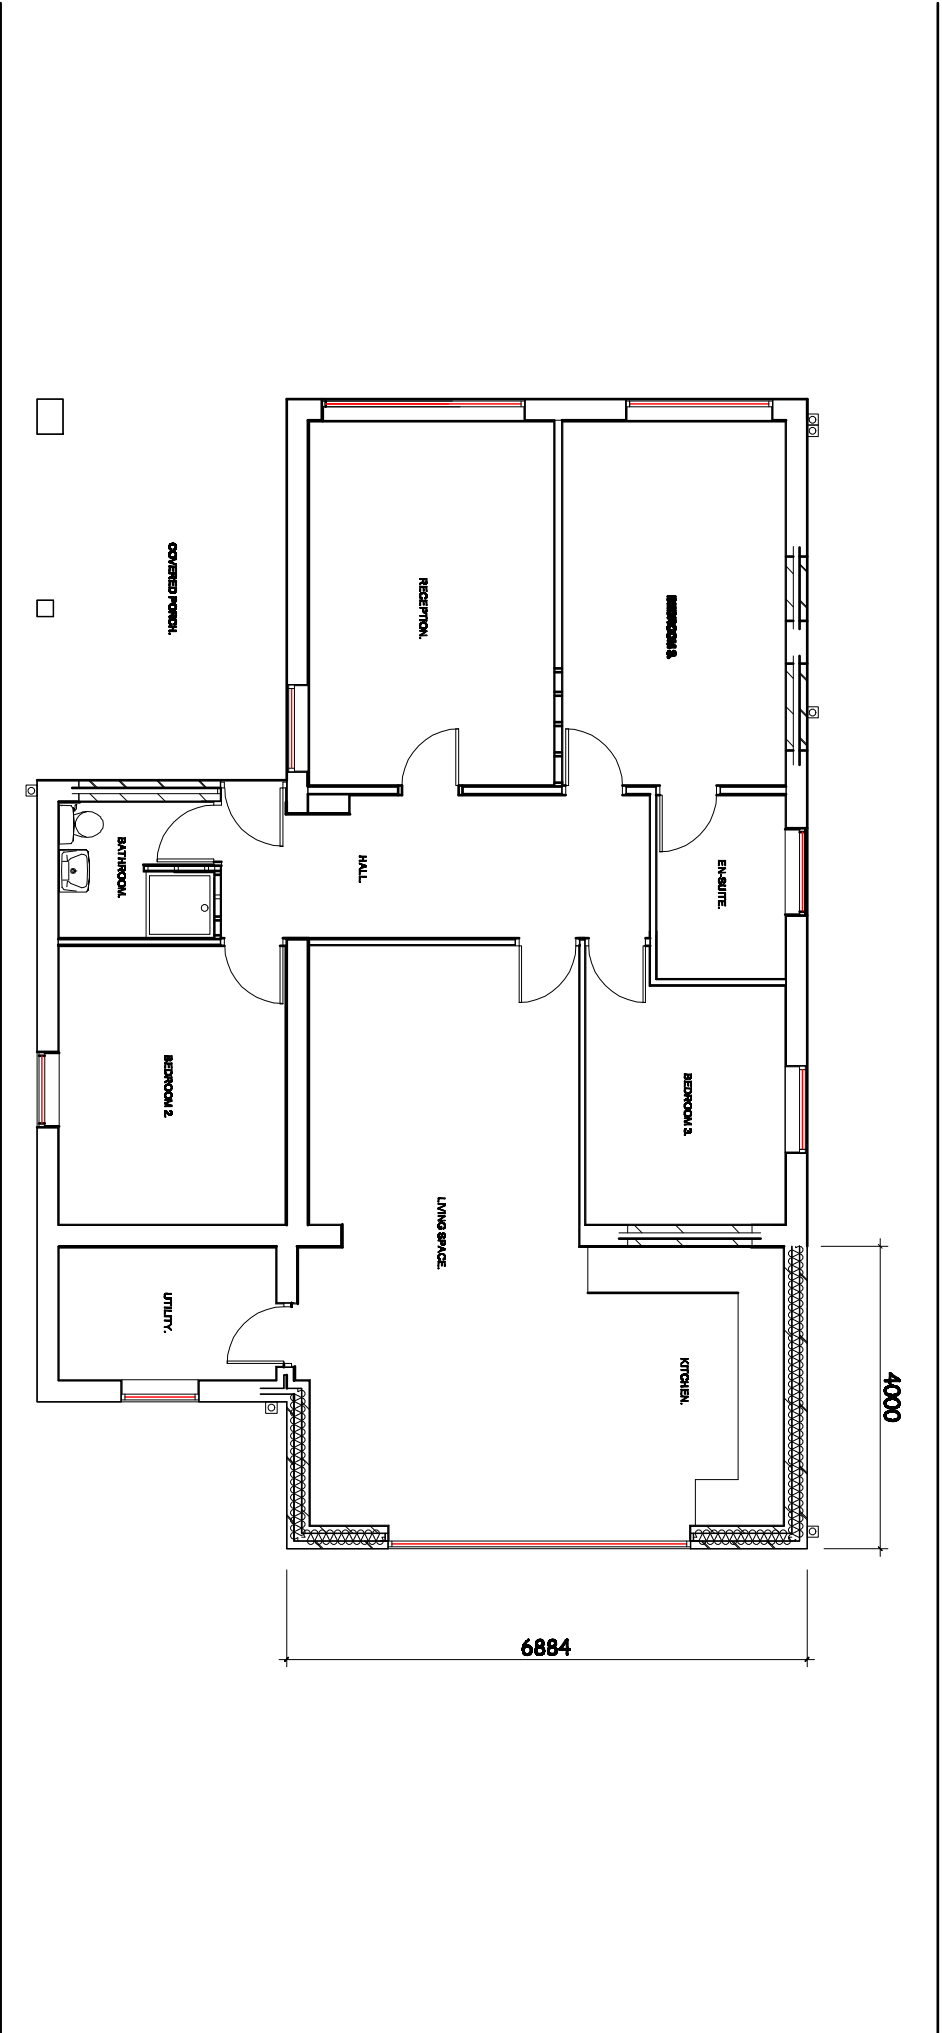

PROPOSED GROUND FLOOR PLAN.

Revision	Title: PROPOSED SINGLE STOREY REAR EXTENSION, AND INTERNAL ALTERATIONS	Project: 70, NEWINGTON DRIVE, BURY, BL9 2EG	MTC Designs Scale 1:100 @ A3 Date: October 2025. 31 Edend Drive Bolton BL3 6TB T: 07204 416714 M: 0776828514 Email: info@mtcdesigns.co.uk Drawing No: P04
----------	--	---	---