



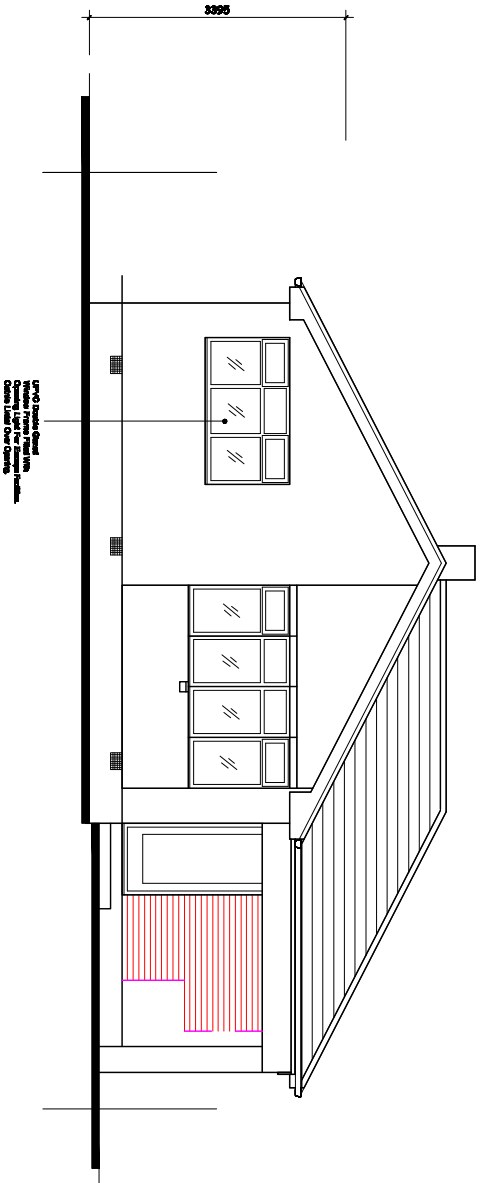


Units: British Imperial
Drawing is for design purposes.
Do not use for construction.


PROPOSED FRONT ELEVATION.

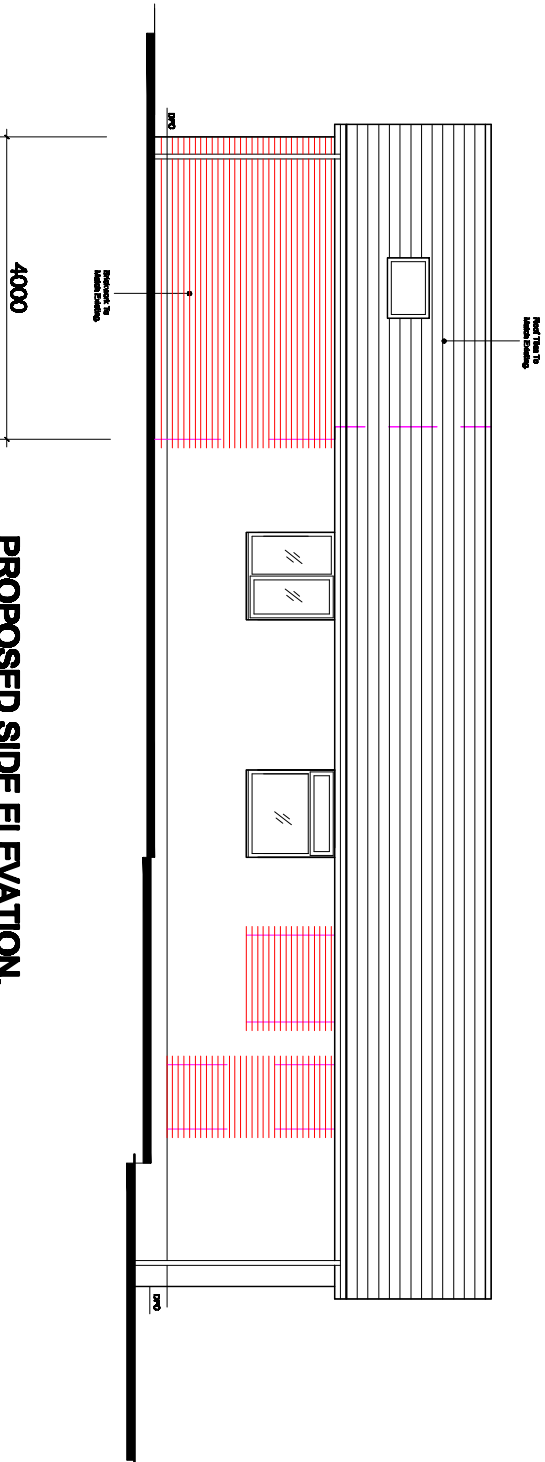

PROPOSED SIDE ELEVATION.

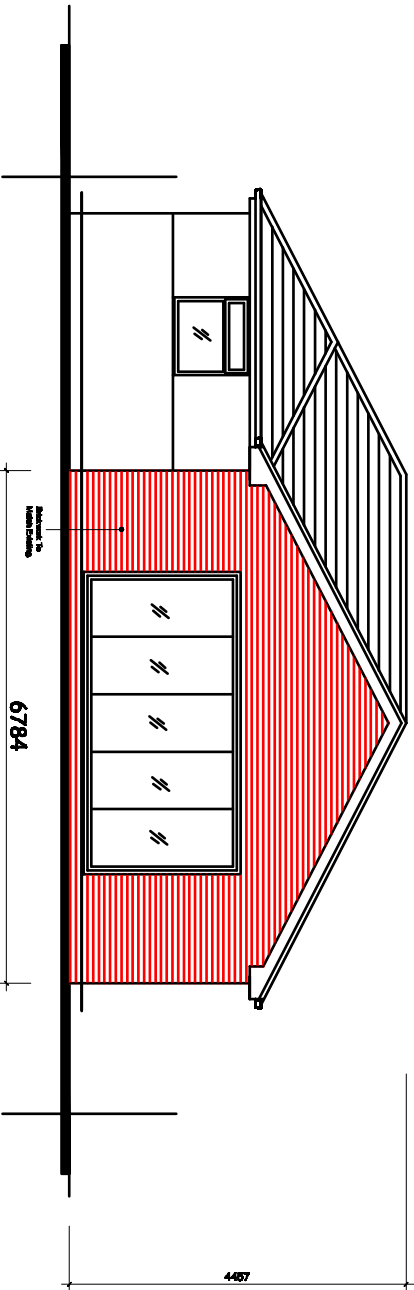

PROPOSED REAR ELEVATION.

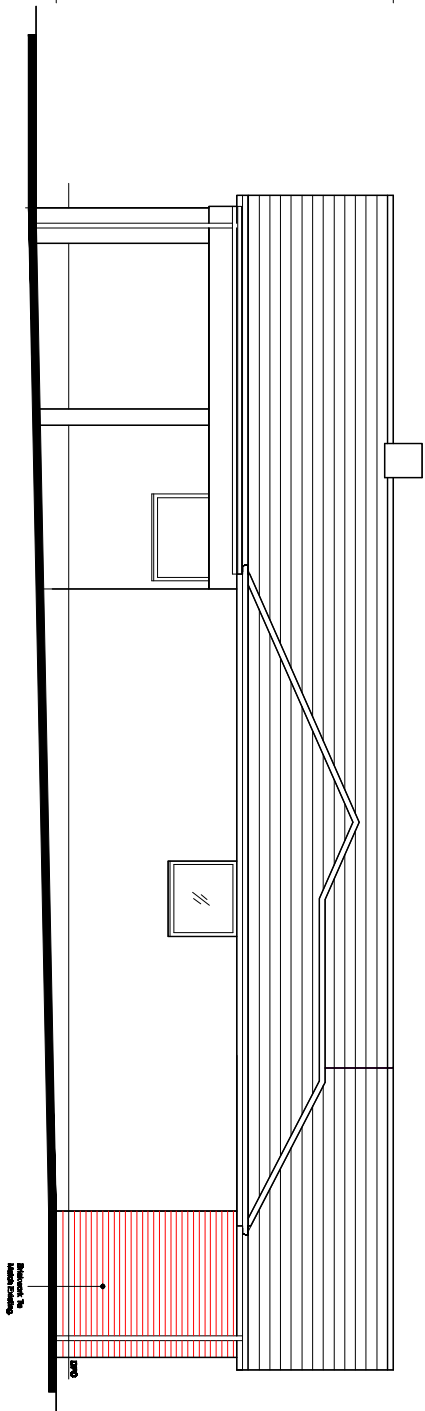

PROPOSED SIDE ELEVATION.

Revision	Title : PROPOSED SINGLE STOREY REAR EXTENSION, AND INTERNAL ALTERATIONS	Project : 76, NEWINGTON DRIVE, BURY. BL9 2EG	MTC Designs Scale 1:100 @ A3 Date: October 2025.	31 Essex Drive Bury BL9 6TB T: 07204 418714 M: 07708285714 Email: info@mtcdesigns.co.uk	Drawing No: P03
----------	---	---	--	---	-----------------