


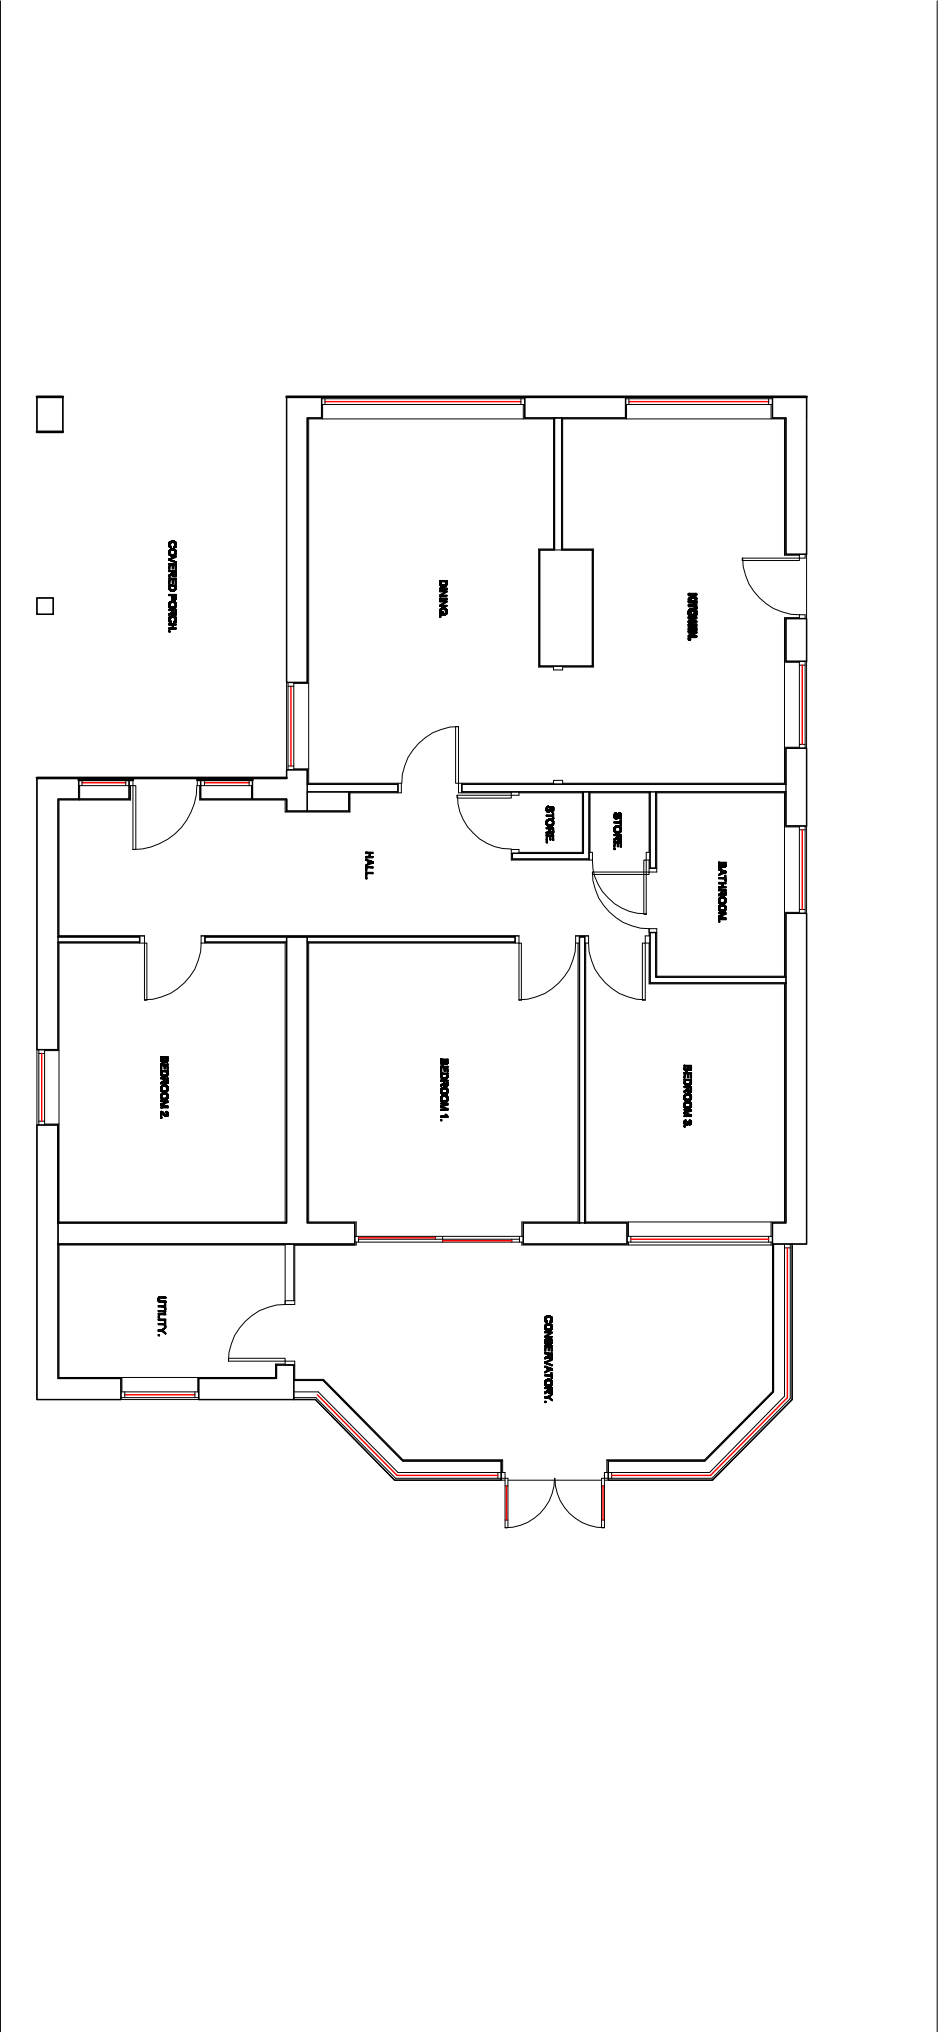

EXISTING GROUND FLOOR PLAN.

Revision	Title : PROPOSED SINGLE STOREY REAR EXTENSION, AND INTERNAL ALTERATIONS	Project : 76, NEWINGTON DRIVE, BURY, BL9 2EG	MTC Designs Scale 1:100 @ A3 Date: October 2025.	31 Eddard Drive, Bolton, BL3 6TB T: 01204 415714 H: 07783222014 Email: info@mtcdesigns.co.uk	Drawing No: P02
----------	---	---	--	--	-----------------