


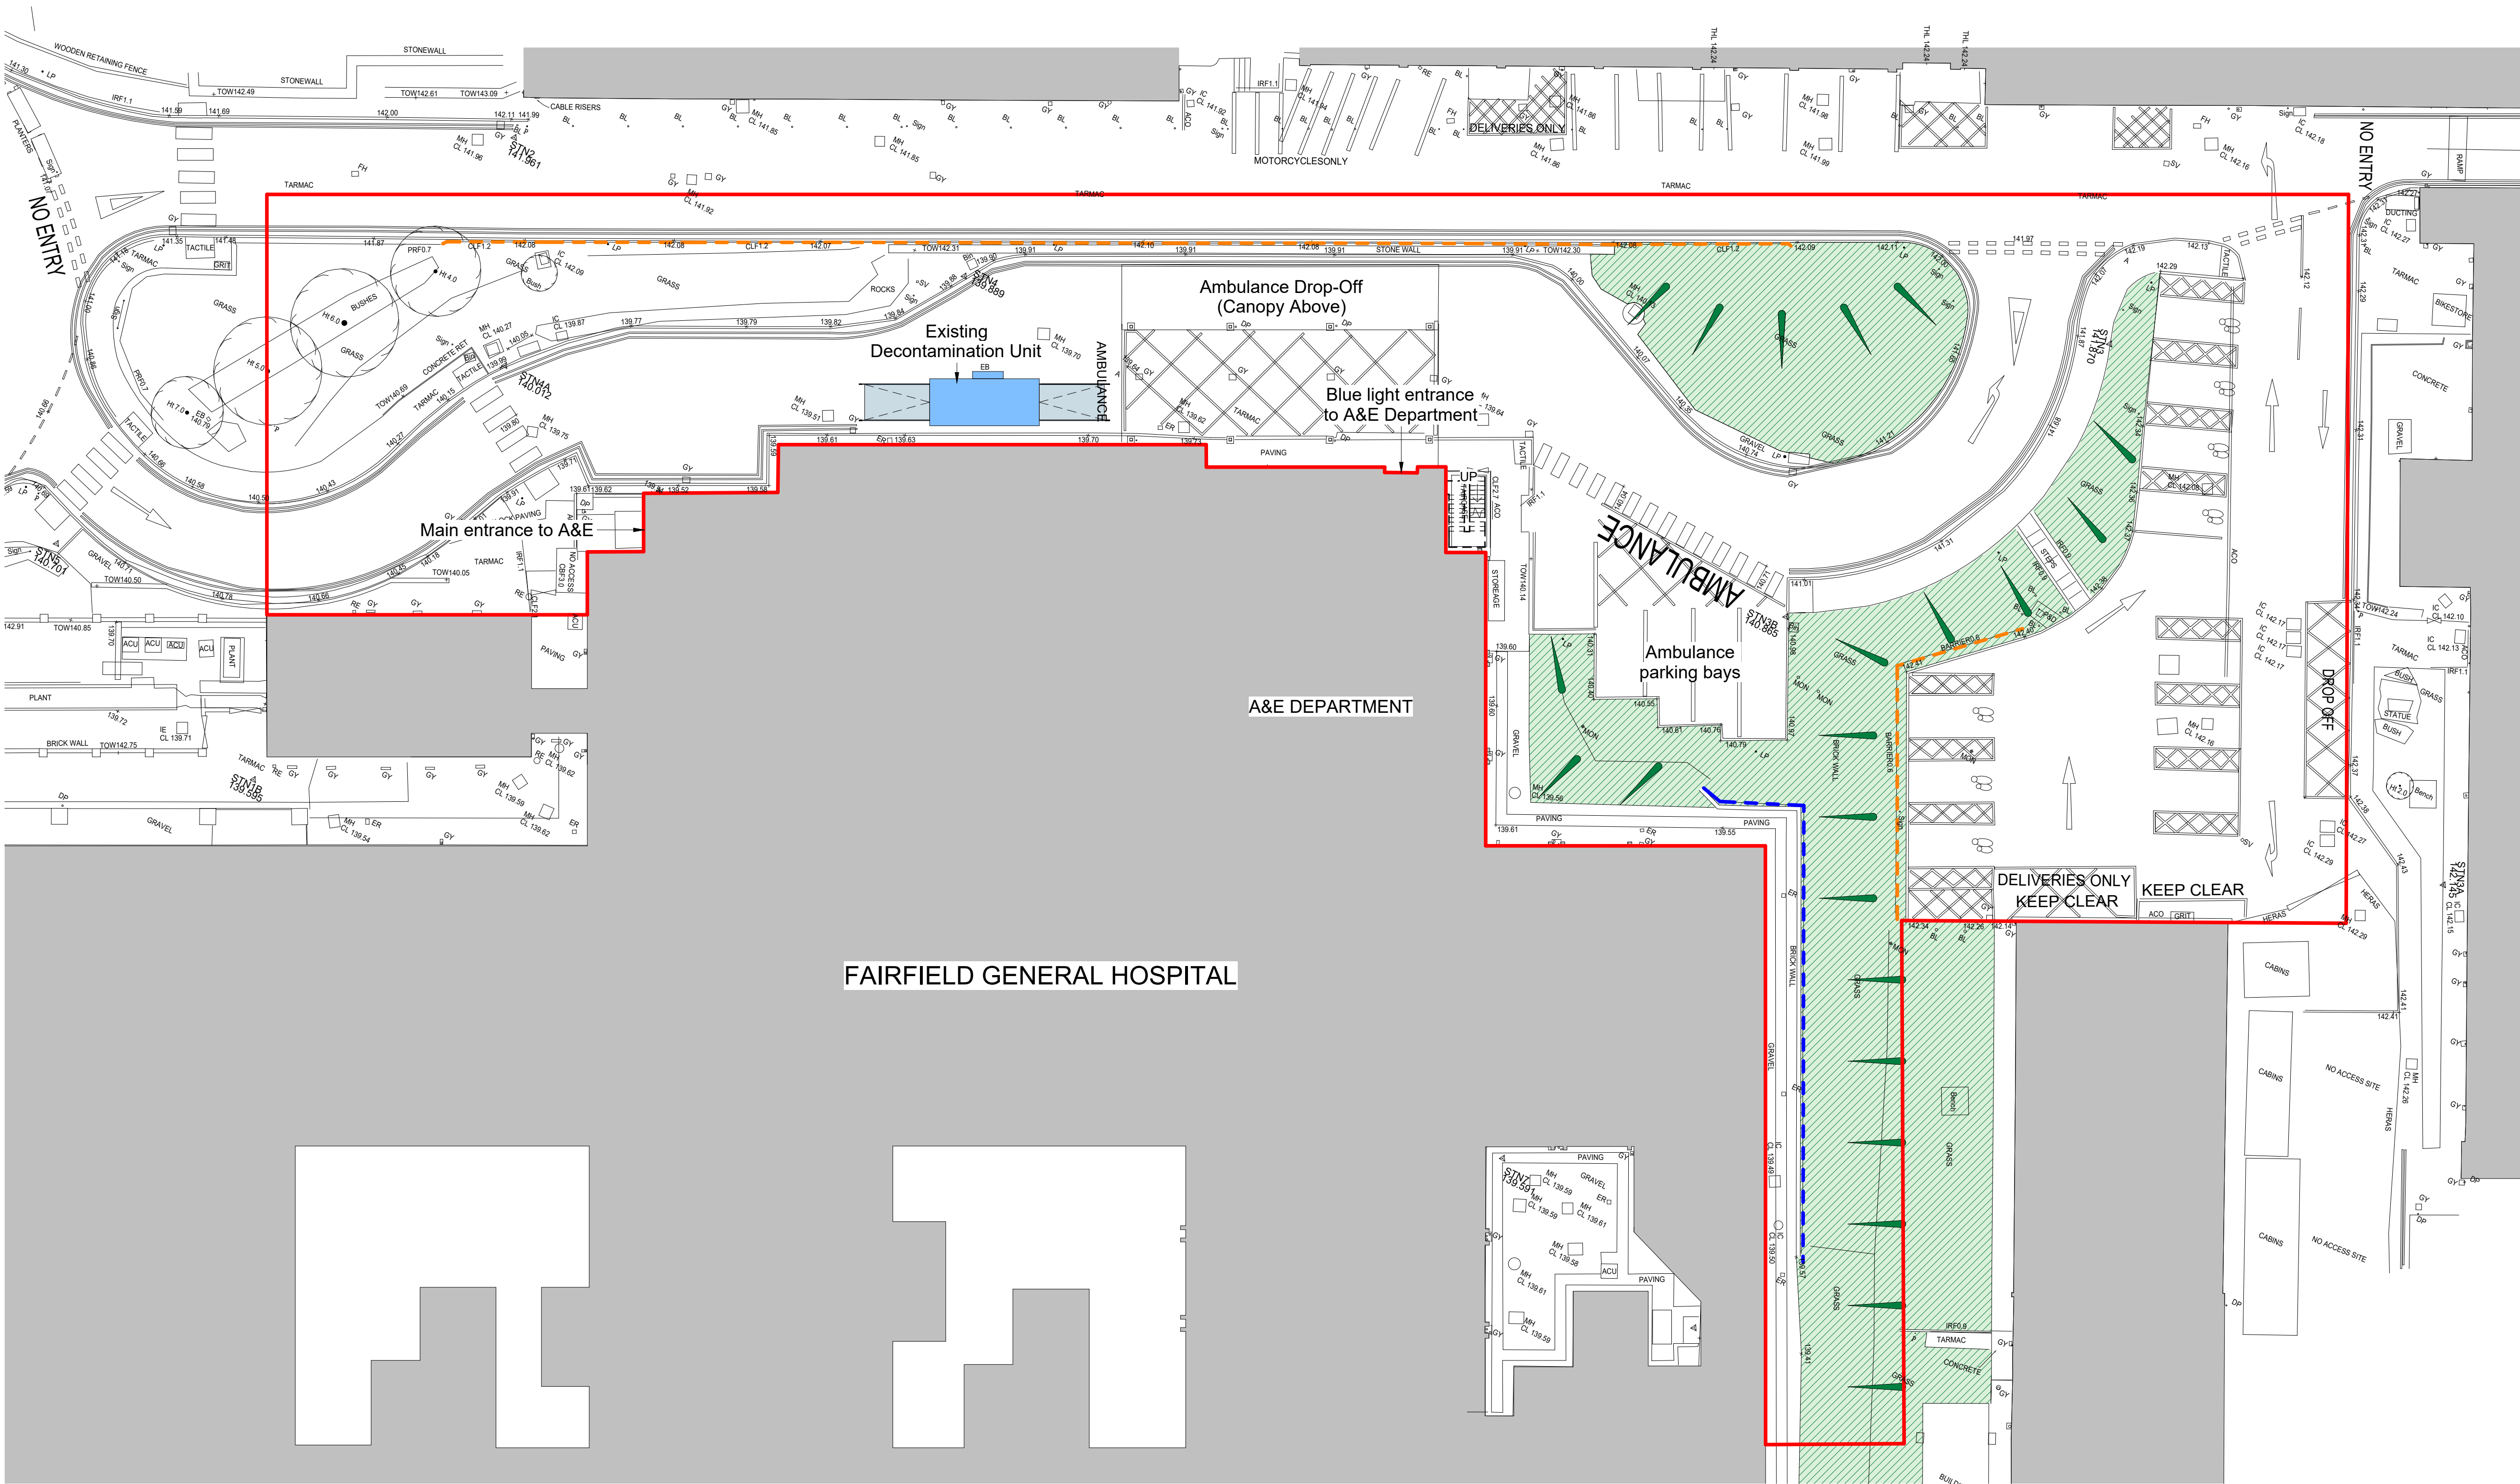

1 Site Plan - Existing
1 : 200

- Existing building
- Grass / Area of soft landscaping
- Direction of fall to soft landscaping
- Application Area
- Existing fence line
- Existing Armco barrier

THIS DRAWING (OR ANY PART THEREOF) MAY NOT BE COPIED, TRANSMITTED OR DISCLOSED TO ANY THIRD PARTY OR UNAUTHORISED PERSON WITHOUT THE PRIOR WRITTEN PERMISSION OF GILLING DOD.

THIS DRAWING IS TO BE READ IN CONJUNCTION WITH ALL OTHER RELEVANT DRAWINGS PREPARED BY CONSULTANTS AND SUB-CONTRACTORS.


REPORT ANY DISCREPANCIES TO THE ARCHITECT OR REPRESENTATIVES THEREOF.

© ALL RIGHTS RESERVED. NO PART OF THIS DRAWING MAY BE REPRODUCED OR TRANSMITTED IN ANY FORM OR BY ANY MEANS WITHOUT THE WRITTEN PERMISSIONS OF THE COPYRIGHT HOLDER.

ONCE PRINTED AND DISTRIBUTED THIS DOCUMENT IS ASSUMED UNCONTROLLED.

THIS DRAWING IS INTENDED TO BE PRINTED AT THE PAPER SIZE INDICATED IN THE INFORMATION BELOW.

DO NOT SCALE FROM THIS DRAWING. WORK ONLY TO PRINTED DIMENSIONS.

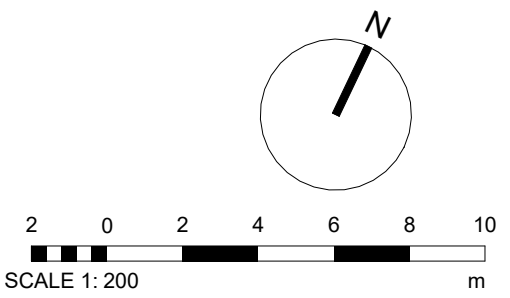

P04	RB	Planning Issue	16/10/25
P03	RB	For client review	08/10/25
P02	RB	Updated drawing key and notes	06/10/25
P01	RB	For initial review	24/09/25
Rev	By	Description	Date



Client Name:
Northern Care Alliance NHS
Foundation trust

Site Name:
Fairfield General Hospital

Project Name:
FGH 2nd Phase Expansion

Drawing Title:
Site Plan - Existing

Project No: 9101-002	Sheet Size: A1	Scale: 1 : 200	
Drawn by: RB	Checked by: AR	Approved by: AG	Revision: P04
Drawing Number: Project Code / Originator / Volume / Level / Type / Discipline / System-Number FGH2PE-GDA-V1-ZZ-DR-A-9911			