




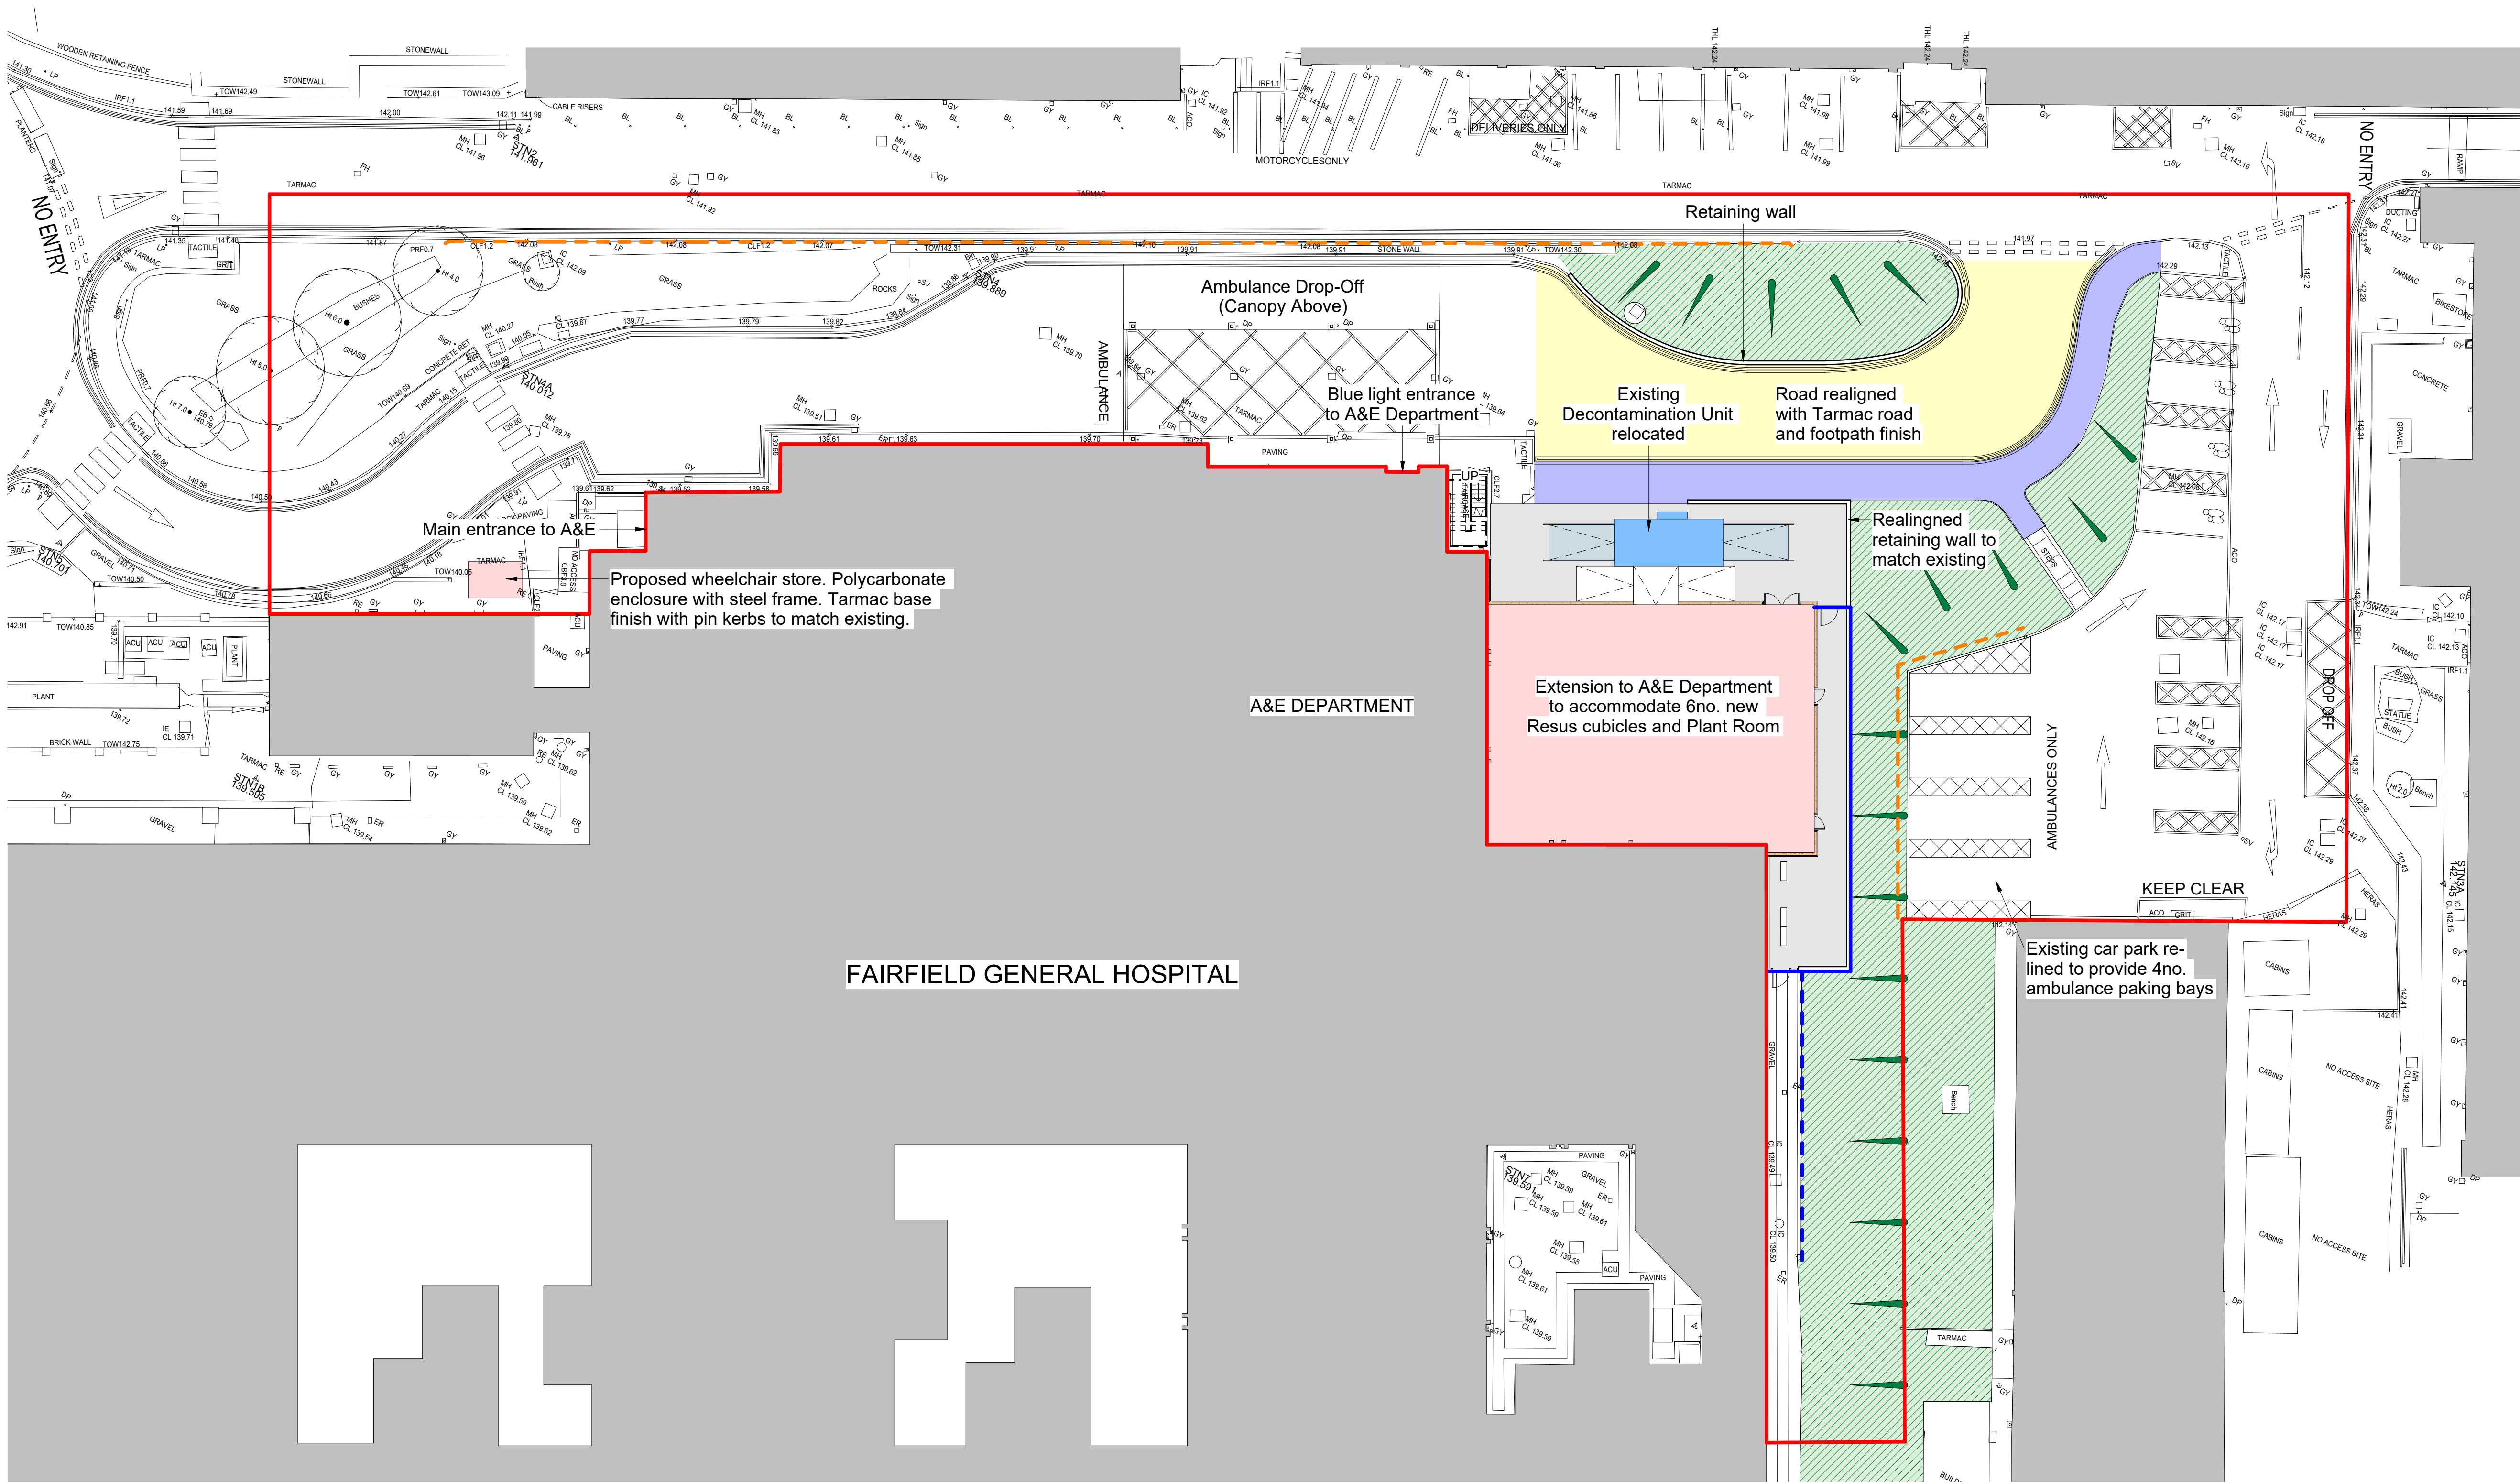

1 Block Plan - Proposed  
1 : 200

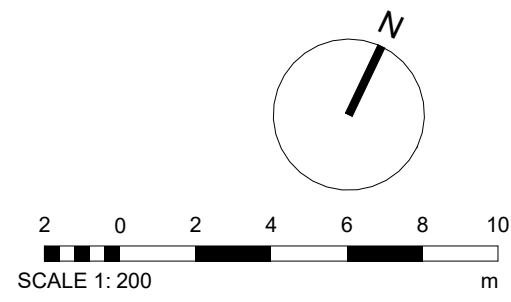

|     |    |                                 |          |
|-----|----|---------------------------------|----------|
| P05 | RB | Planning Issue                  | 20/10/25 |
| P04 | RB | Planning Issue                  | 16/10/25 |
| P03 | RB | For client review               | 08/10/25 |
| P02 | RB | Revised plant room - For review | 06/10/25 |
| P01 | RB | For initial review              | 24/09/25 |
| Rev | By | Description                     | Date     |

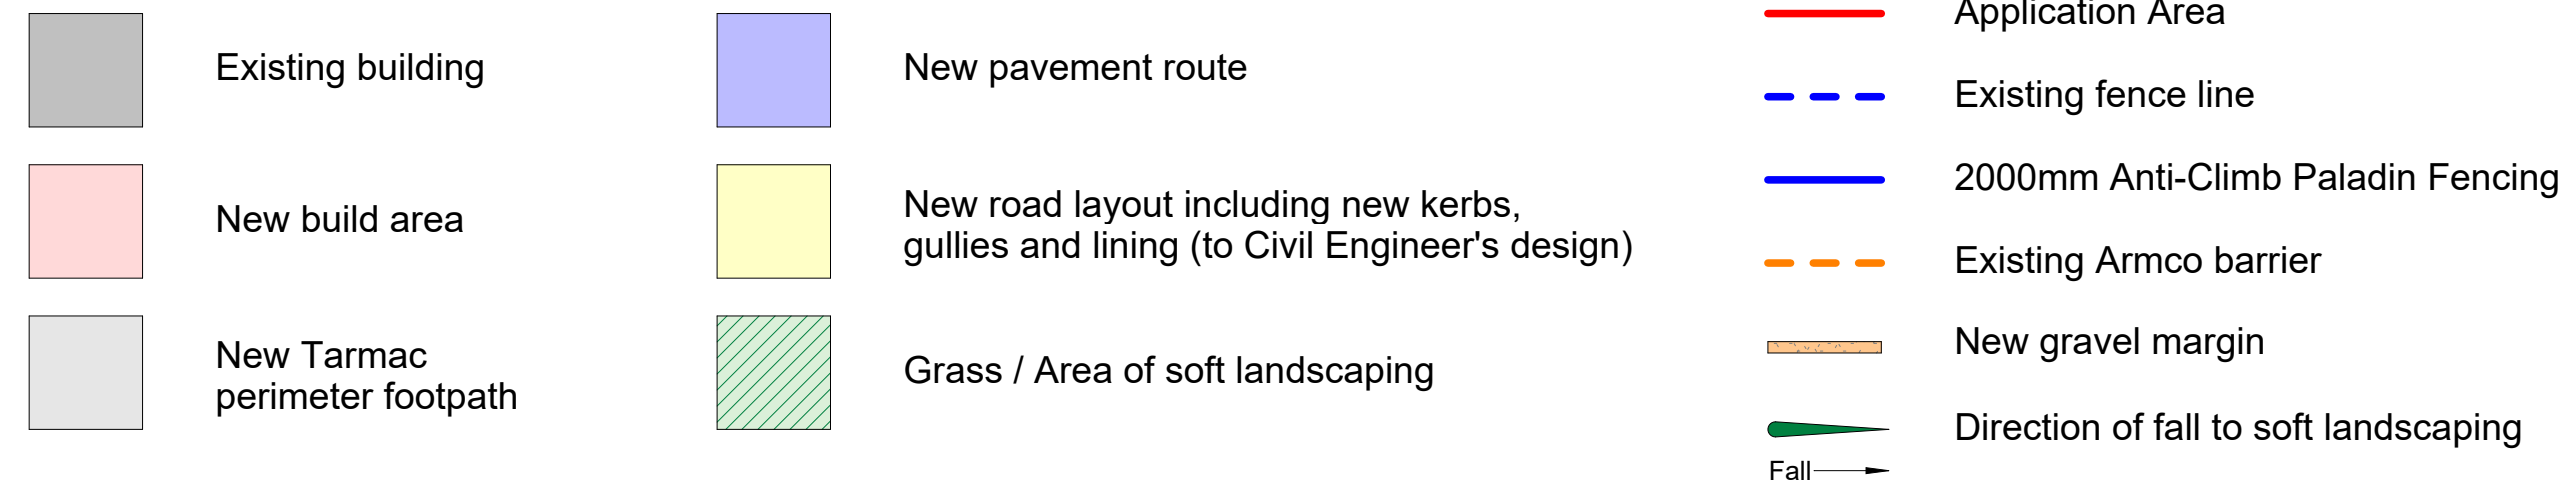

Client Name:  
Northern Care Alliance NHS  
Foundation trust

Site Name:  
Fairfield General Hospital

Project Name:  
FGH 2nd Phase Expansion

Drawing Title:  
**Site Plan - Proposed**

|                         |                   |                    |                  |
|-------------------------|-------------------|--------------------|------------------|
| Project No:<br>9101-002 | Sheet Size:<br>A1 | Scale:<br>1 : 200  |                  |
| Drawn by:<br>RB         | Checked by:<br>AR | Approved by:<br>AG | Revision:<br>P05 |

Drawing Number:  
Project Code / Originator / Volume / Level / Type / Discipline / System-Number  
FGH2PE-GDA-V1-ZZ-DR-A-9912