


Rev:	Description:	By:	Date:
------	--------------	-----	-------

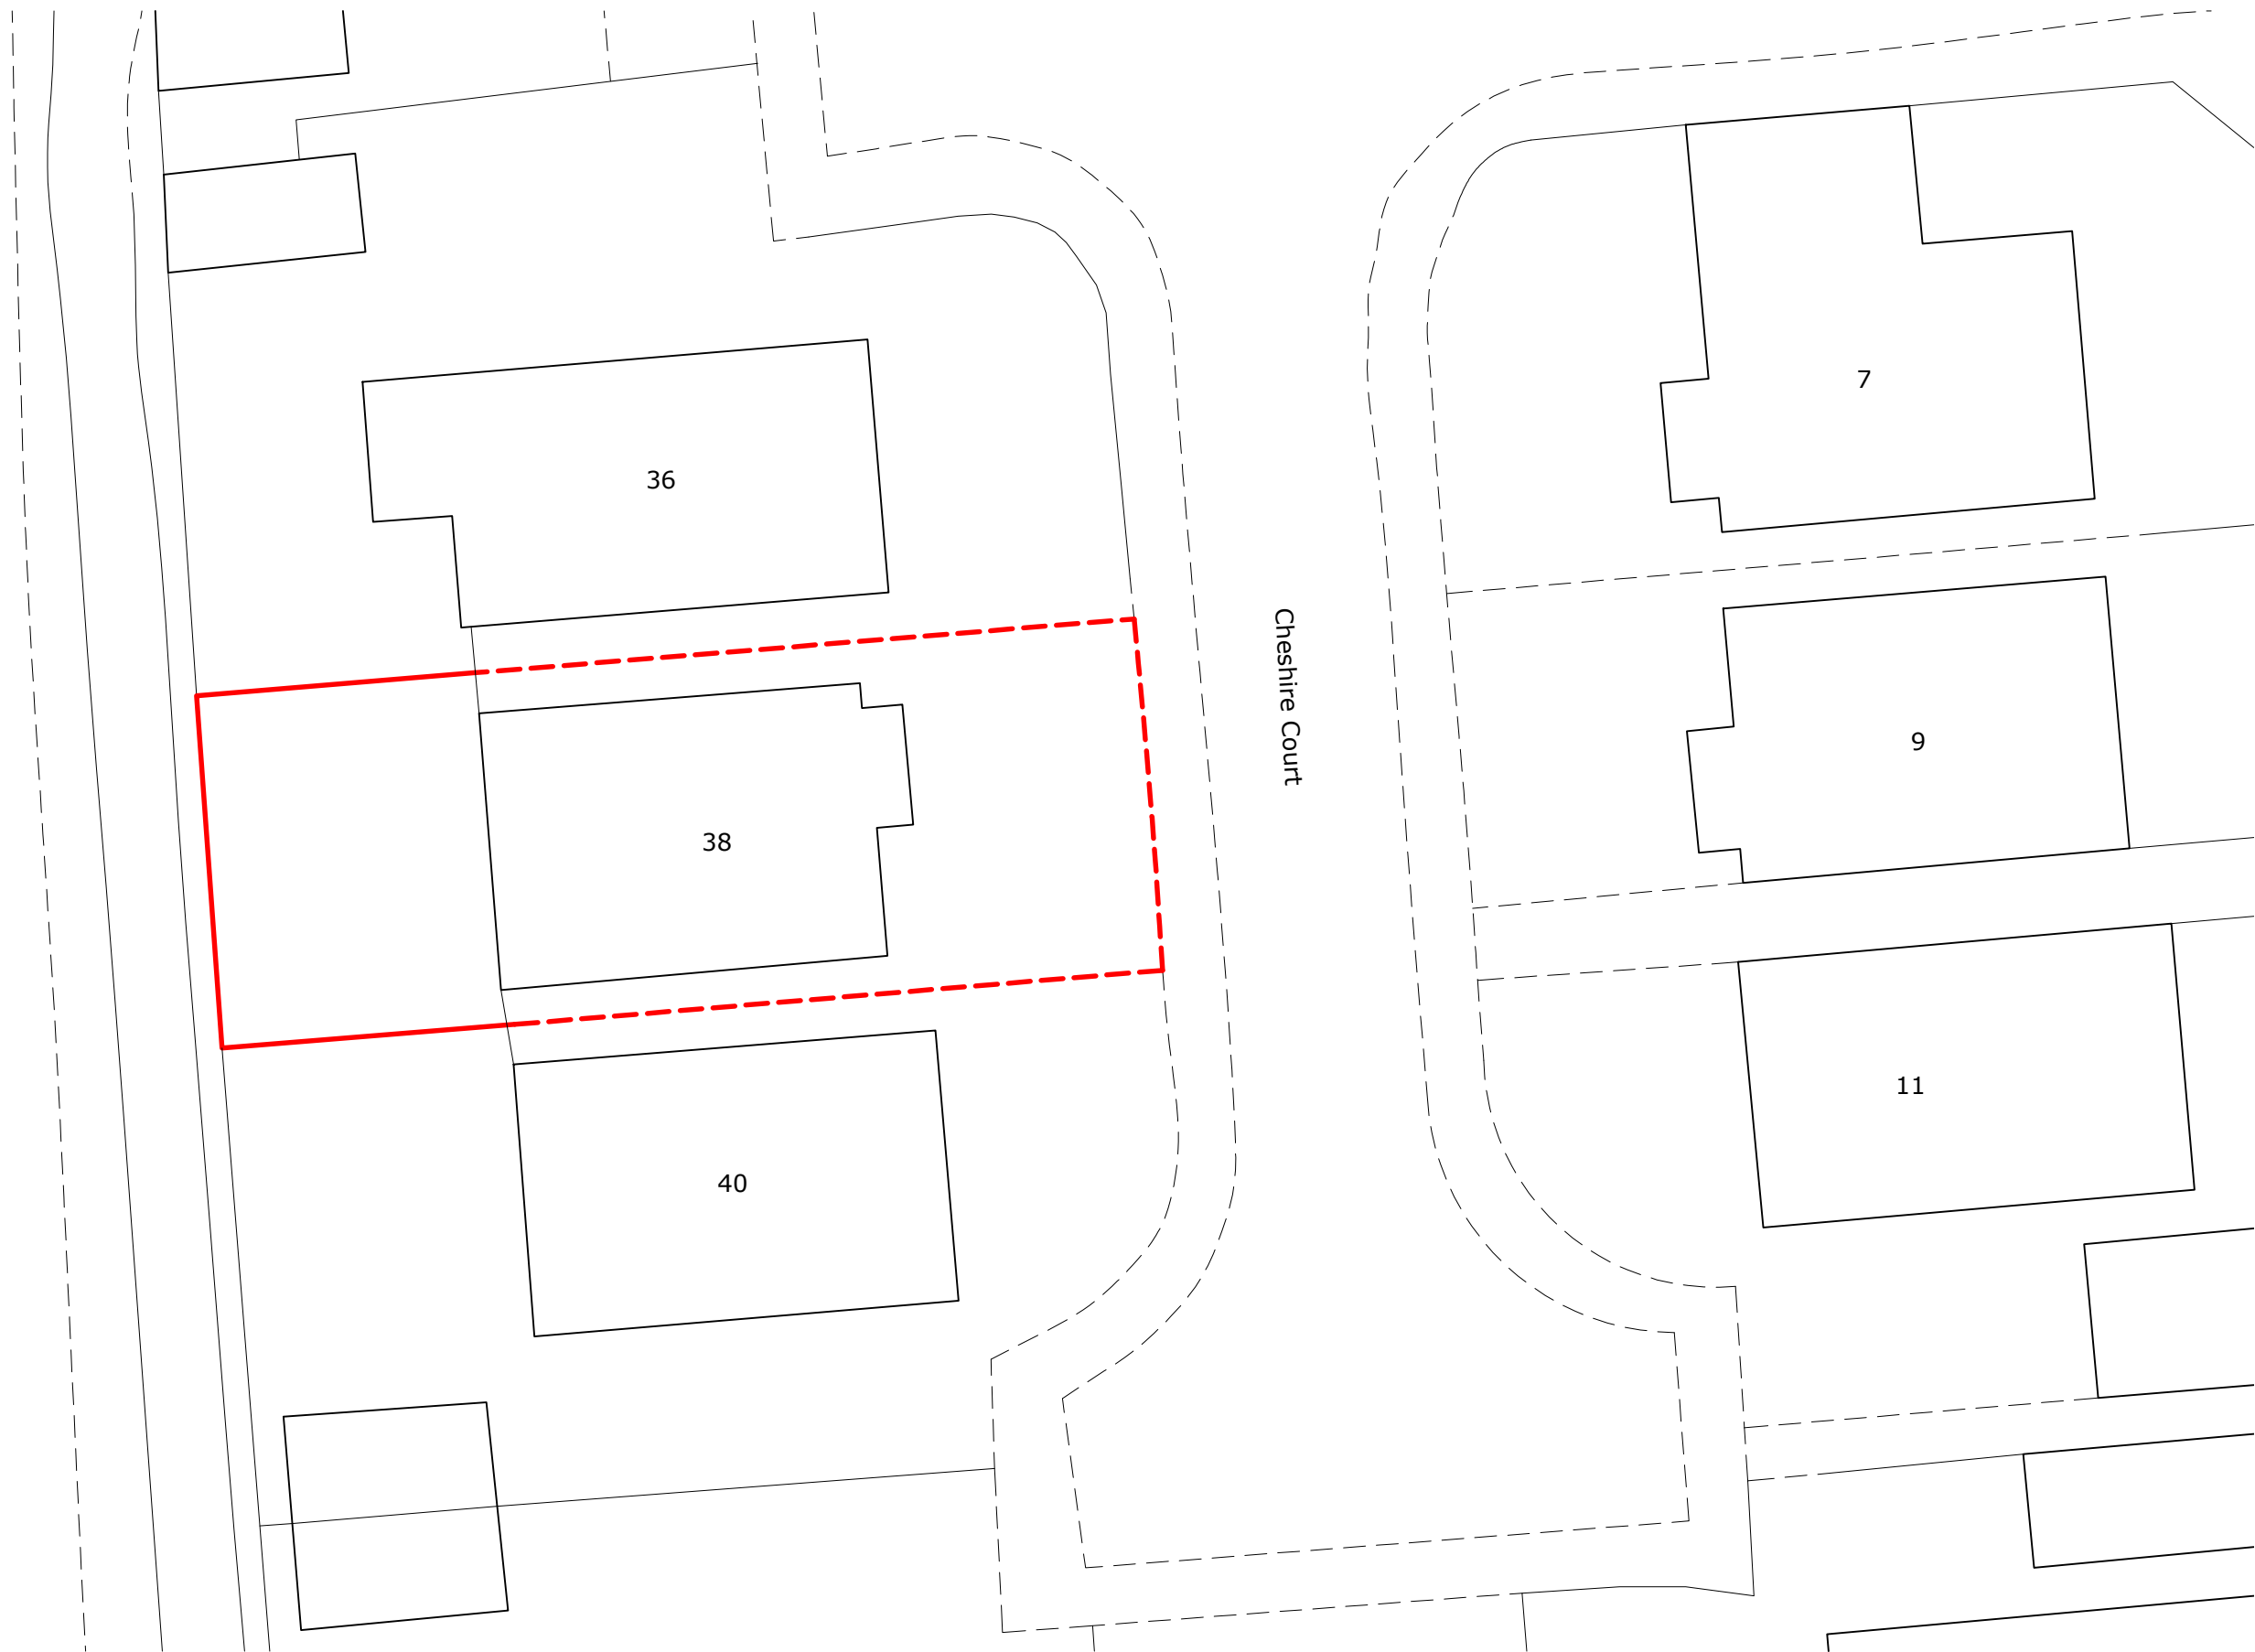

octopusenergy

SERVICES

Accredited by:



Client/Project: Donald Lewis, 38 Cheshire Court, Ramsbottom, Bury, BL0 0BL	Project status: PLANNING
	Drawing title: Site plan as existing

Scale: 1:200	Paper Size: A3	Drawn: A Walton	Checked: L Marshall
Project ID: J-B5ADC94E	Drawing No: 01	Revision:	Date: 17.11.2023