





EXISTING SOUTH FACING REAR ELEVATION

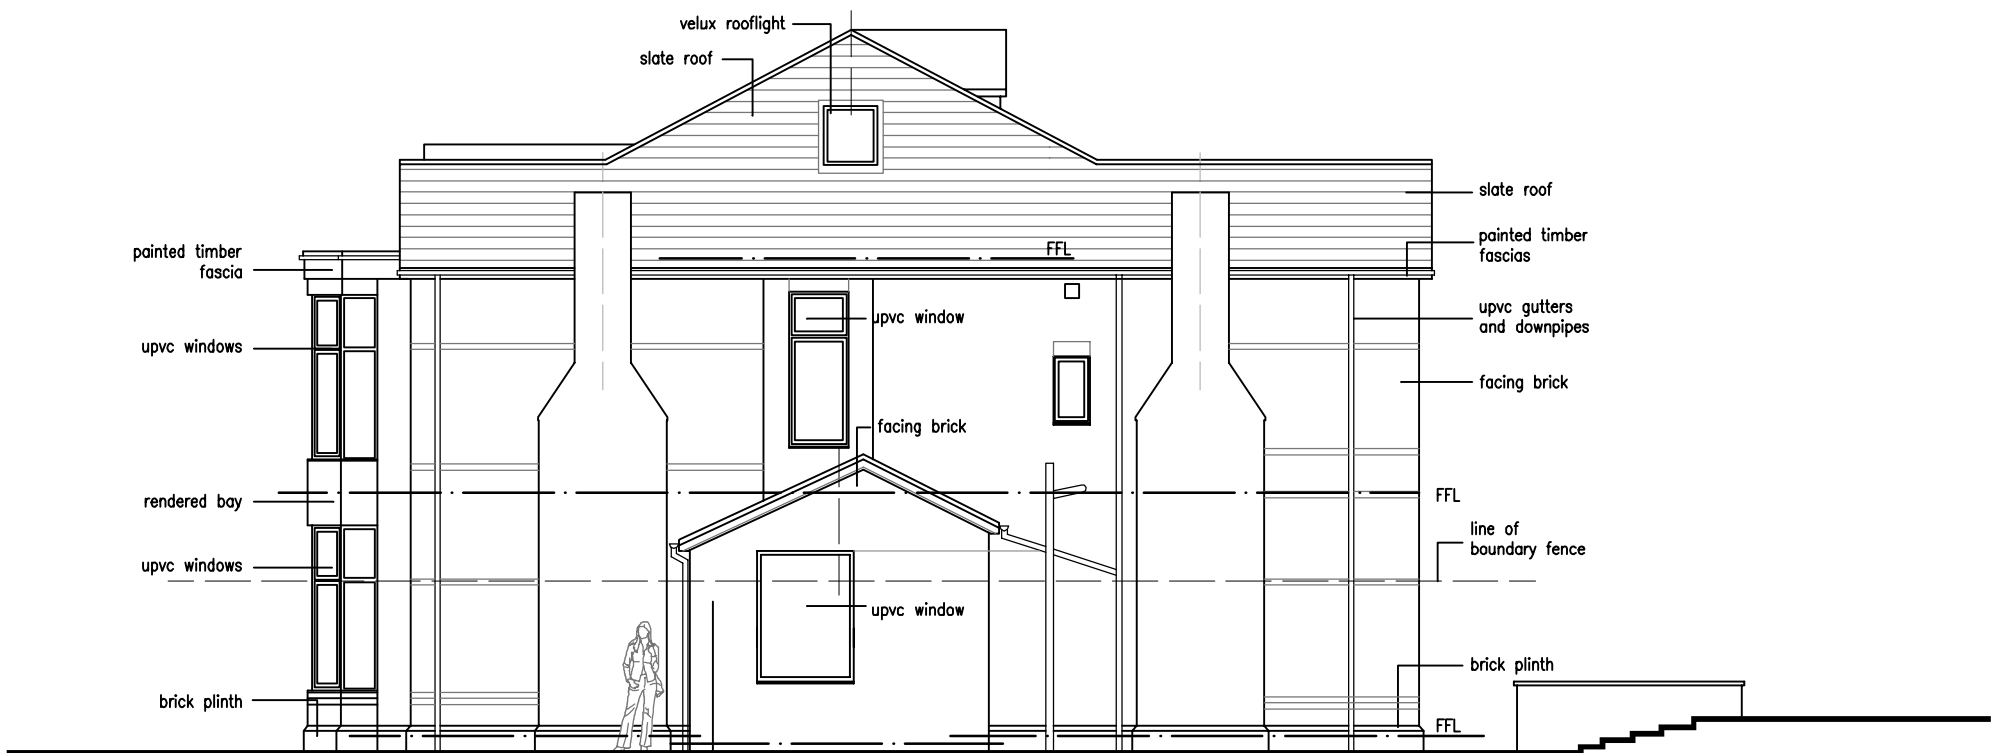

EXISTING WEST FACING SIDE ELEVATION



EXISTING NORTH FACING FRONT ELEVATION TO ST ANNES ROAD

 

A MINOR ADJUSTMENTS TO HEIGHTS
revisions

27.10.22

existing elevations
westholme
st annes road prestwich

date: october 2022

scale 1:100 @a3

status: preliminary

dwg. d418/05 rev A

DO NOT SCALE - IF DIMENSIONS ARE NOT GIVEN PLEASE ASK

architectural designworks limited

designworks

BUILDINGS

SPACES

PLACES

studio one 17 biggin gardens heywood OL10 2WF t: 0161 332 1943 e: architects@archdesignworks.co.uk