


All dimensions are to be checked on site, any discrepancies are to be reported to the Drawing Author before work commences. Do not scale from this drawing.

This drawing is to be read in conjunction with all relevant consultants and specialists drawings / documents, any discrepancies are to be reported to the Drawing Author before the affected work commences.


All structural components shown are Indicative only. Details / calculations of structural members are to be provided by the Structural Engineer.

This drawing is copyright.


A	First Issue	18/01/2020
B	Amendments following comments received from the LPA.	12/03/2020

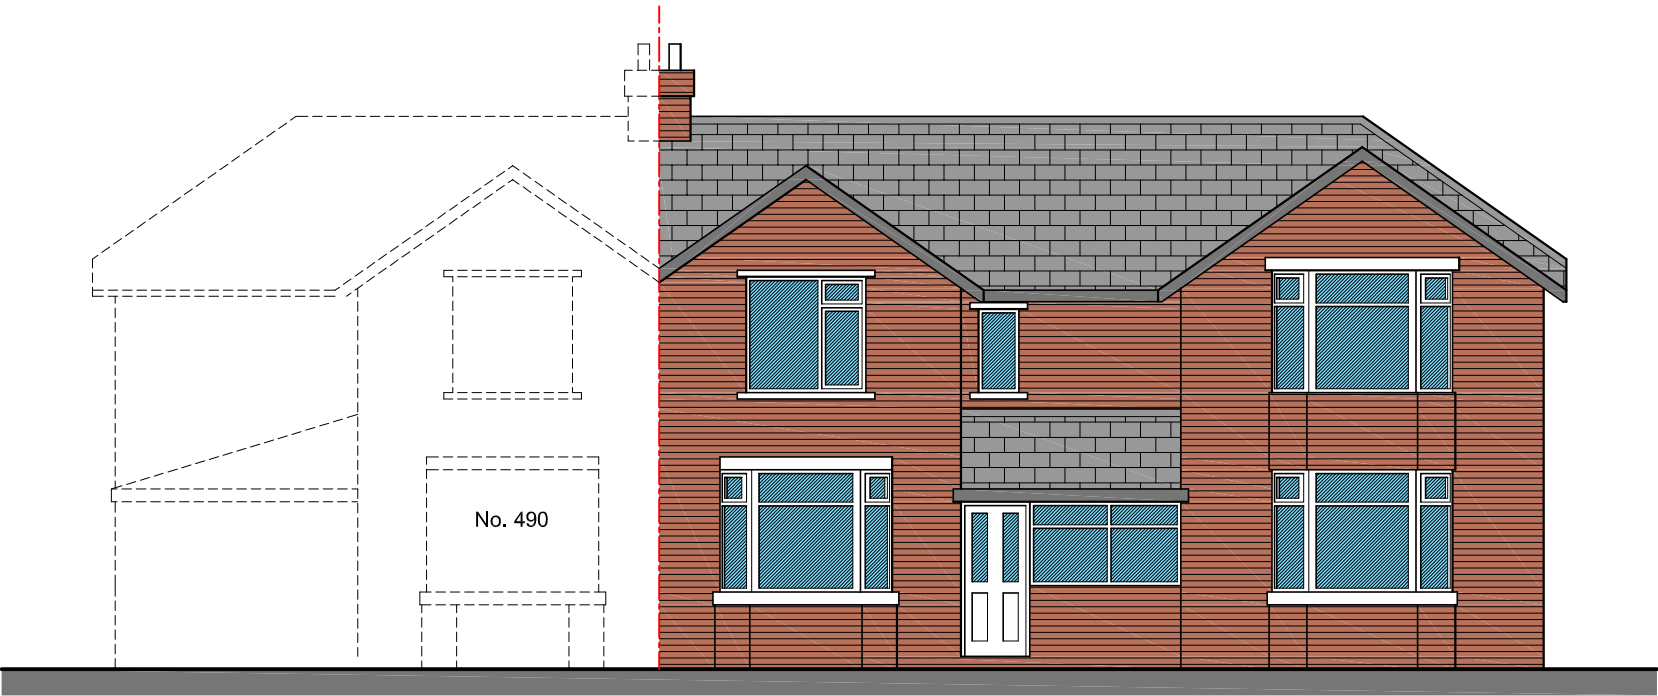

Proposed Front Elevation 1:100

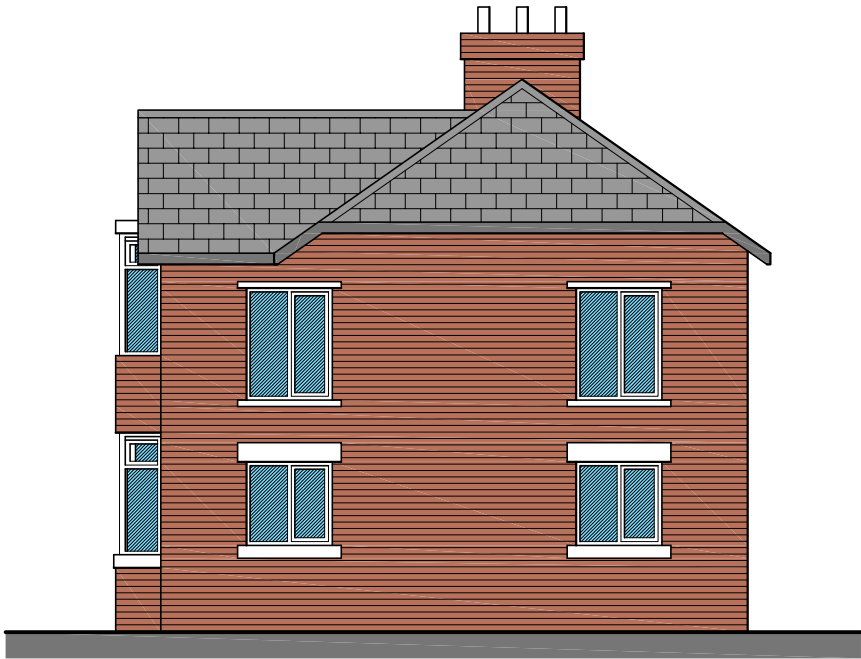

Proposed Side Elevation 1:100

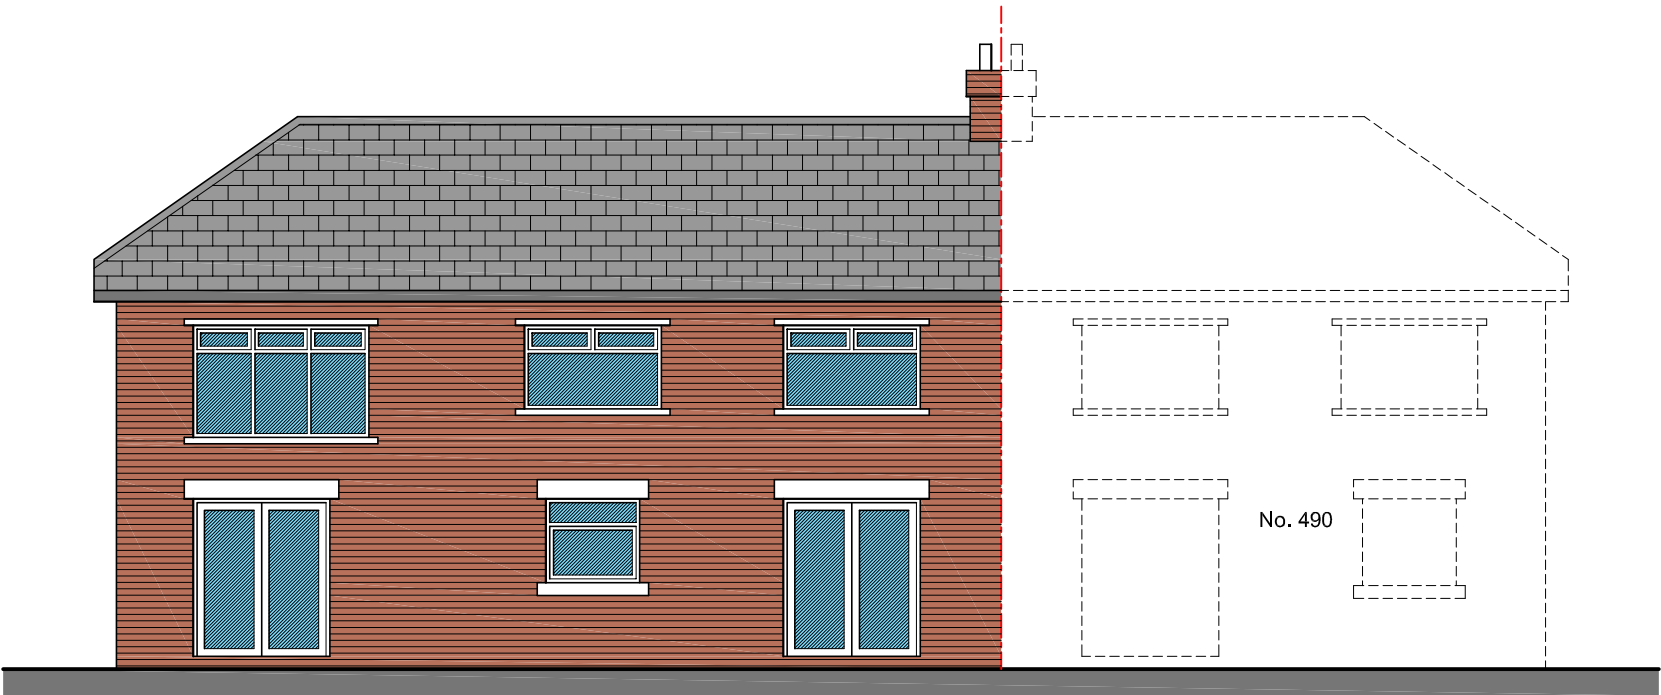

Proposed Rear Elevation 1:100

Drawing: Previously Approved (Planning Application: 65109)	
Client: Mr. Zalmi	
Project: 488 Bury Old Road, Prestwich Manchester M25 1NL	
Drawing Title: Proposed Elevations	
Scale: 1:100 @ A3	Date: January 2020
Drawing No: 002/005	Revision: B