




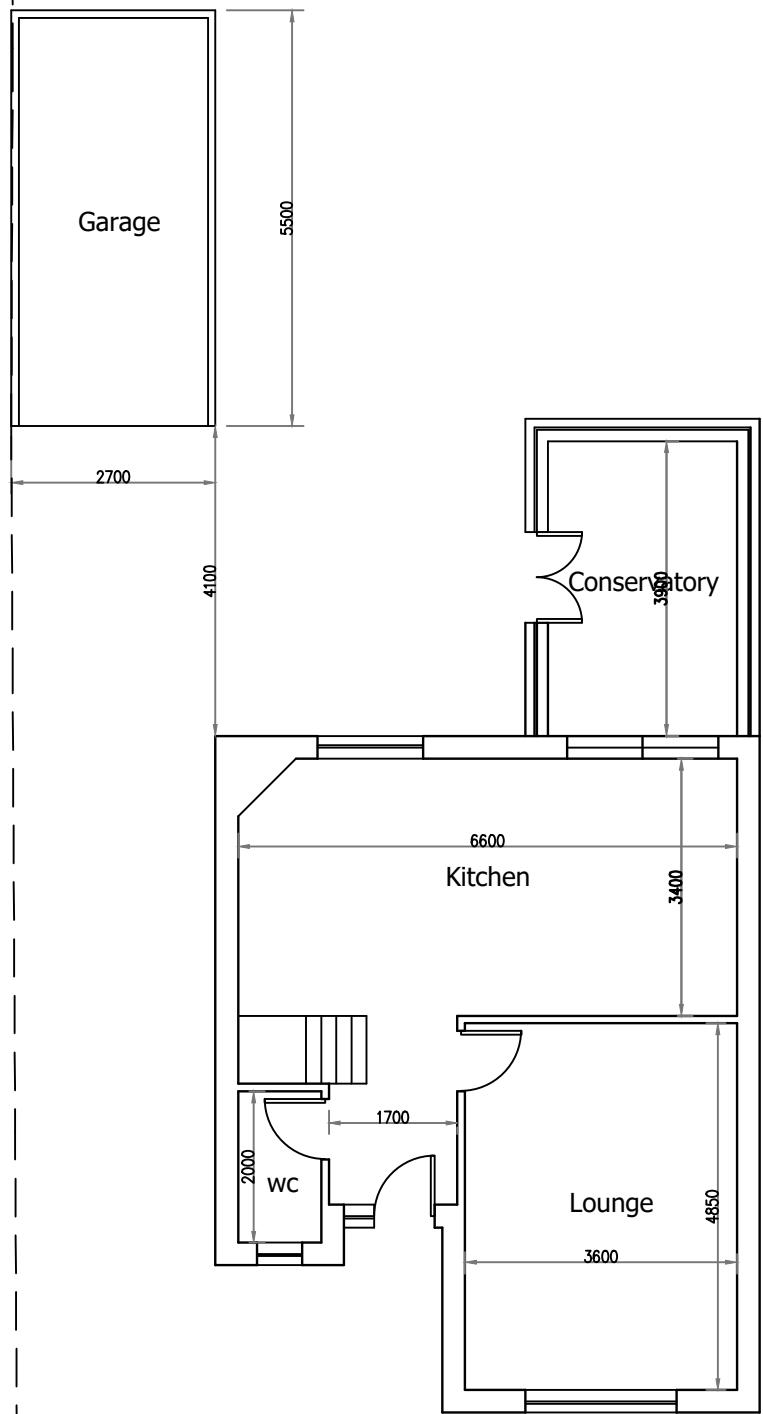


EXISTING GROUND FLOOR

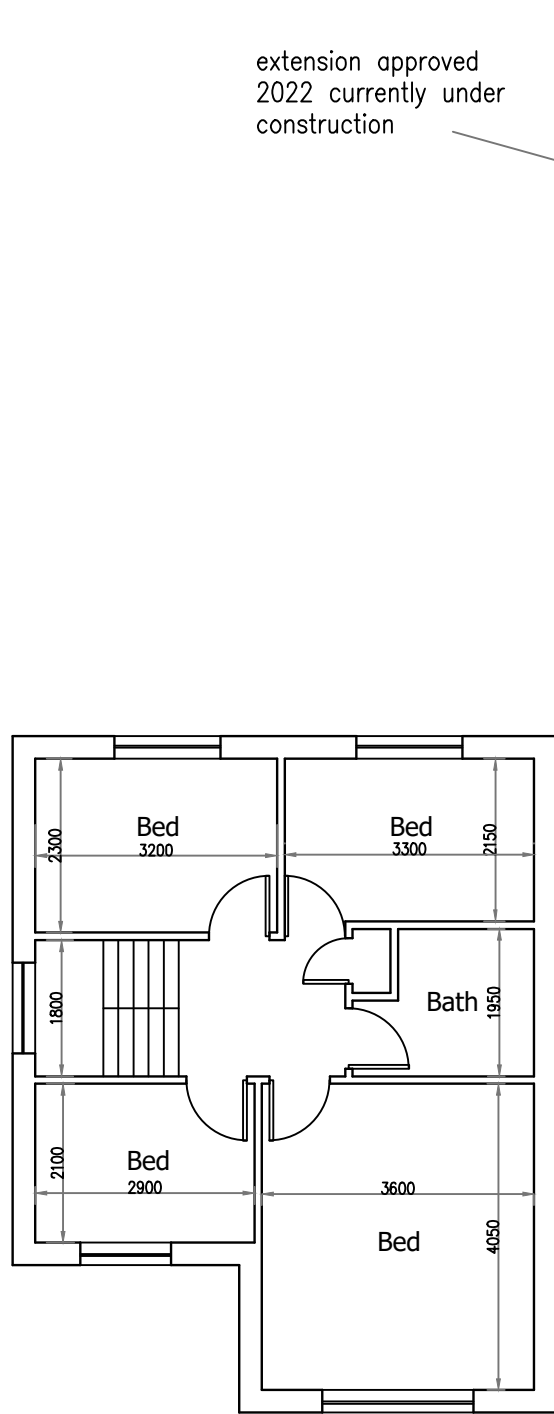


EXISTING FIRST FLOOR

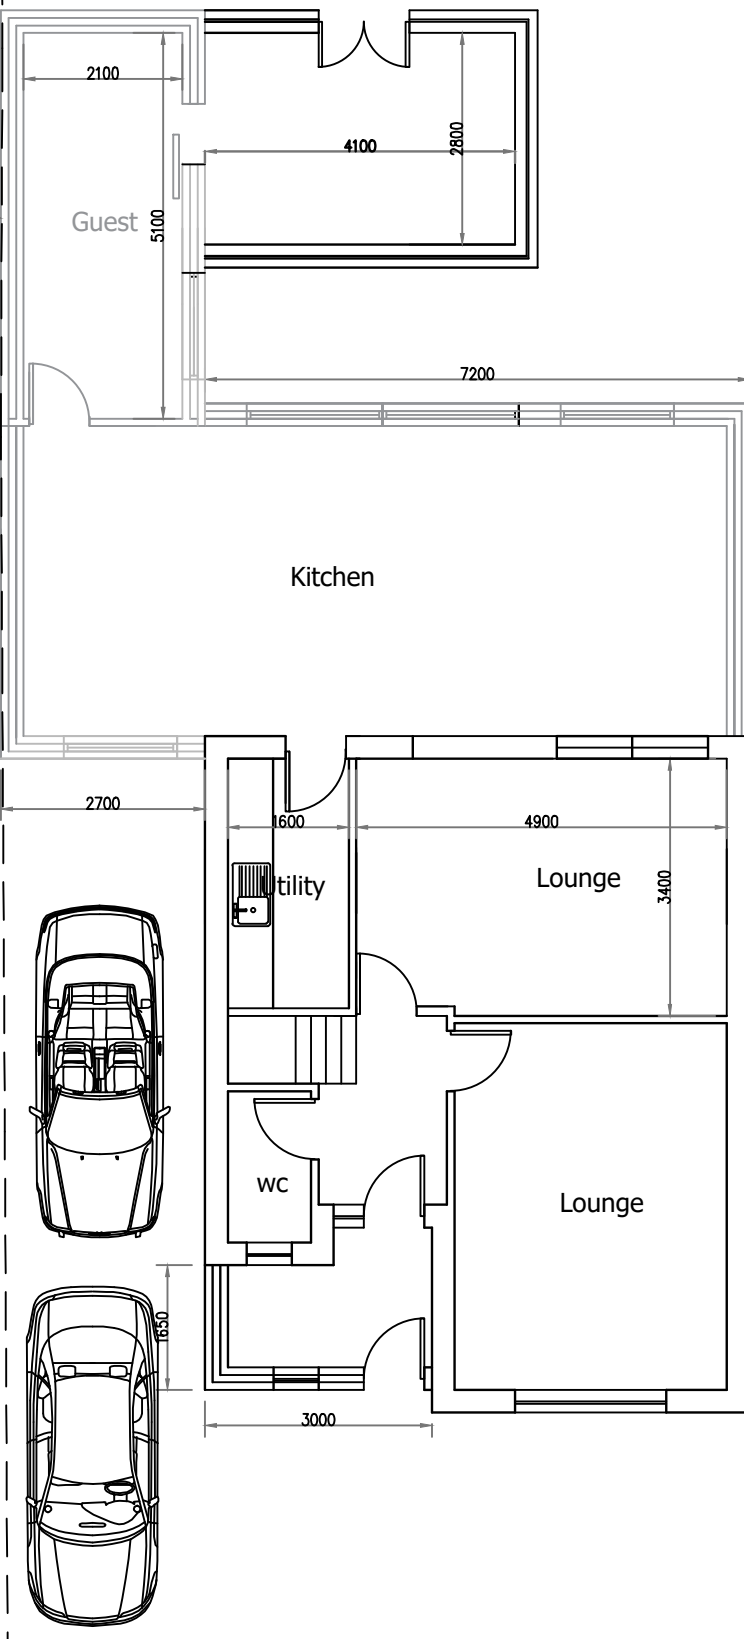

PROPOSED GROUND FLOOR

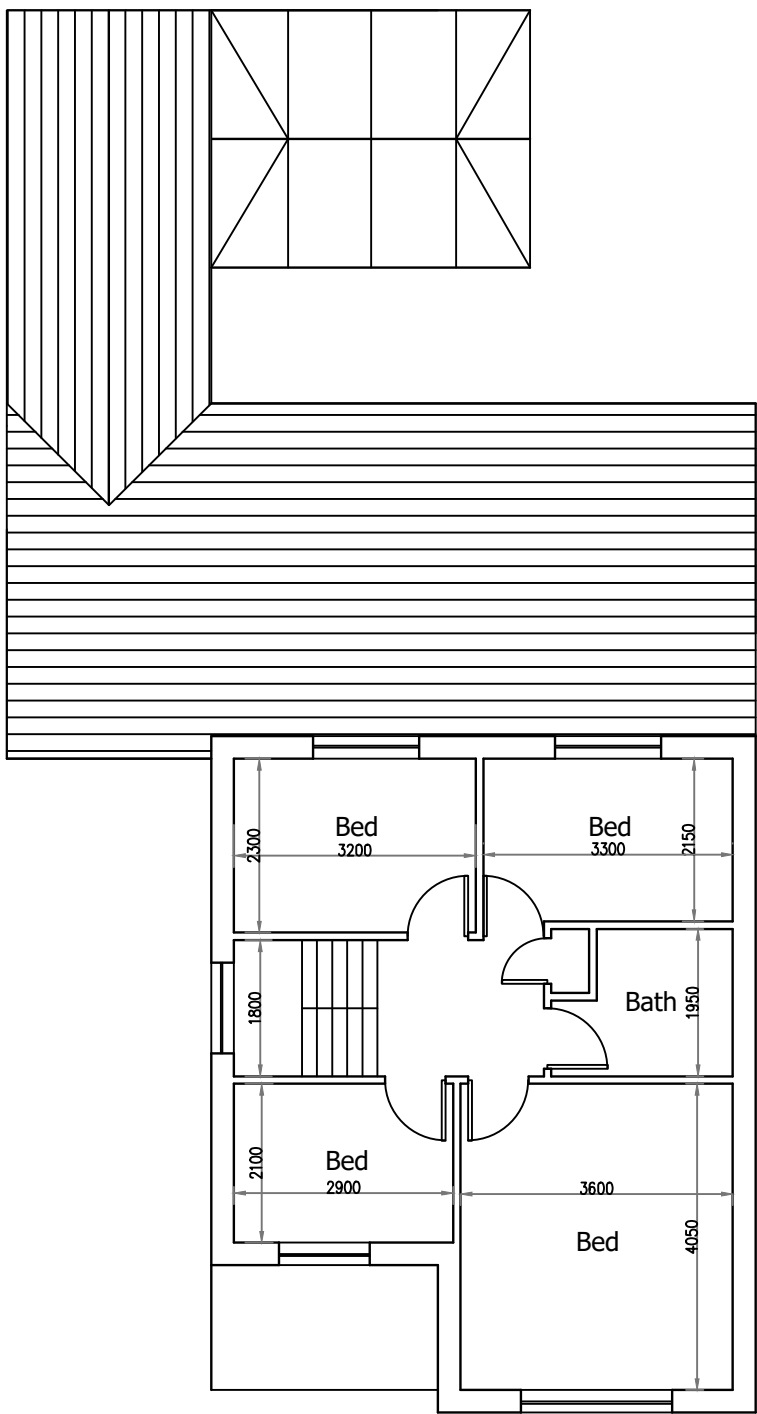

PROPOSED FIRST FLOOR

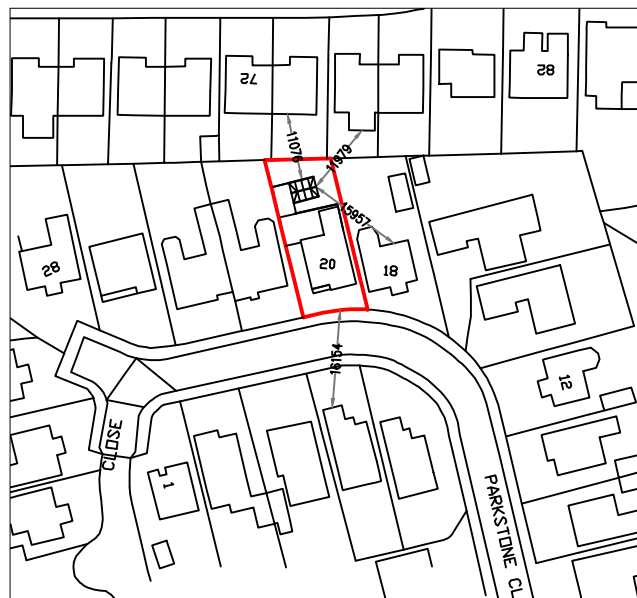

LOCATION PLAN (1:1250)
© Crown copyright and database rights 2020
Ordnance Survey 0100031673




BLOCK PLAN (1:500)



SITE PLAN (1:200)




EXISTING FRONT ELEVATION

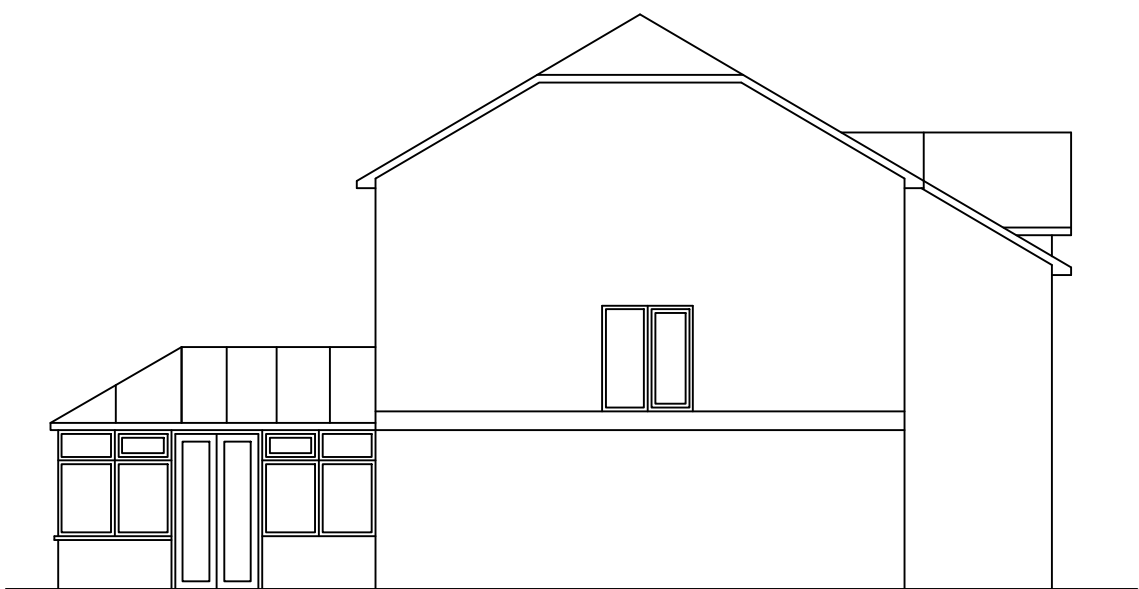

EXISTING SIDE ELEVATION (1)





EXISTING REAR ELEVATION

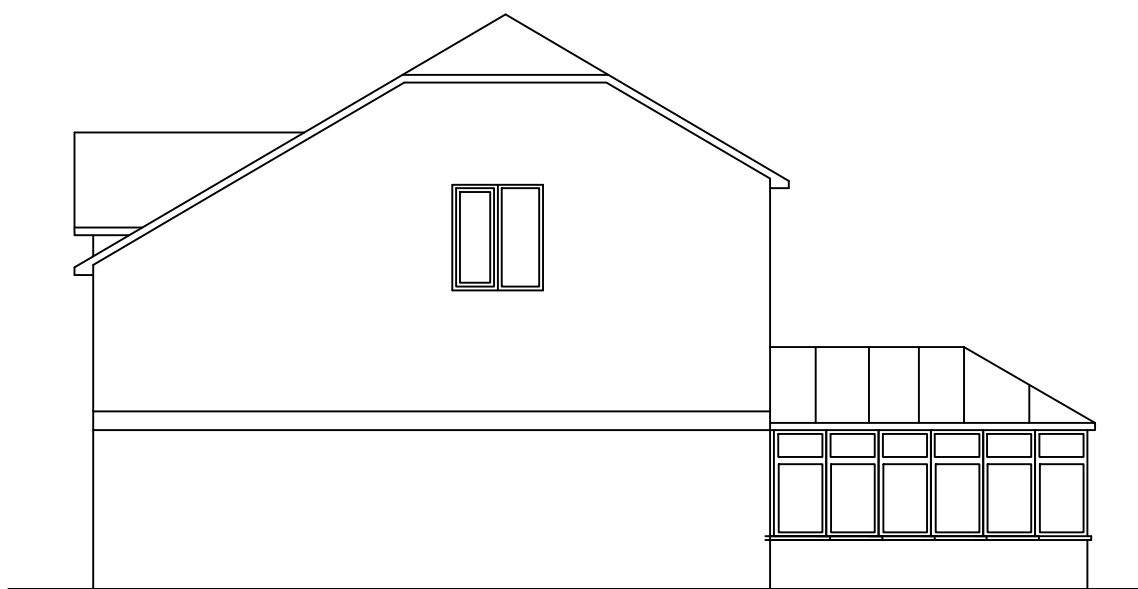

EXISTING SIDE ELEVATION (2)




PROPOSED FRONT ELEVATION

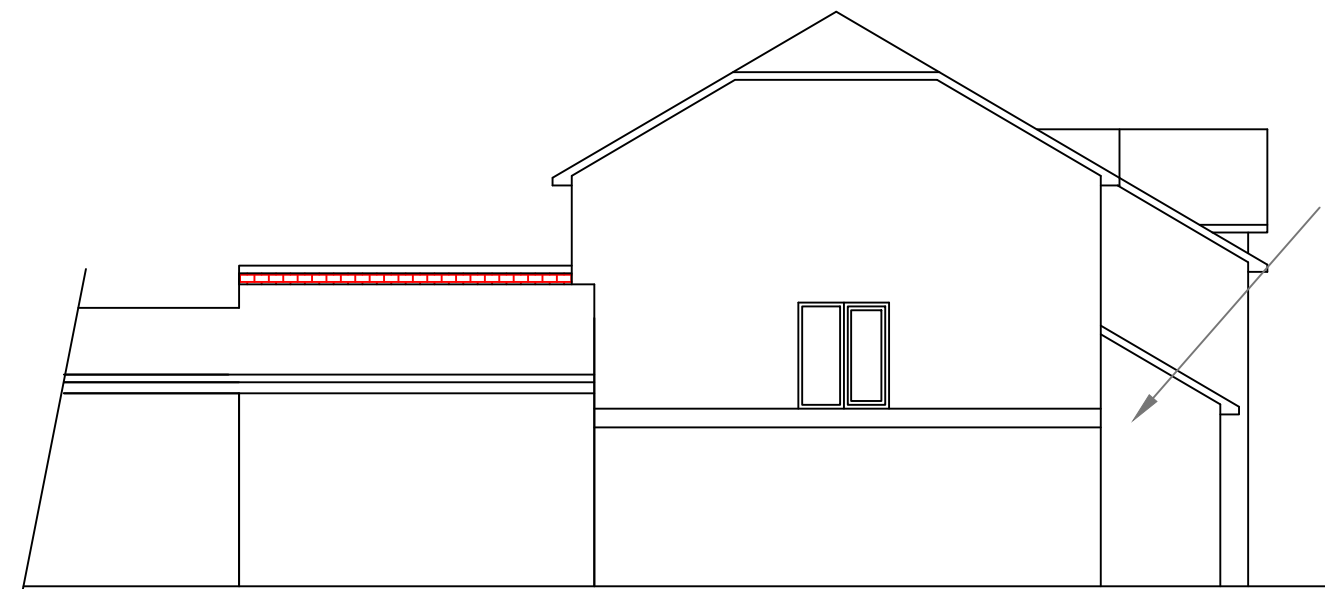 


PROPOSED SIDE ELEVATION



PROPOSED REAR ELEVATION

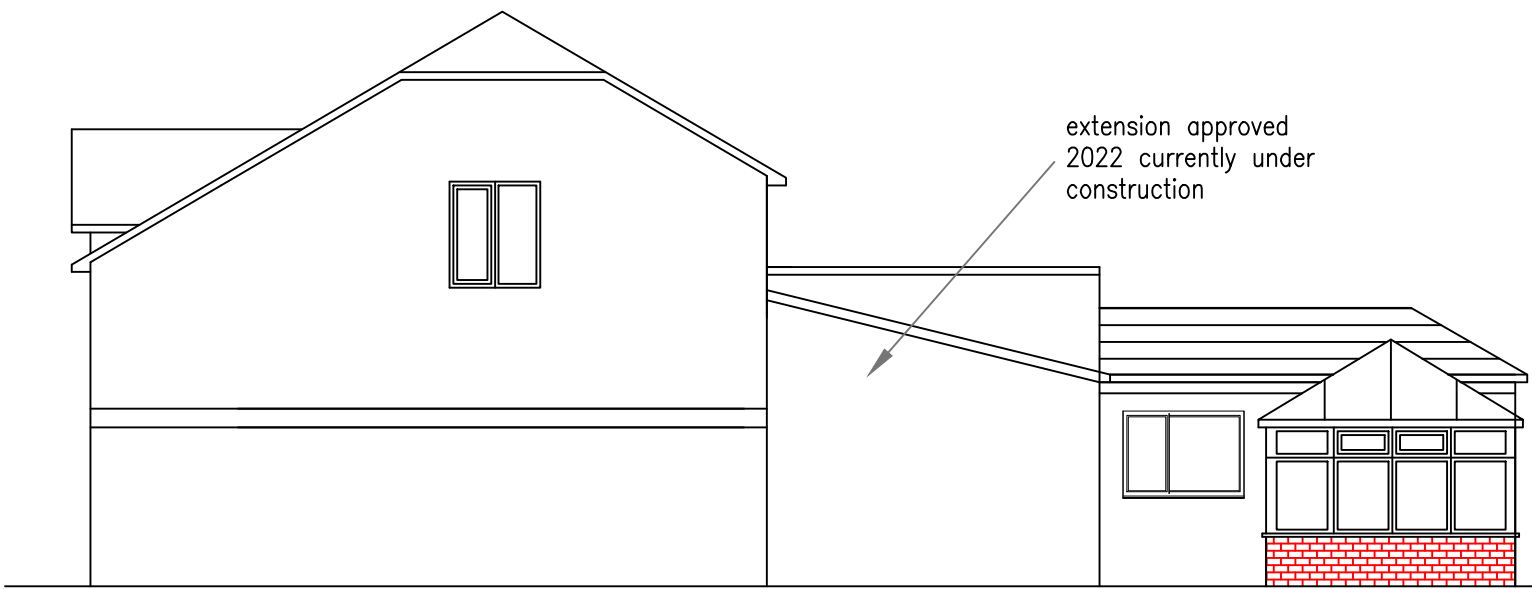

PROPOSED SIDE ELEVATION (2)

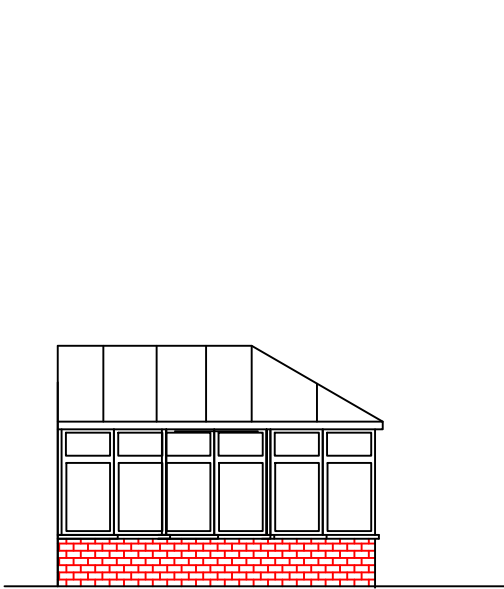

PROPOSED SIDE ELEVATION (3)

Date	Rev.		Initials
25/7/23	A	Dropped kerb - existing retained	RA

This drawing is subject to copyright and is not to be reproduced in part or whole without approval.
Figured dimensions take precedence over scaled measurements from the drawing. All dimensions and drawings to be checked by Client and Contractor and discrepancies clarified with the Client prior to commencement.
The whole of the works to comply with Planning Approval & Conditions and current Building Regulations. No work to commence without Planning & Building Regulations approval.
The client must ensure the project complies with the Construction Design and Management Regulations 2015.
The Client should ensure consent from any landowner or interested party is obtained, as well as compliance with Party Wall Act 1996

Notes

RAD

The White House,
42-44 Chorley New Road,
Bolton
BL1 4AP
Tel : 01204 322196
Fax : 01204 214110
Mob: 07790 361104
Email: info@radsdesignprojects.co.uk

Project
20 PARKSTONE CLOSE
BURY
BL8 2UR
Title
EXISTING & PROPOSED PLANS

Client
MOHAMMAD FAIZAN
Drawn
RA
Date
MAY 2023
Scale
1:100 @ A1 / 1:200 @ A3
Drawing Number
RAD/2630/23/3/RevA