




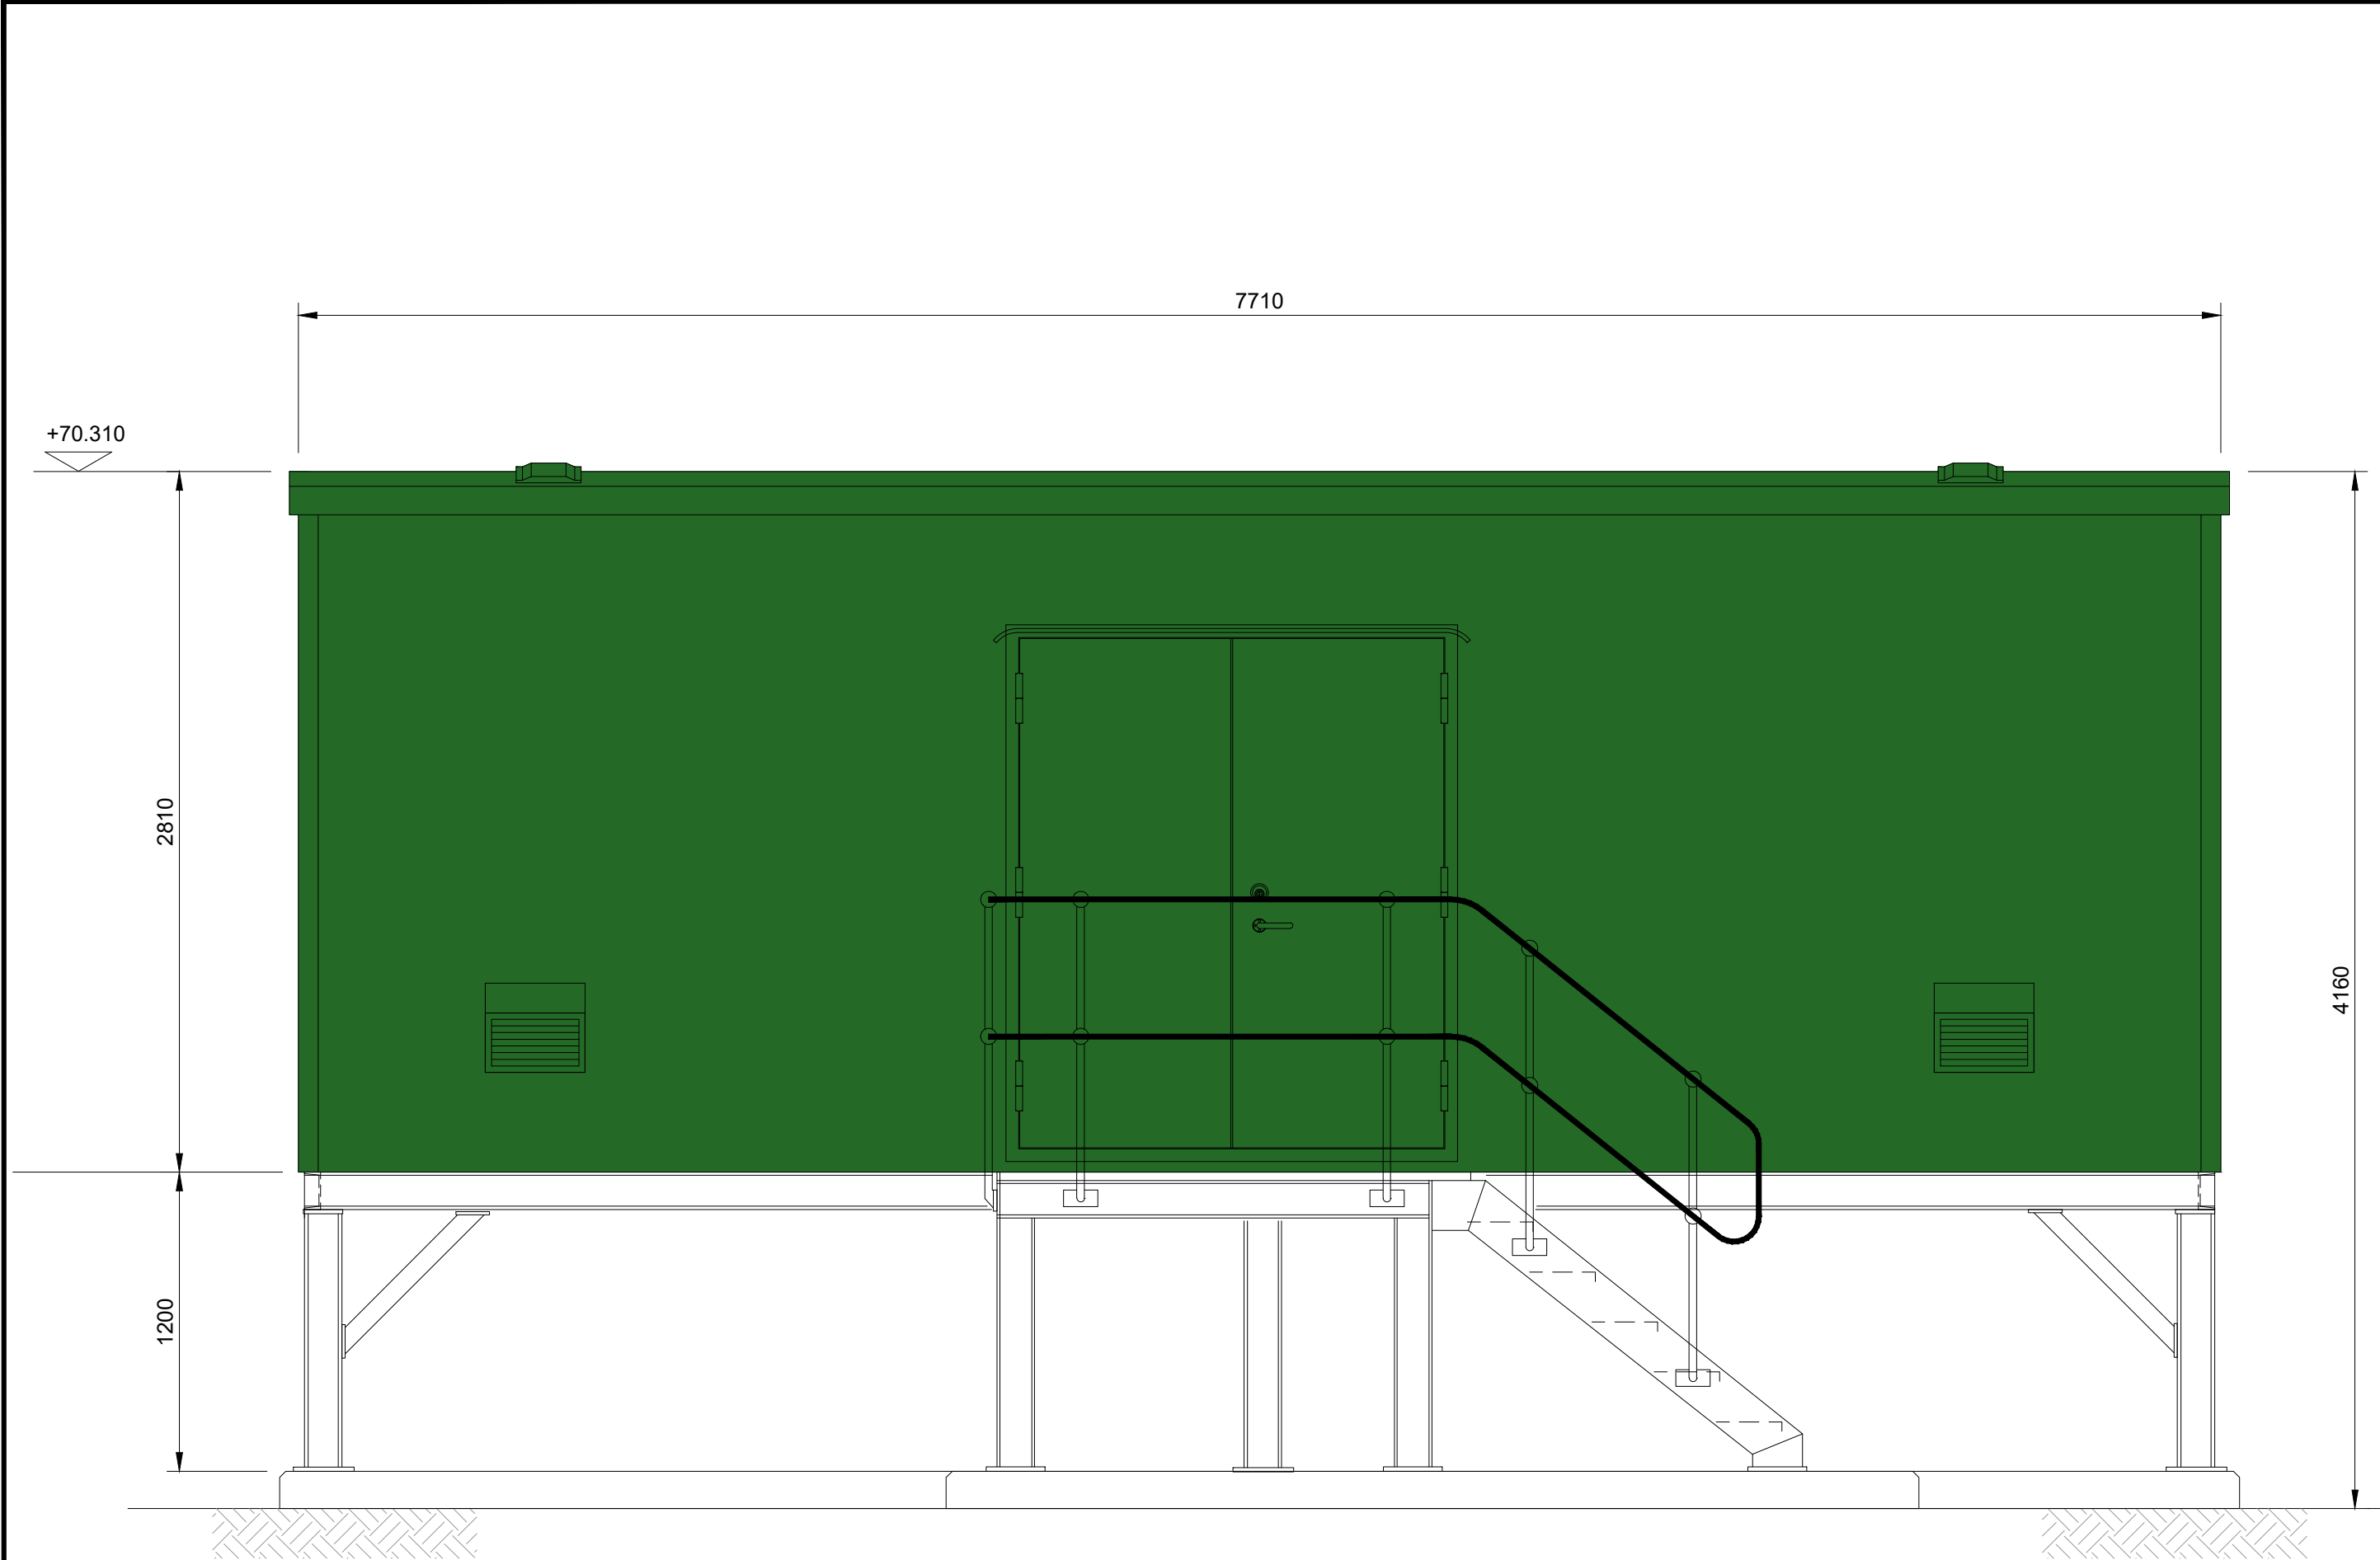


EAST ELEVATION

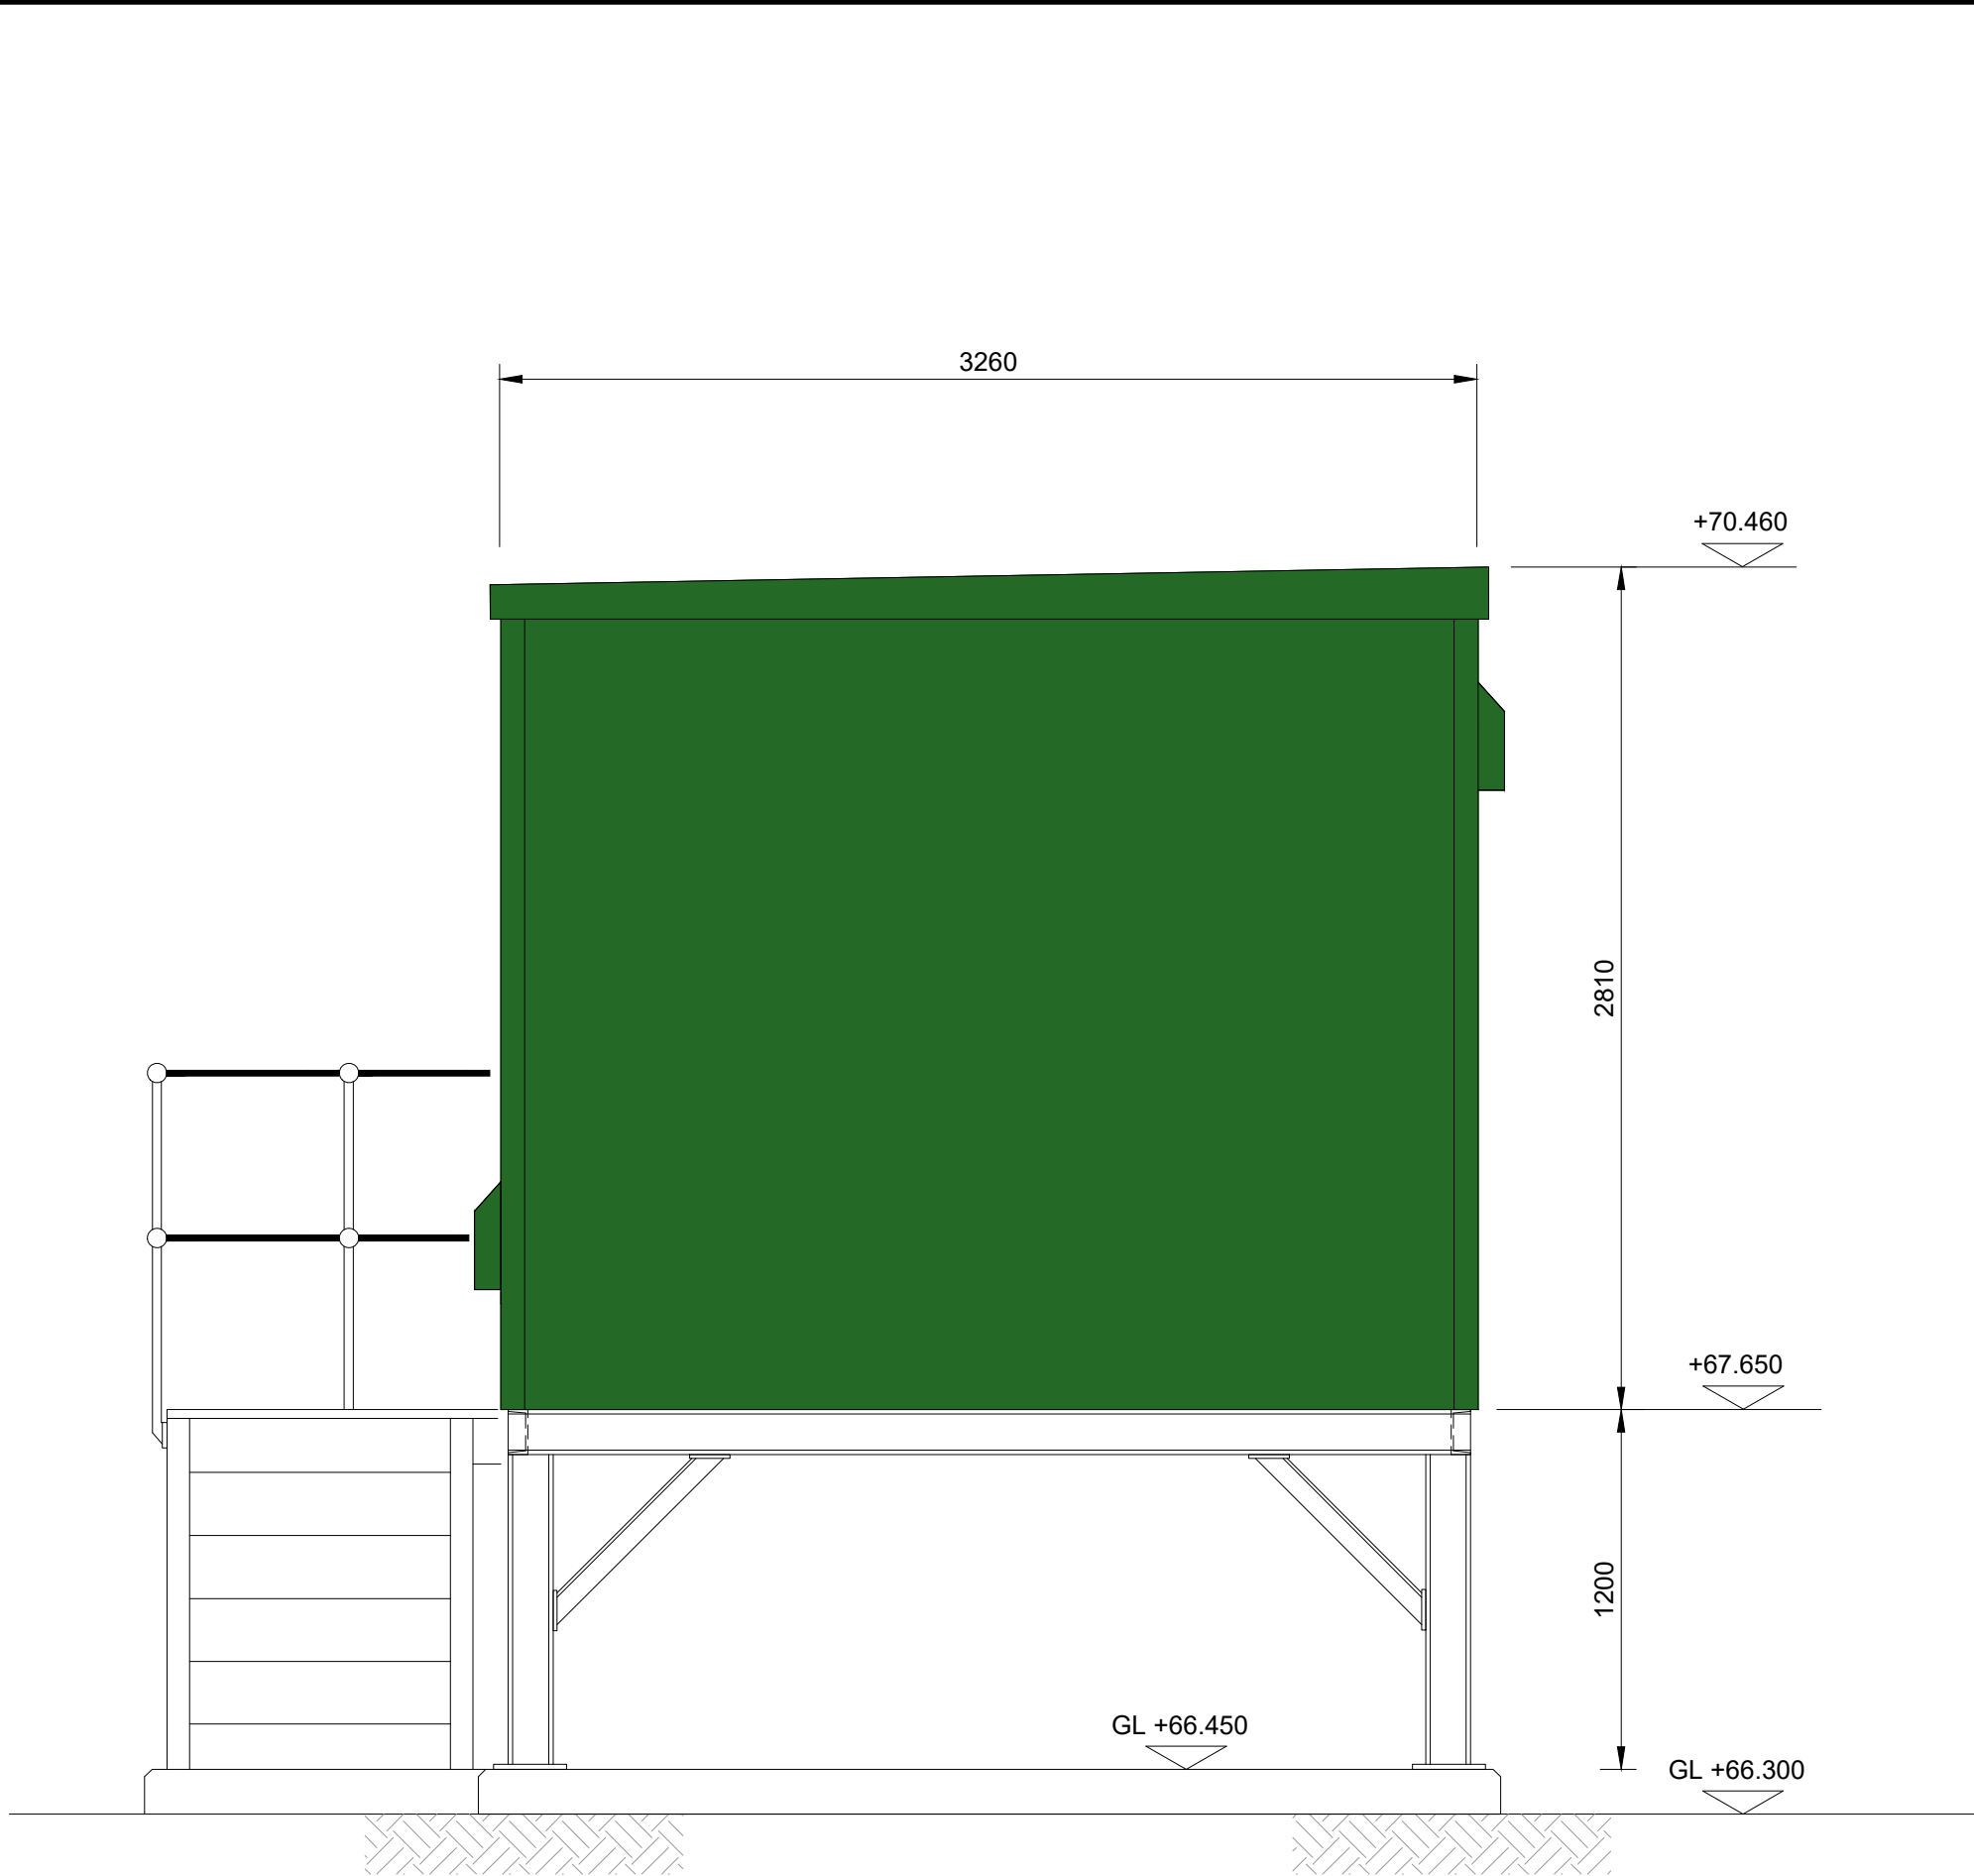

NORTH ELEVATION

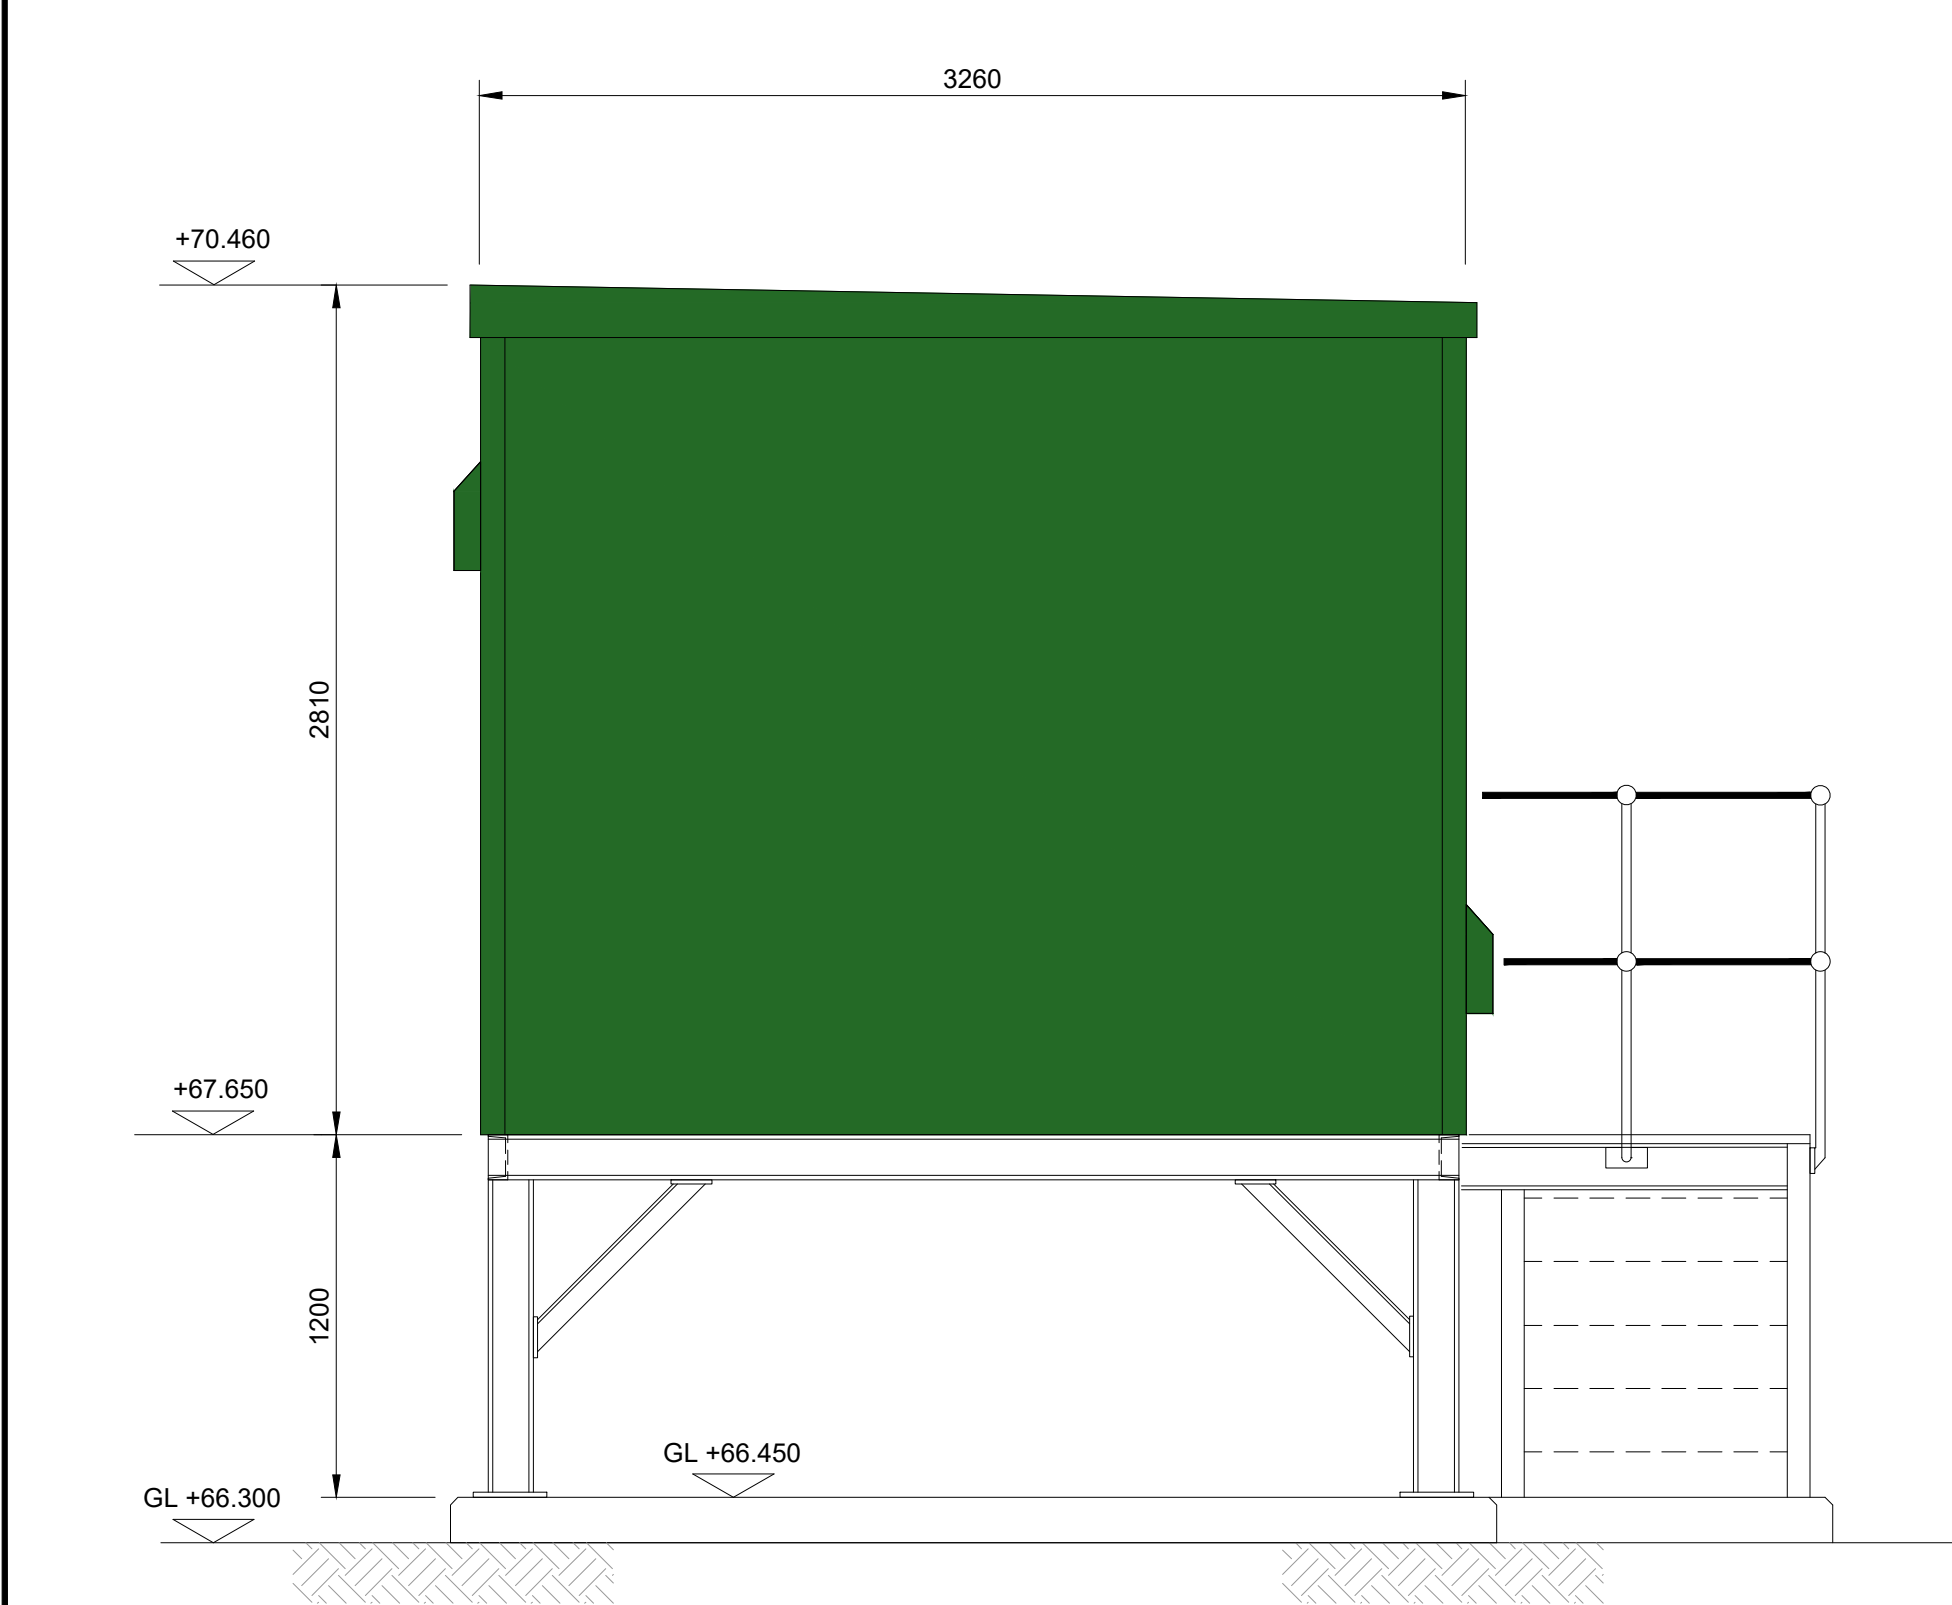

SOUTH ELEVATION

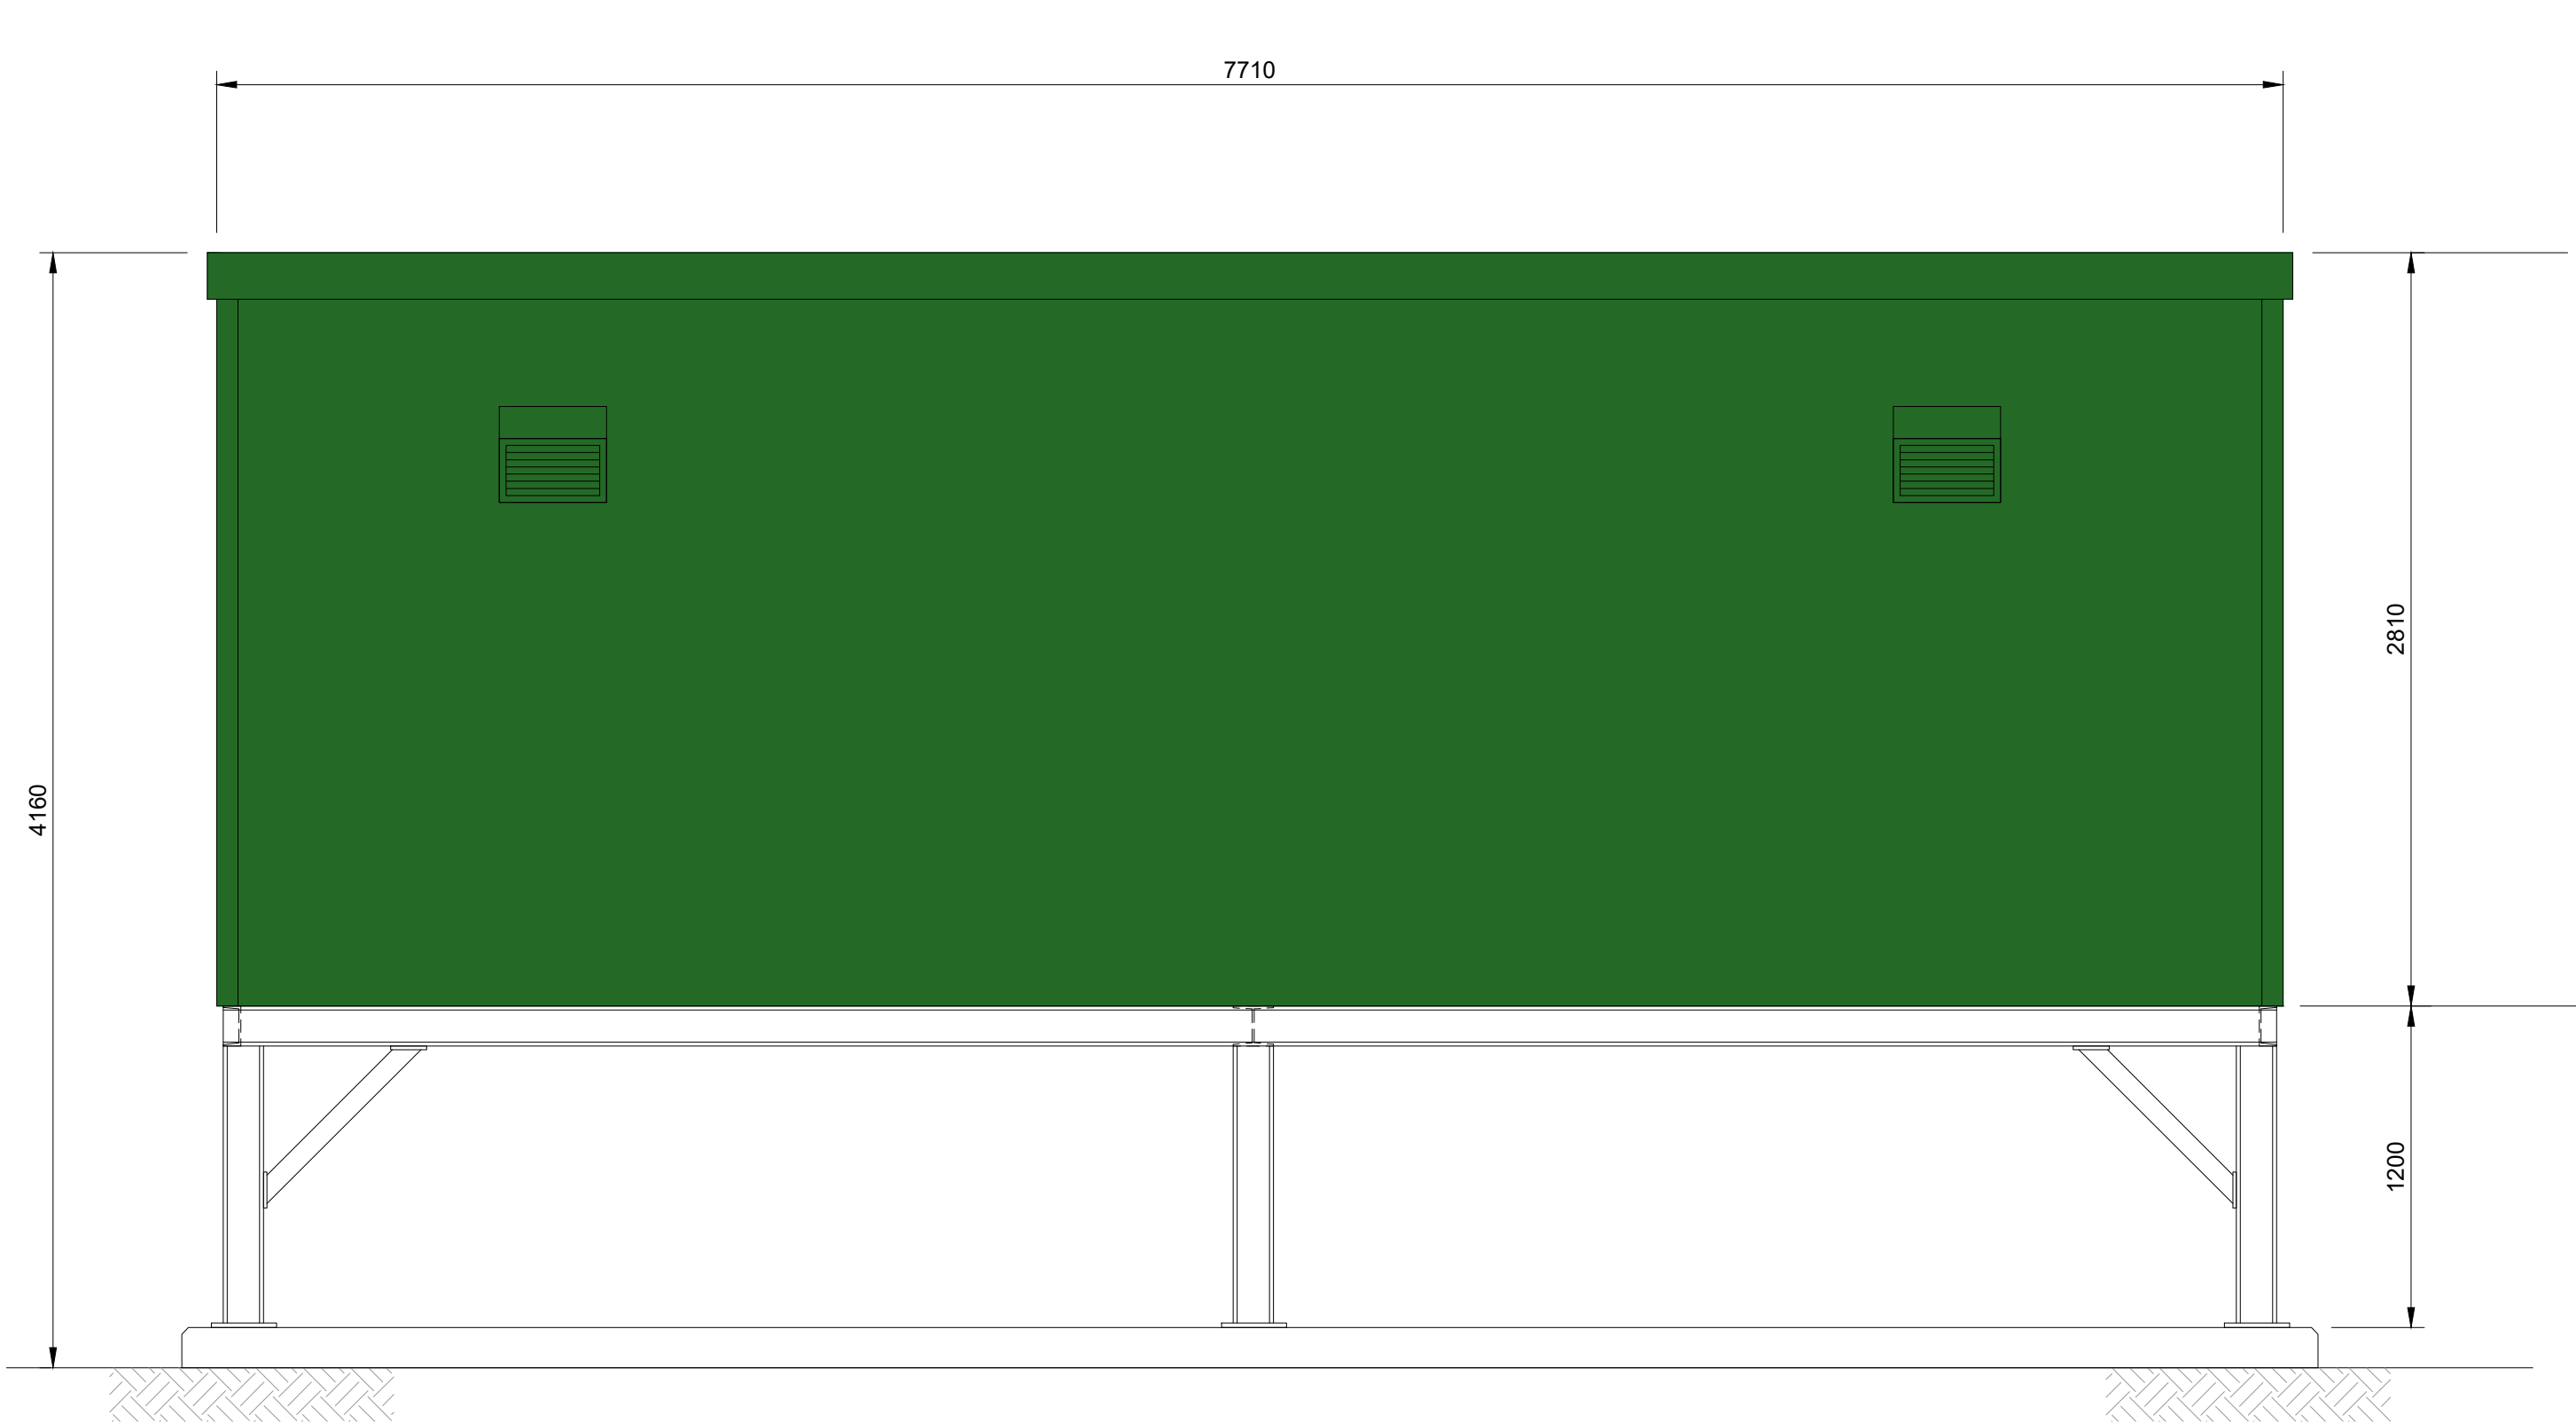

WEST ELEVATION

NOTES

1. ALL DIMENSIONS IN MILLIMETRES AND ALL LEVELS IN METRES UNLESS SHOWN OTHERWISE
2. KIOSK TO BE GRP, EXTERNAL COLOUR - HOLLY GREEN (BS4800 14C39) / MATT.
3. PLATFORM, STAIRS AND HANDRAILING TO BE FACTORY FINISHED GALVANISED MILD STEEL

REFERENCES

- 80061824-01-ADP-BURYZ-97-DR-T-10001 - SITE LOCATION PLAN
80061824-01-ADP-BURYZ-97-DR-T-10002 - SITE LAYOUT PLAN

CURRENT ISSUE INFORMATION

P02	PH	MC	JB	Issued for Planning Application	09/09/20
VERSION	AUTH	CHKD	REVD	REASON FOR ISSUE	DATE
S2		Issued for Information			
SUITABILITY CODE		SUITABILITY DESCRIPTION			



BURY WwTW - ND - AMP7
PLANNING
MCC KIOSK
ELEVATIONS

SCALE 1:25	SHEET SIZE A1
DRAWING NUMBER 80061824-01-ADP-BURYZ-97-DR-T-10004	REVISION P02

