


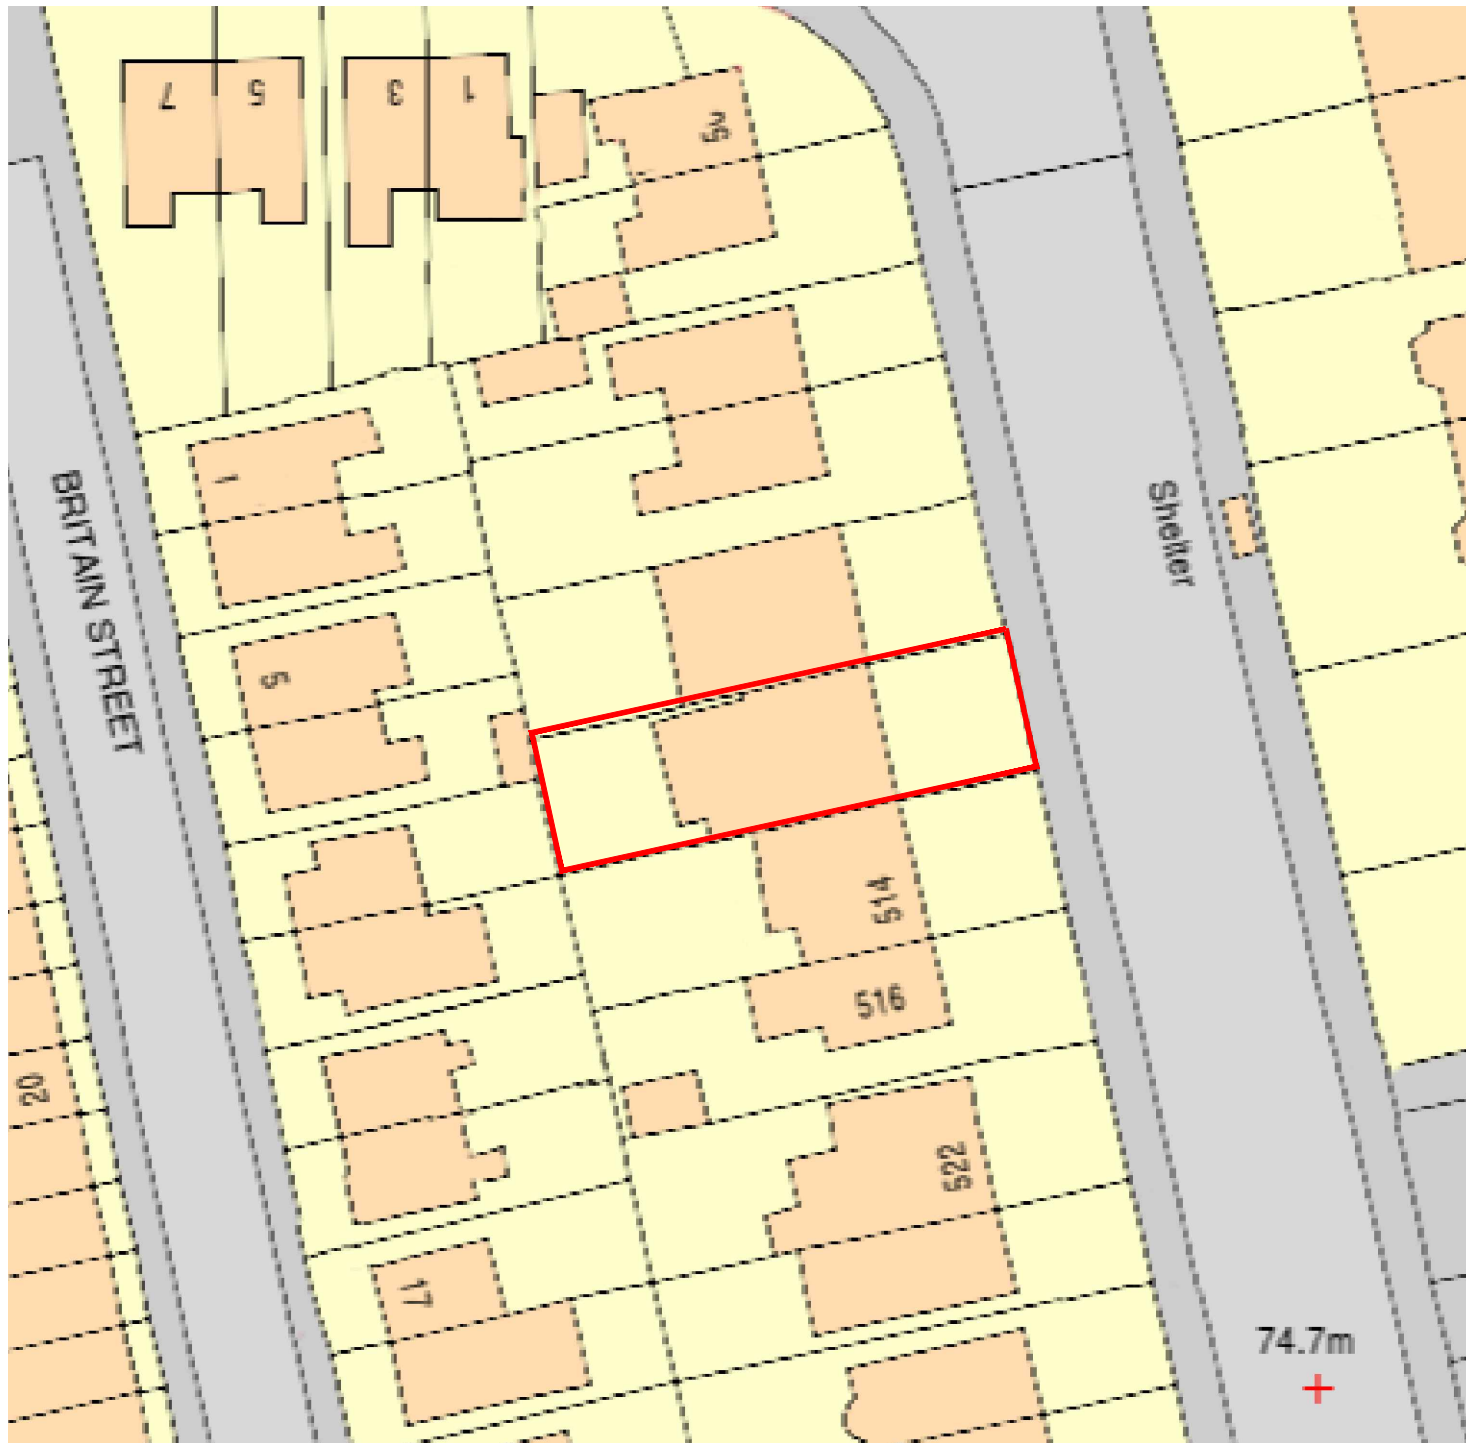

Contractor must verify all dimensions on site before commencing any work or shop drawings. If this drawing exceeds the quantities taken in any way the Architects are to be informed before the work is initiated. Only figured dimensions to be taken from this drawing. Do not scale off this drawing. Drawings based on Ordnance Survey and / or existing record drawings - design and drawing content subject to Site Survey, Structural Survey, Site Investigations, Planning and Statutory Requirements and Approvals. Authorised reproduction from Ordnance Survey Map with permission of the Controller of Her Majesty's Stationery Office. Crown Copyright reserved.


Location Plan:

Revision: Description: By: Date:

Reason For Issue: **For Approval**

Drawing Number: 22_013_(20)_001	Revision: -
Scale: 1:500 @ A4	Date: FEB 22
Drawn by: JAB	Checked by: JB
Project Name: 512 Manchester Road	
Drawing Title: Site Plan	
John Brazier Architectural Services 17 Britain Street, Bury, Lancashire, BL9 9PD john.brazier78@gmail.com 07752847372	