


DOROTHY STREET, RAMSBOTTOM

First Floor Plan

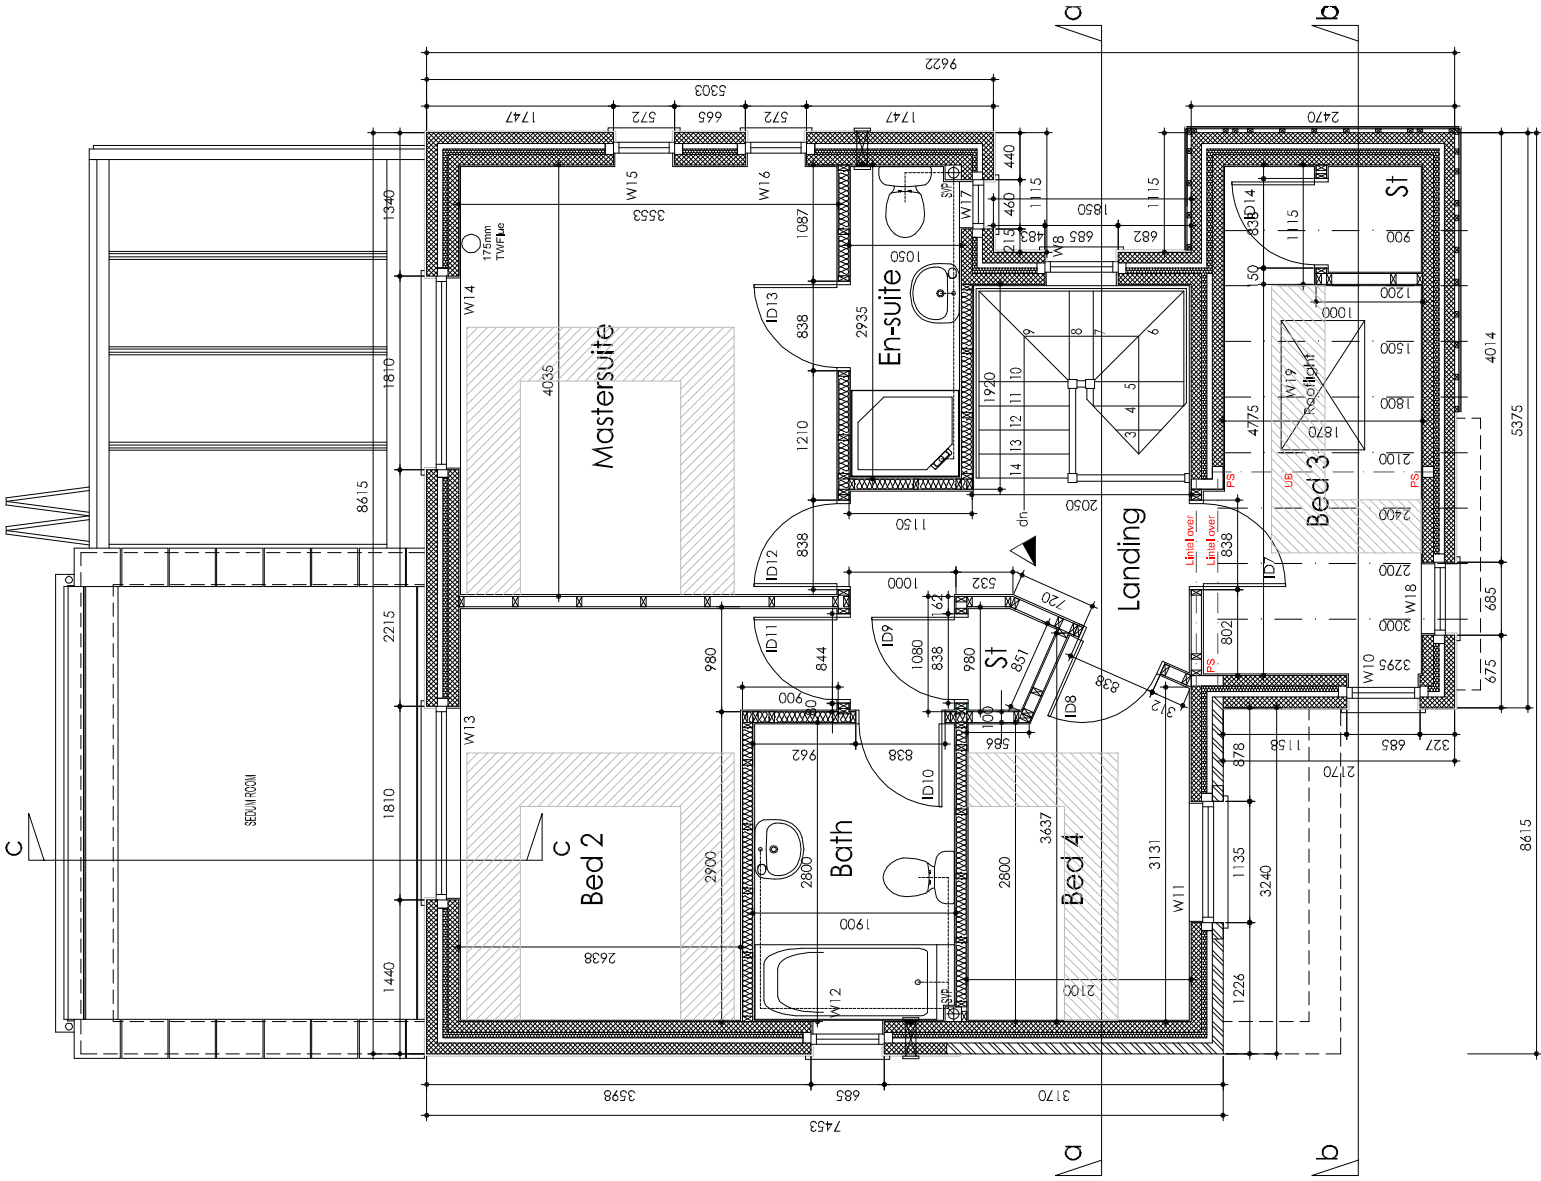

DO NOT SCALE FROM THIS DRAWING	
Drawn	Mr. Daniel Holt
Project	Dorothy Street, Ramsbottom
Scale	1:50
Sheet No.	A3
Drawing No.	1st flr floor plan
dwg no. divided/ ris/p05 - Rev A	

lancashire office
barn meadow house
southfield fold farm
burnley
lancashire
BB10 5JH
tel. 01282 601157
email: lancs@aad.co.uk
www.aad.co.uk

abbey associates
design limited

