
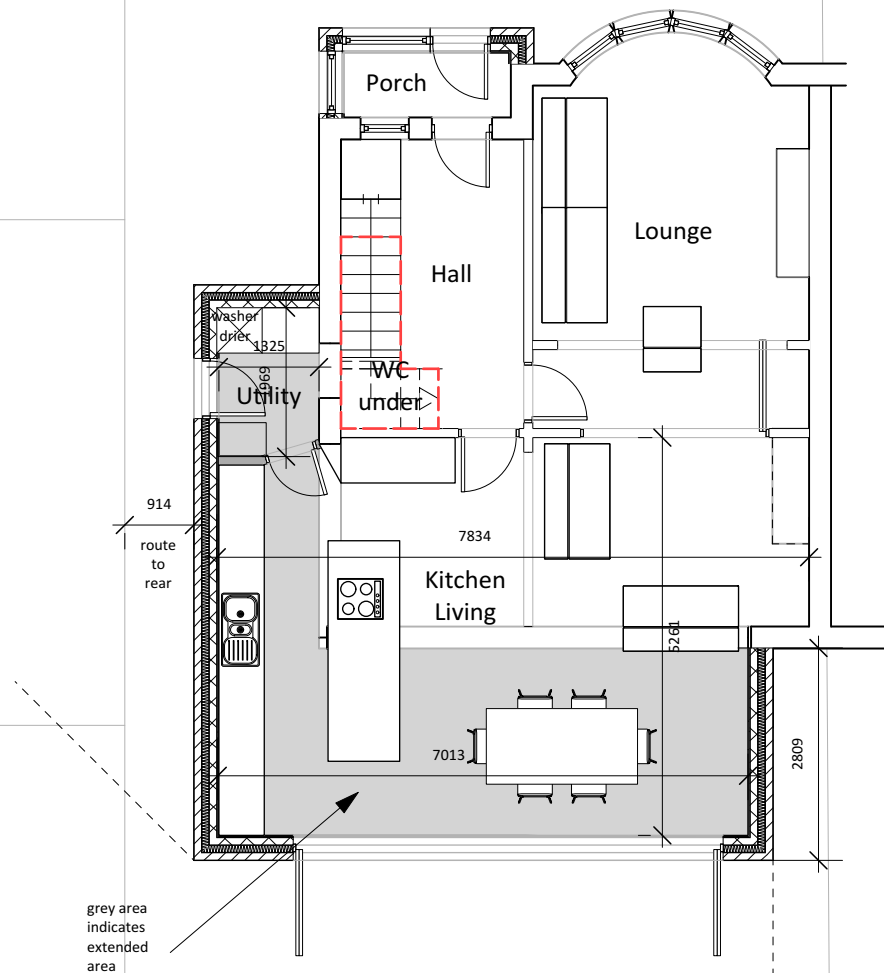


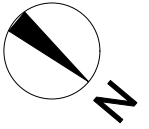

1

Ground Floor Proposed
Scale: 1:100

Rev Note DRN CHK

7 Overbrook Drive

Ground Floor Plan -
proposed

scheme | 205
drwg no. | **15**
rev |

scale | 1:200@ A4
date first drawn | Aug 20

SK sketch P proposed T tender C construction AB as built