



Revision	Notes	Date	Drawn
A	Updated	Jul '20	

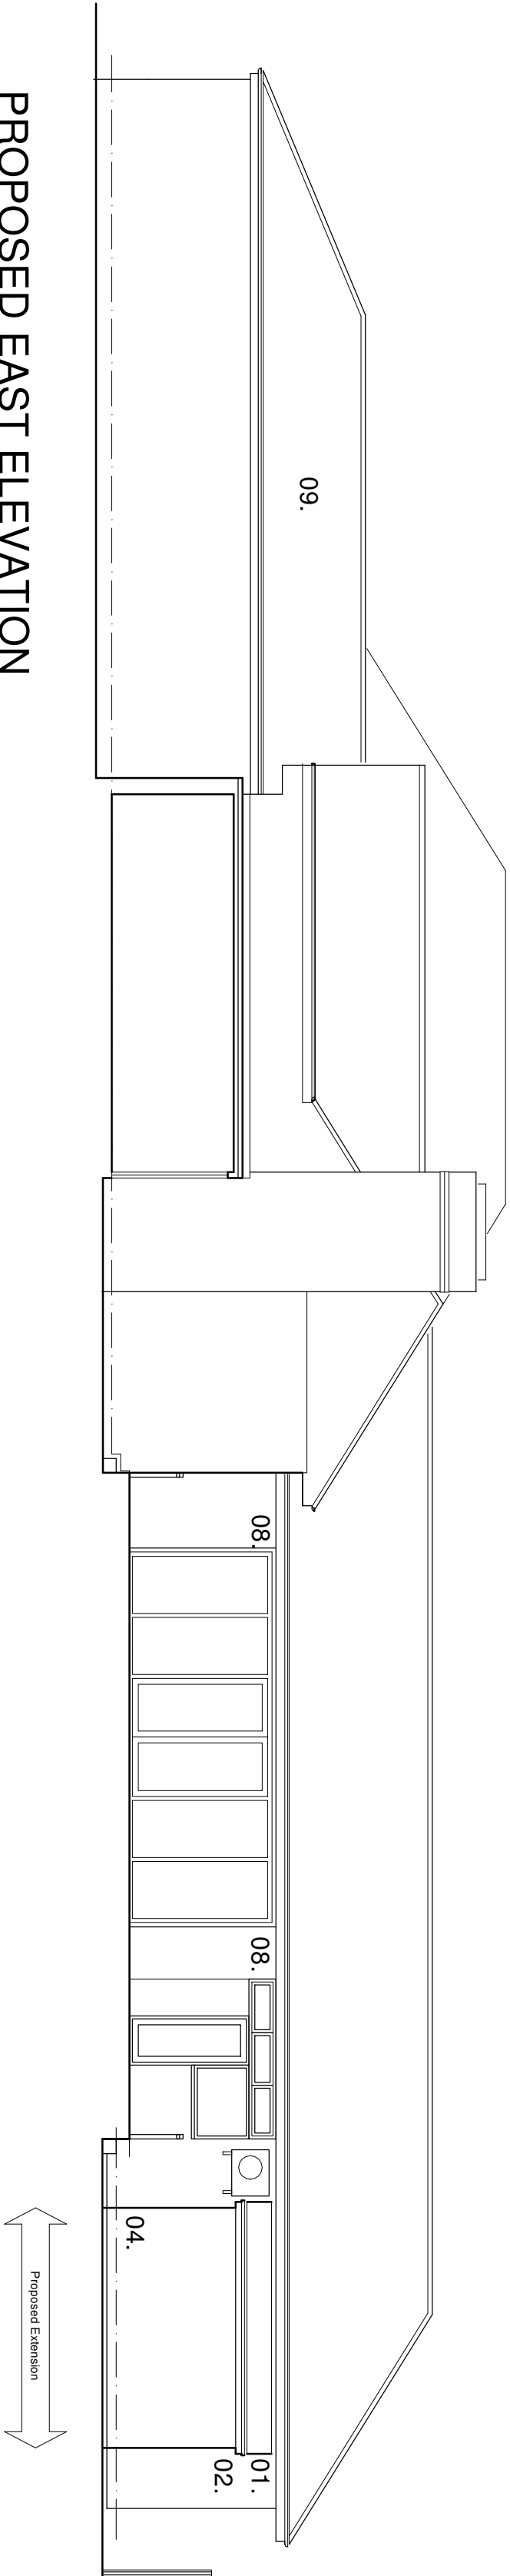


LEGEND


- 01. Glass fibre flat roof
- 02. Rainwater good to match existing
- 03. Glass blocks
- 04. Brickwork to match existing
- 05. Rooflight
- 06. Concrete post and timber panel fence
- 07. Aluminium glazed doors with glass panel above
- 08. Aluminium windows
- 09. Raised seam zinc roof
- 10. Roof lights
- 11. Replacement cladding
- 12. Aluminium doors

 

PROPOSED SOUTH ELEVATION

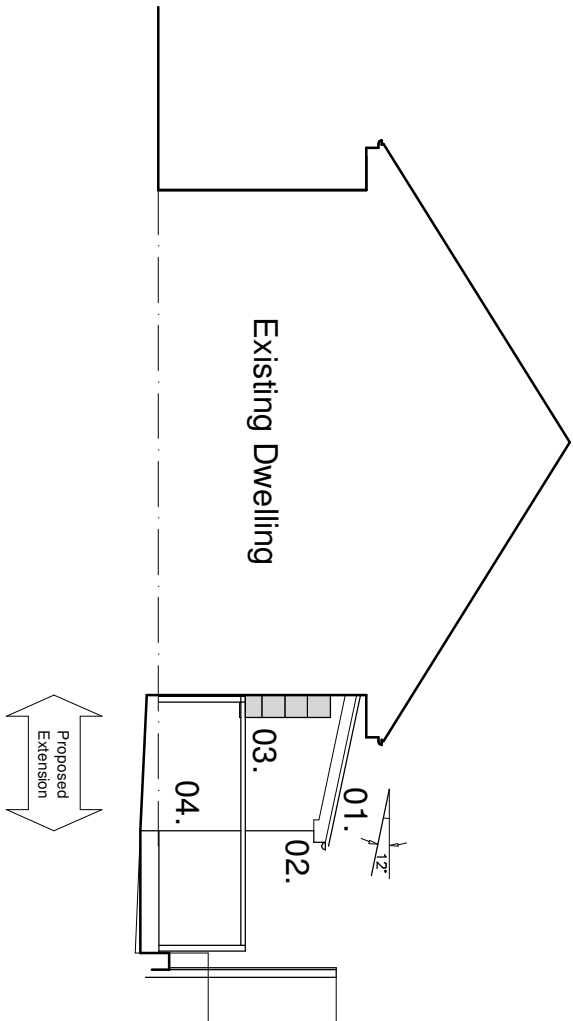

PROPOSED SECTIONAL EAST ELEVATION

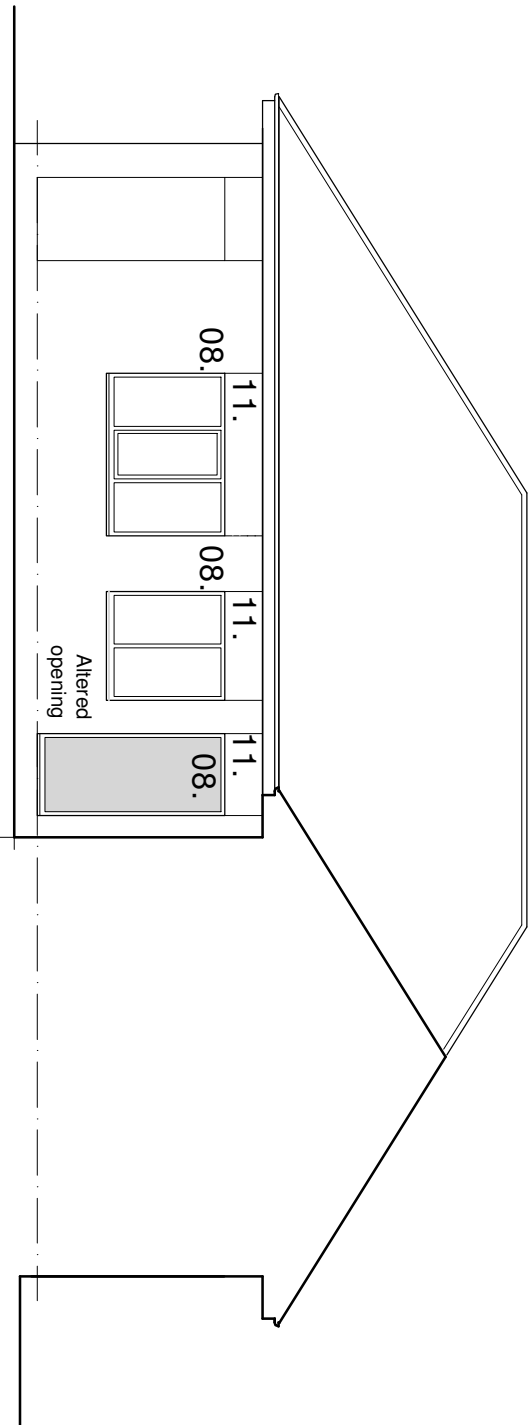

FUZED ARCHITECTURE +

Fuzed A+D Ltd, 74A Water Street, Radcliffe, Manchester, M26 4DF
Tel: 0161 724 8006 Email: fuzedarchitects@gmail.com

Project: 5 Parklands, Whitefield
Client: Mr and Mrs Cohen
Content: Planning Submission
Proposed Elevations

Contract No. 1252
Dwg No. 2.04
Revision A
Date July '20