




Revision	Notes	Date	Drawn
A	Updated	Jul '20	

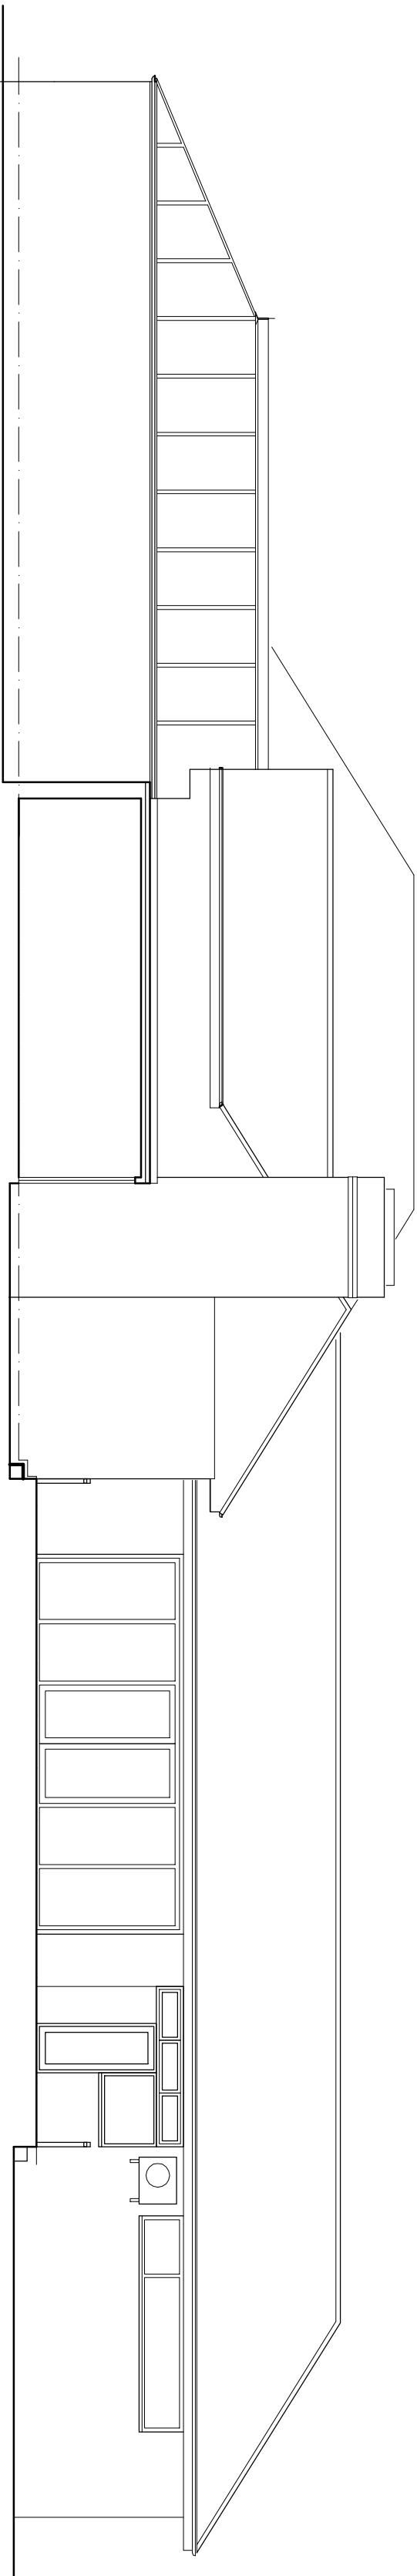

EXISTING EAST ELEVATION

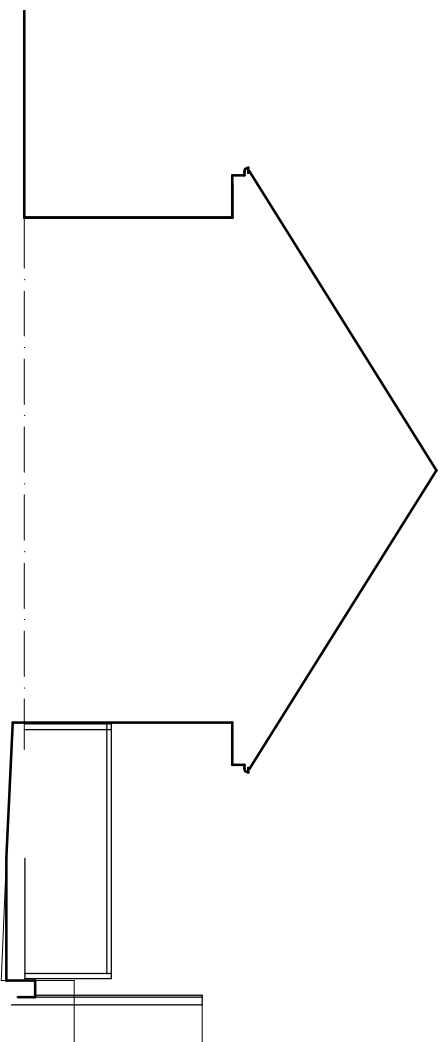

EXISTING SOUTH ELEVATION

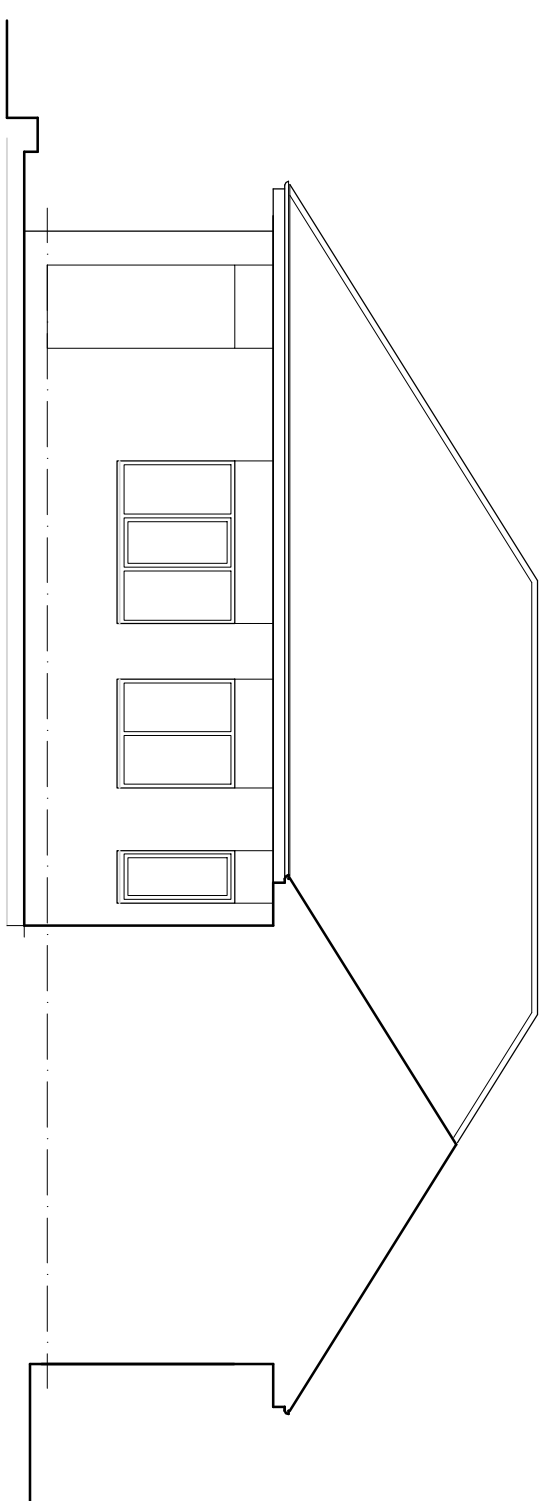

EXISTING SECTIONAL EAST ELEVATION

FUZED ARCHITECTURE +

Fuzed A+D Ltd, 74A Water Street, Radcliffe, Manchester, M26 4DF
Tel: 0161 724 8006 Email: fuzedarchitects@gmail.com

Project: 5 Parklands, Whitefield
Client: Mr and Mrs Cohen
Content: Planning Submission
Existing Elevations

DESIGN

Contract No. 1252
Dwg No. 1.06
Revision A
Date July '20

Scale Bar 1:100

