
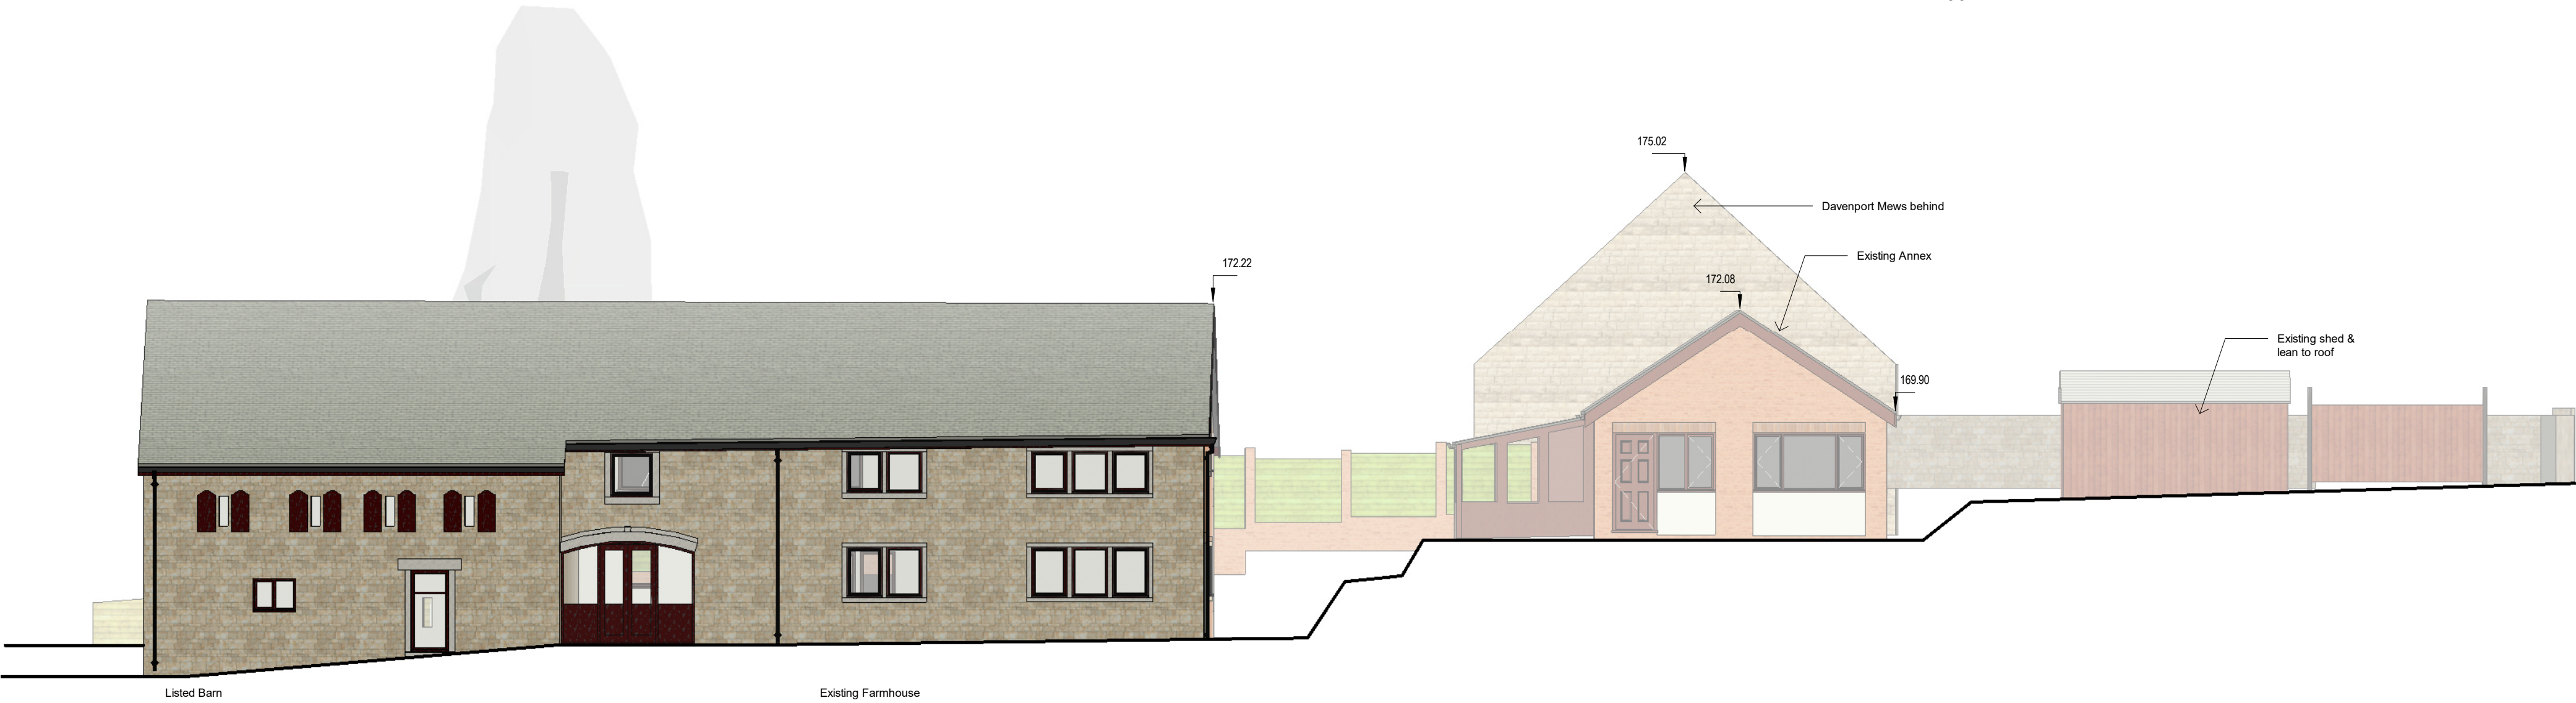


© This Drawing & Design is the copyright of Jenkins Design Services Ltd and should not be reproduced without written consent.


Contractors are to check all levels & dimensions on site prior to site works commencing & report discrepancies to the Designers.

DO NOT SCALE FROM THIS DRAWING

PLANNING

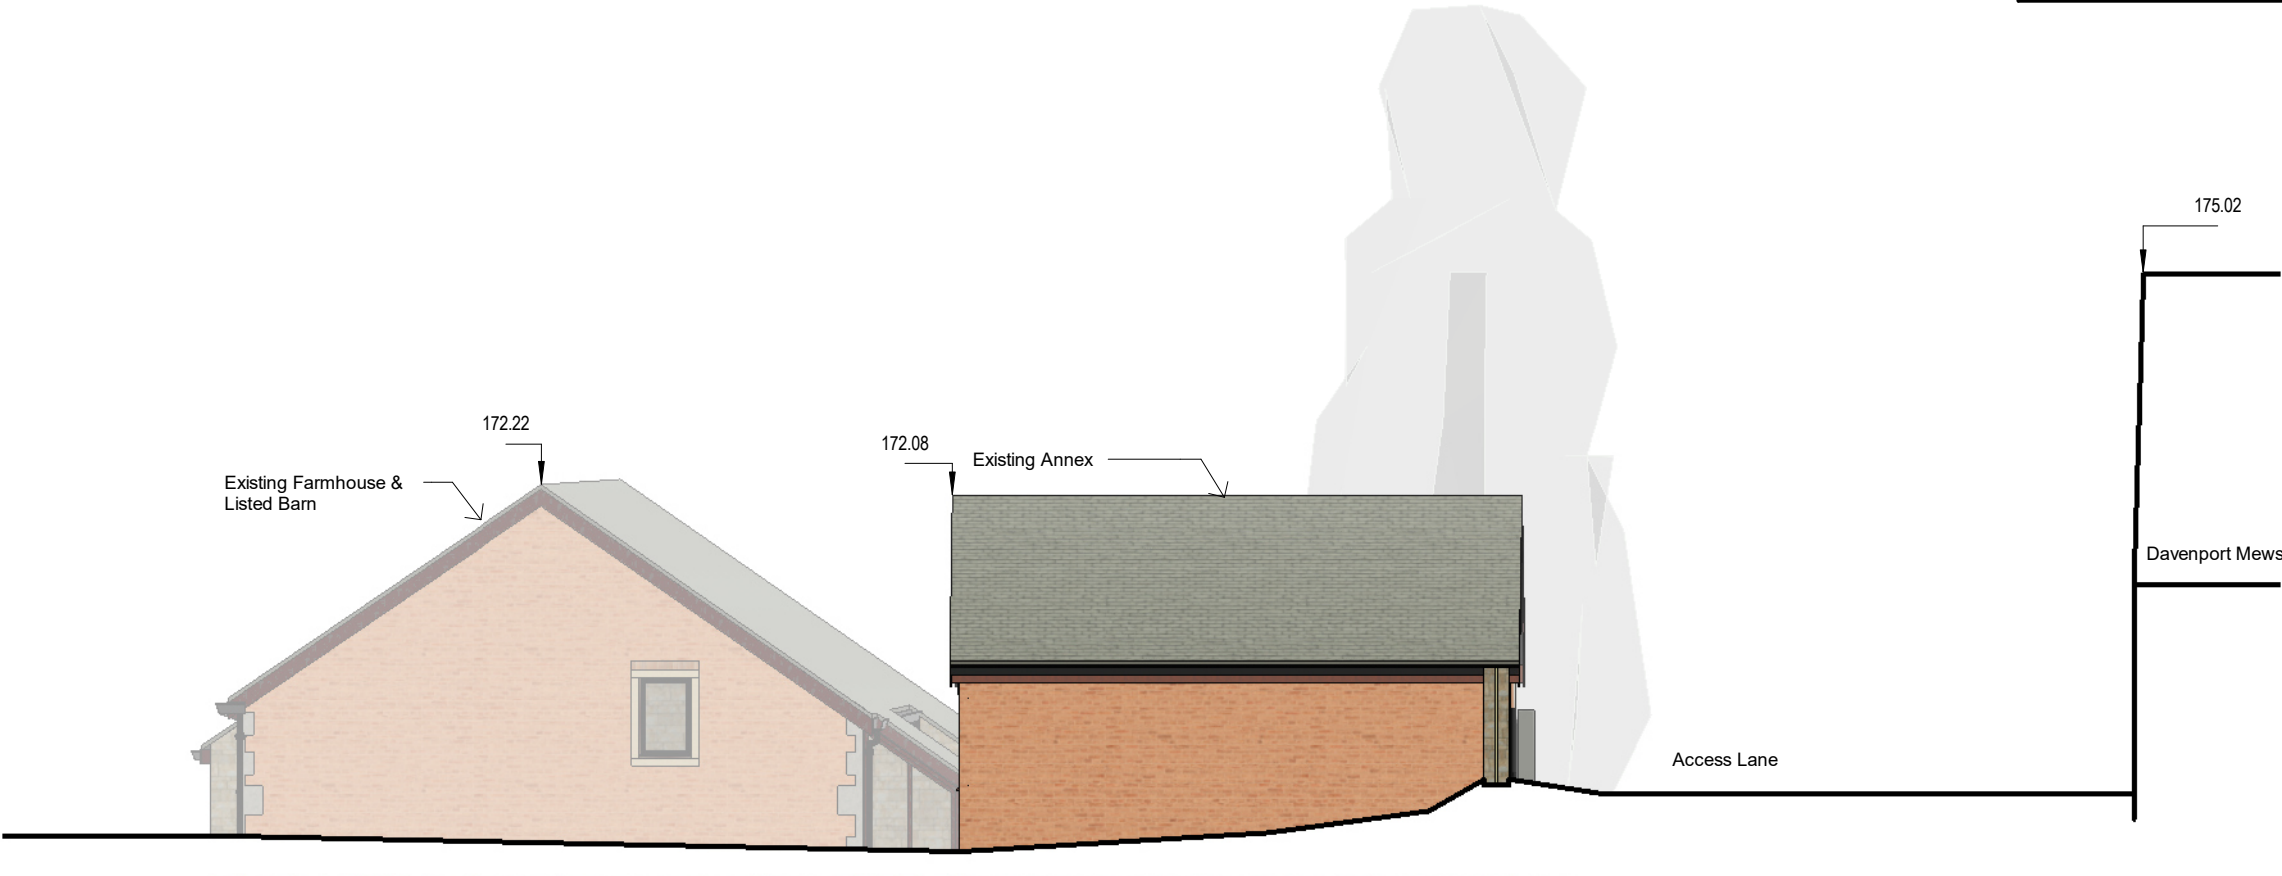

South Elevation Existing
1 : 100

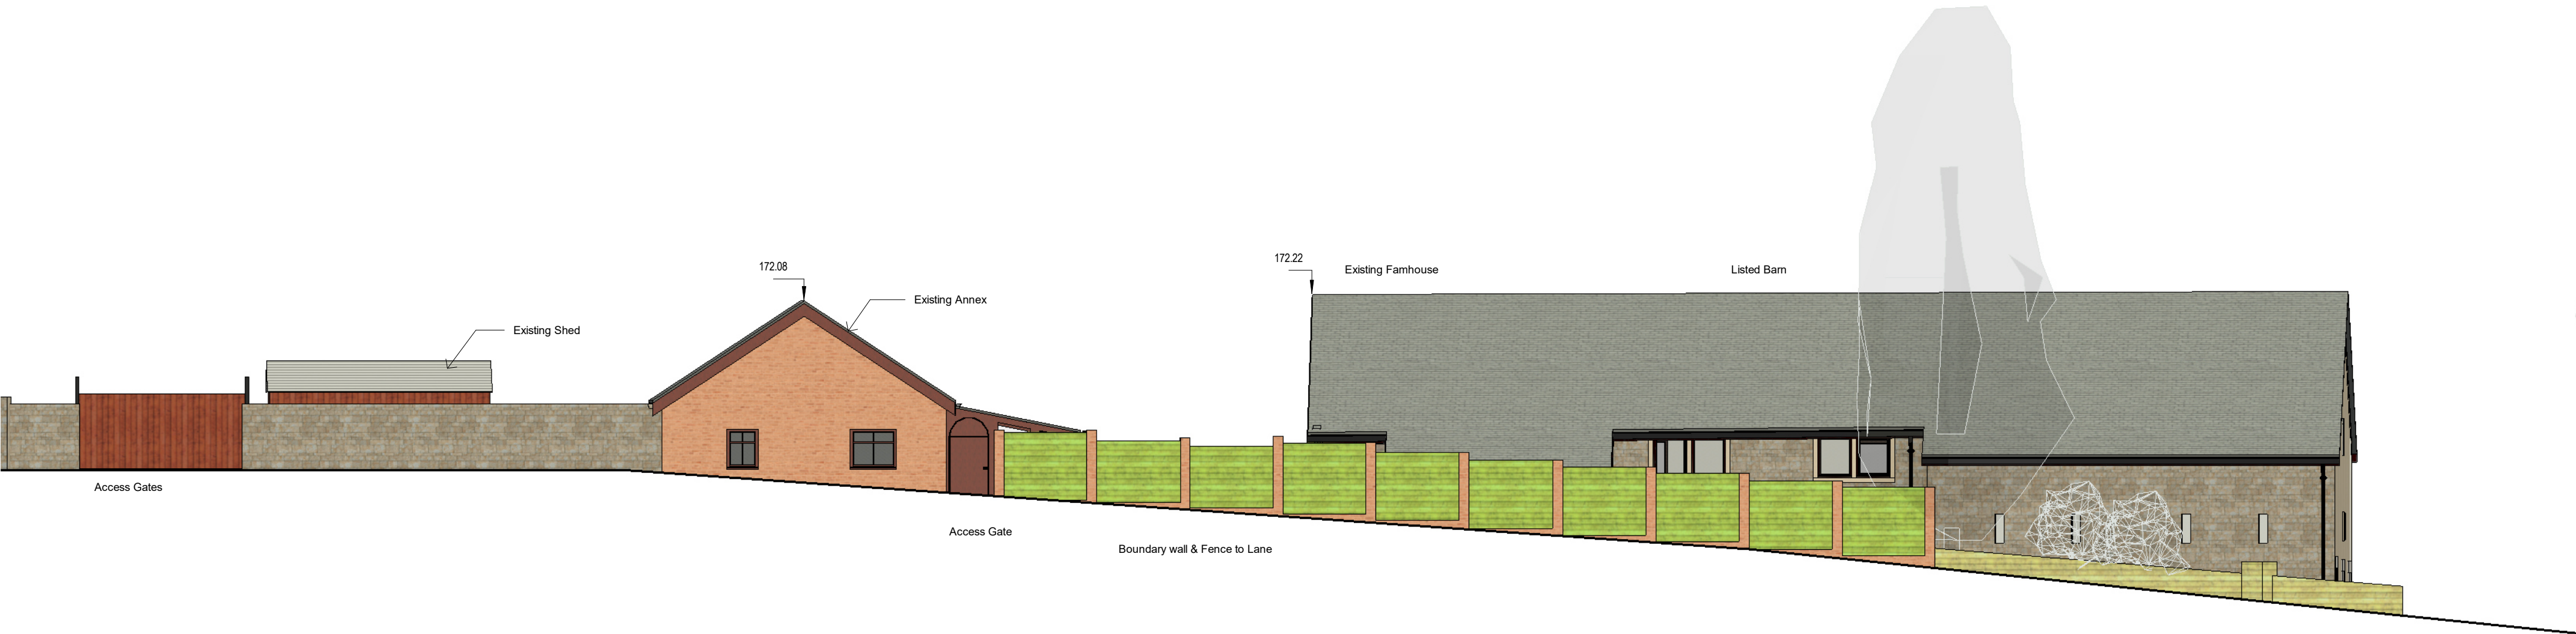

North Elevation Existing
1 : 100

B	Plan updates agreed with client	NM	BJ	25.05.23
A	Plans and Elevations updated to include shed area	NM	BJ	15.05.23
Rev	Description	By	Chk	Date
Project:	Proposed Replacement Annex Davenport Farm, Arthur Lane, Ainsworth			
Title:	Existing Site Plan and Elevations			
Client:	Mr T. Hankins			
Drawn By:	NM	Checked By:	BJ	on 25.05.23
Original Size:	A1	Project Number:	22099	
Drawing Number:	S1-XX-DR-A-0801			REV B

