





Existing Front Elevation (South Street)

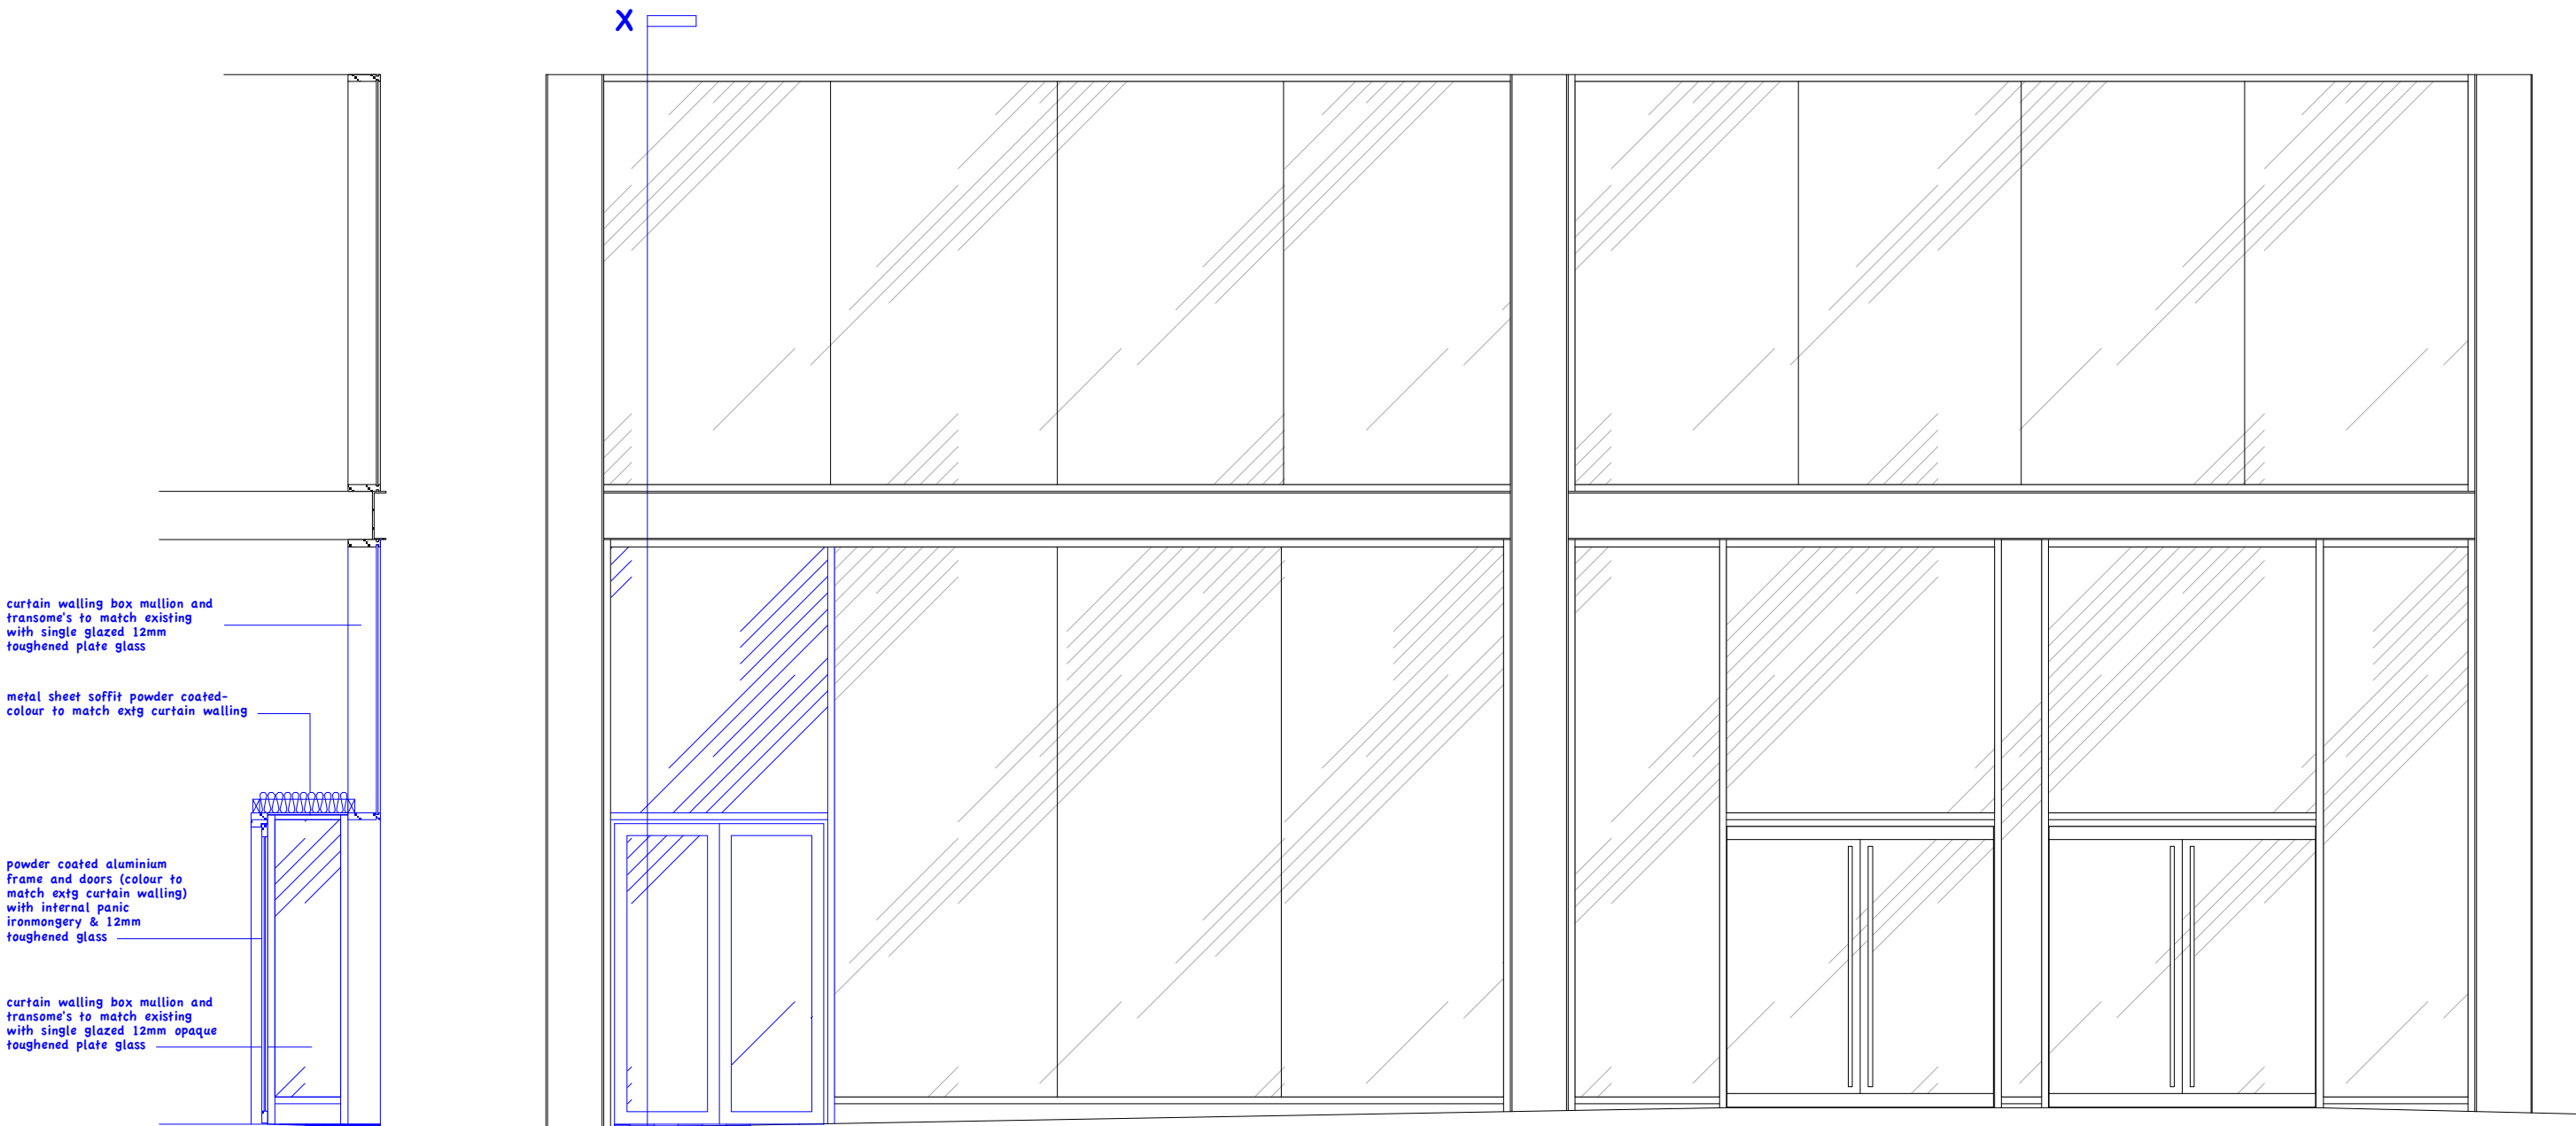


Proposed Front Elevation (South Street)

Proposed Section X-X

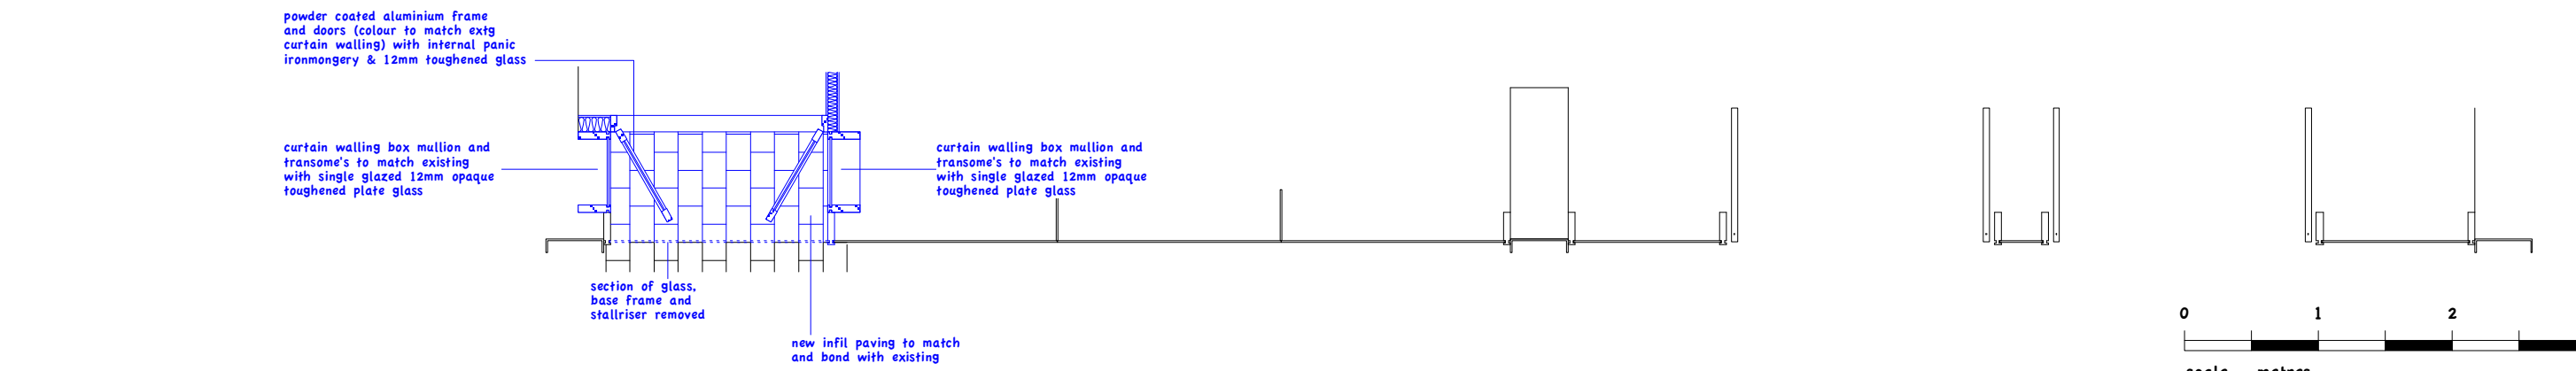

Proposed Plan

 

project Amendments to Shopfront Unit F18, The Rock, Bury			
drawing Existing and Proposed Elevations, Plan & Section			
dwg no. 444.P.01		scale 1:50@A2	
date Feb 25		drawn by Noel	
preliminary	approval	planning	☒
tender	construction	as built	
 P L A PETER LITTLEWOOD ASSOCIATES LTD 1 Brock Drive, Cheadle Hulme, Cheadle, Cheshire, SK8 6LP T 0161 485 4964 E peter@peterlittlewood.com			

under the BIAT conditions of engagement the copyright in all drawings specifications and documents prepared by the designer and in the work executed from them shall remain the property of the designer unless otherwise agreed. Do not scale from the drawing. Work to agreed dimensions. Check all dimensions on site. In event of any discrepancy, refer to the designer.