



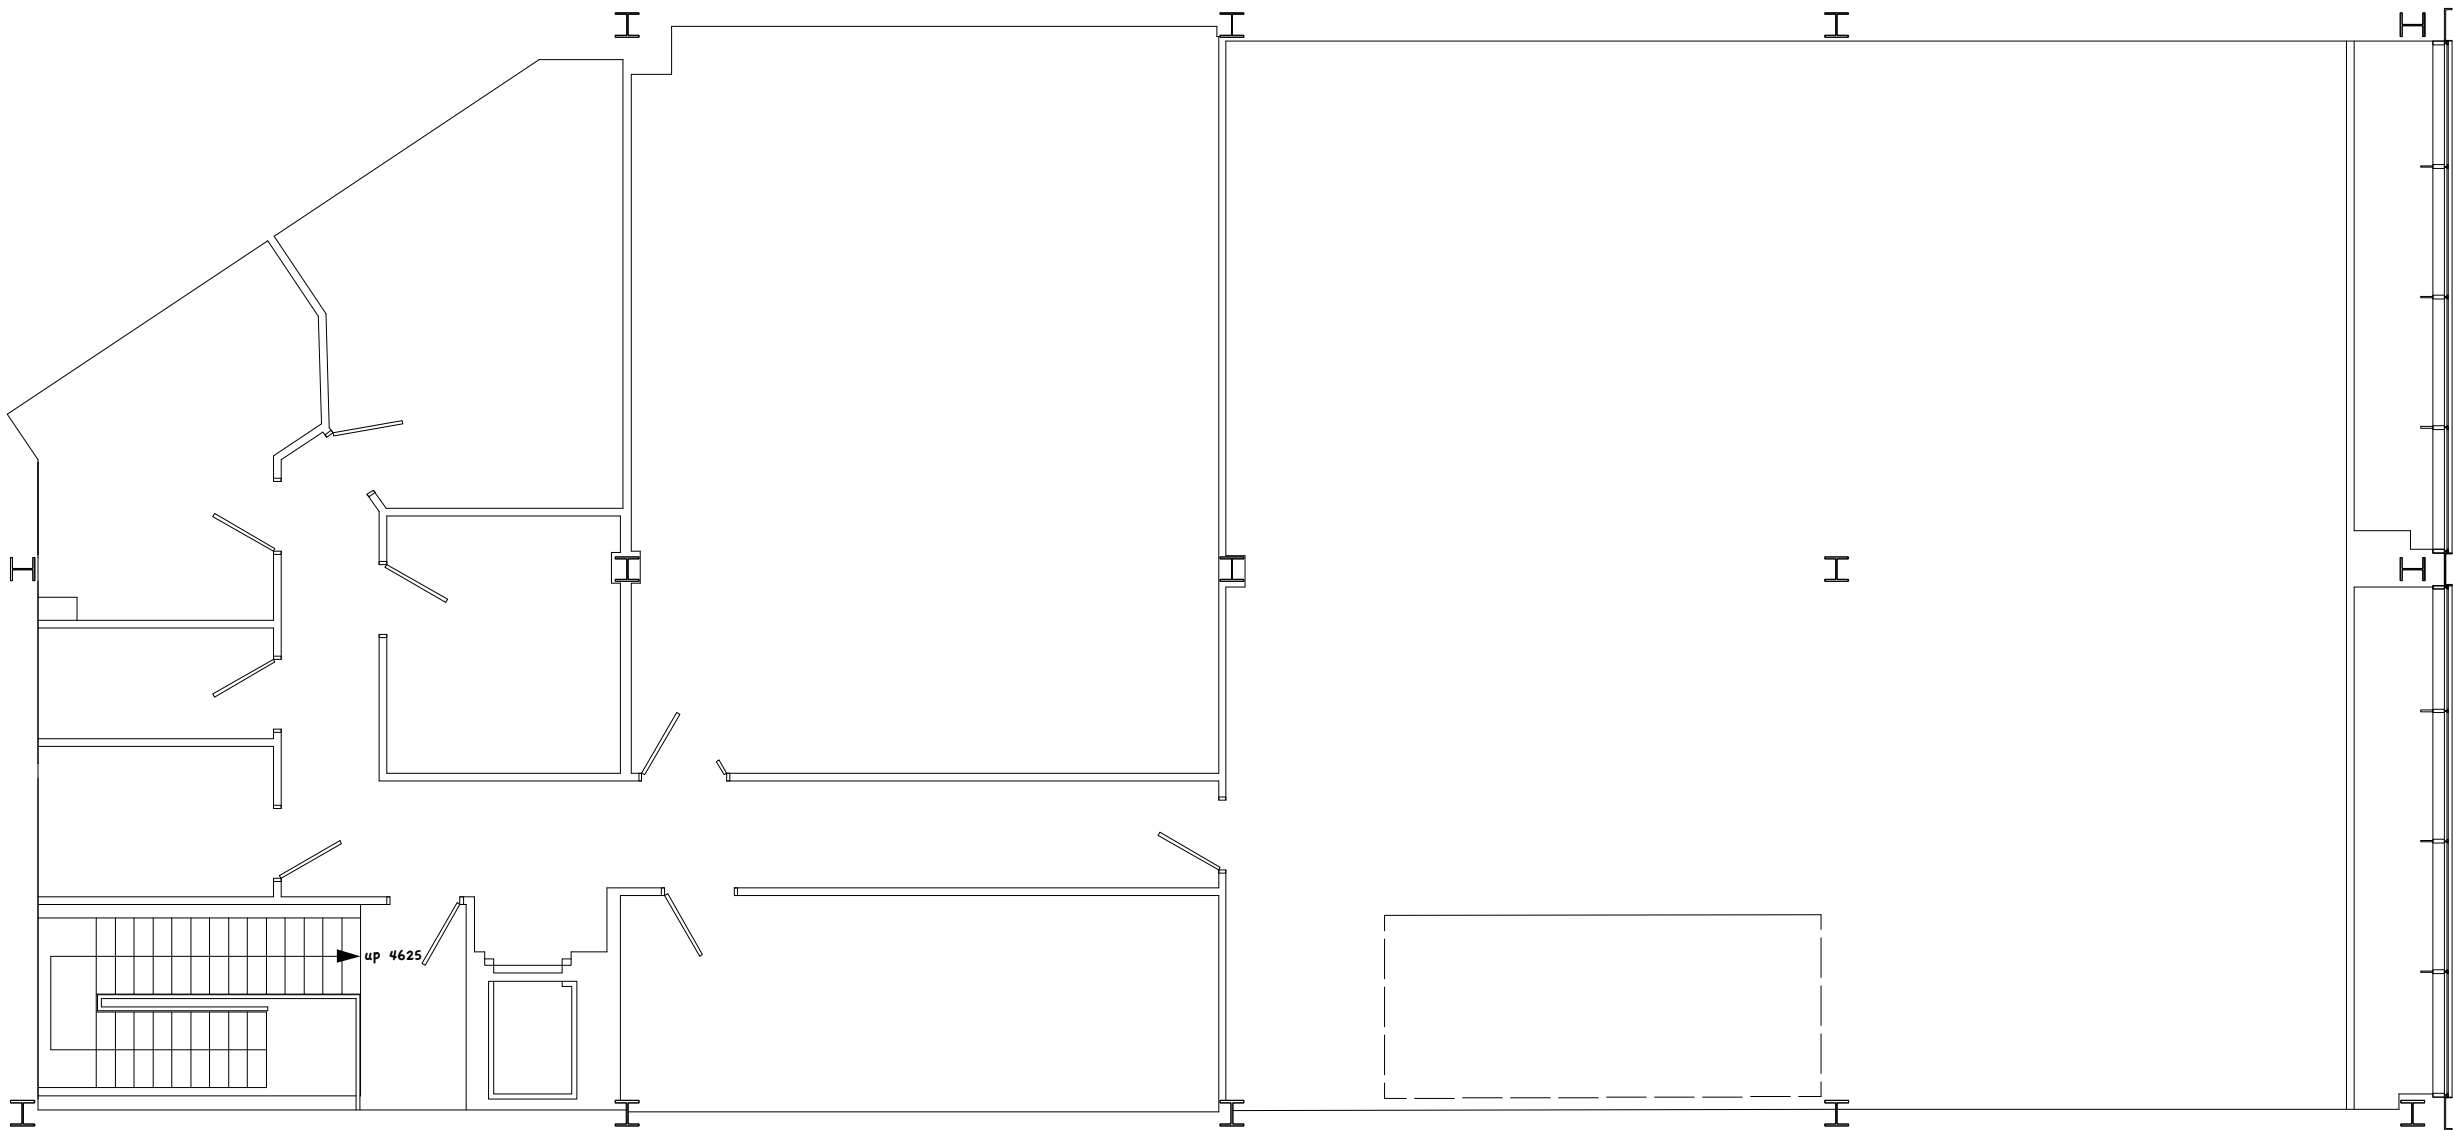


First Floor Plan

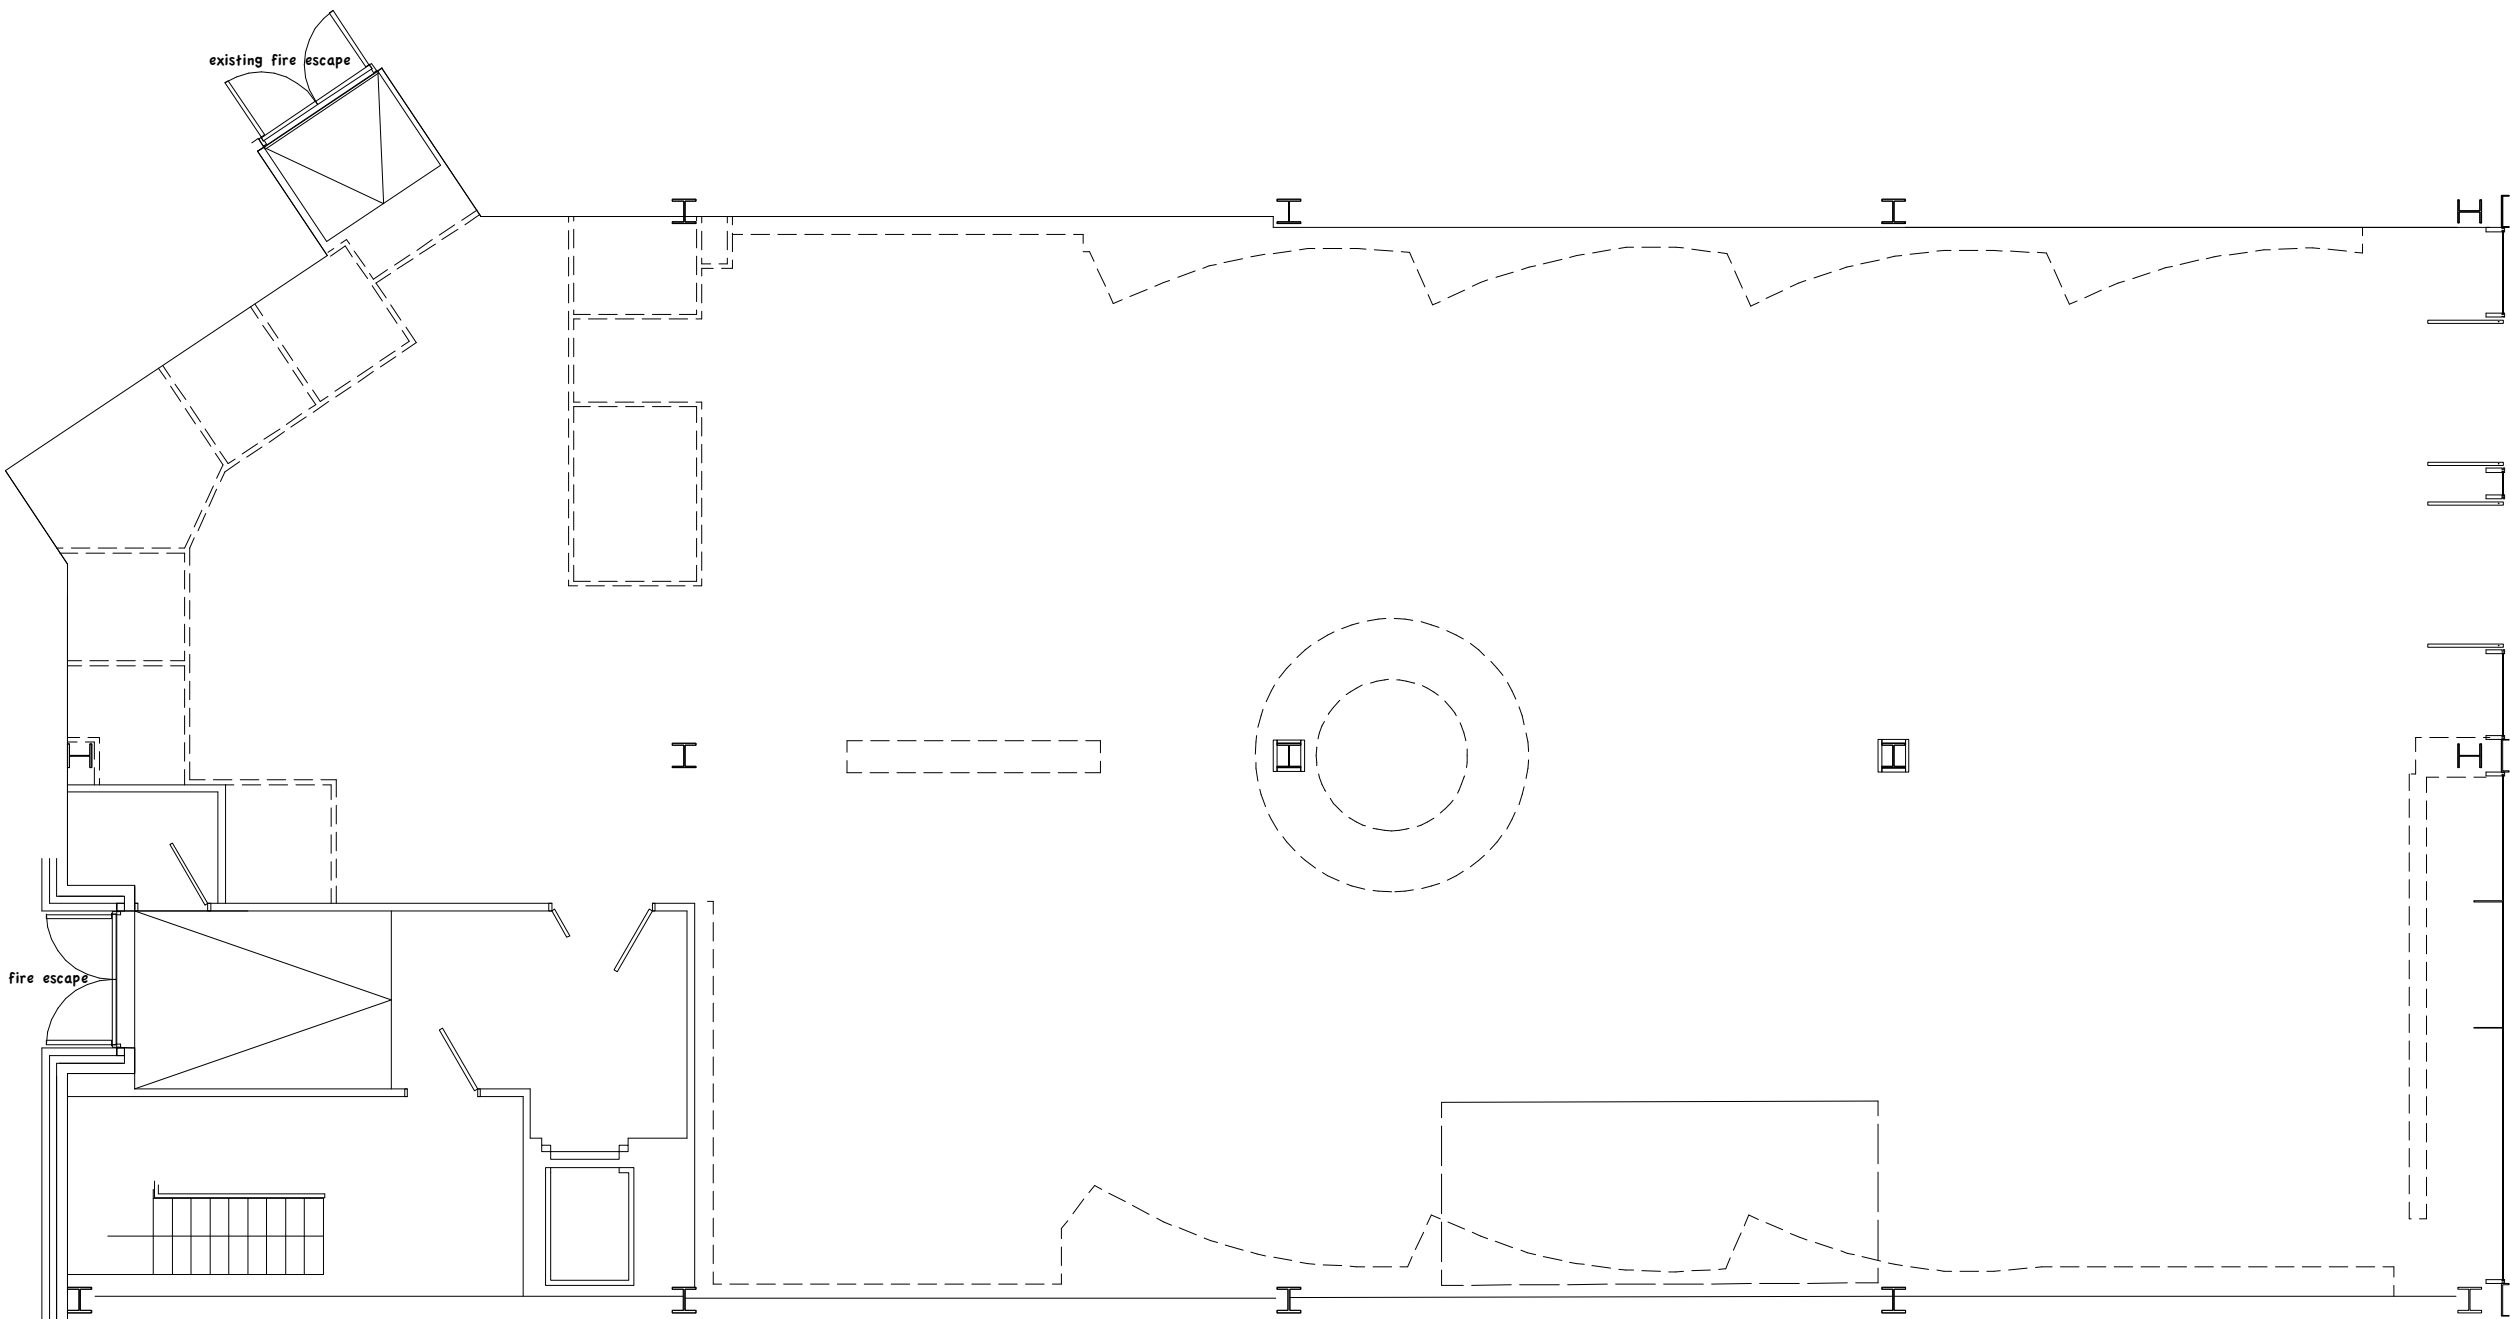

Ground Floor Plan

South Street

 

project Unit F18, The Rock, Bury			
drawing Existing Floor Plans			
dwg no. 444.01	scale 1:100@A2		
date Jan 25	drawn by Noel		
preliminary	approval	planning	
tender	X construction	as built	
 P L A PETER LITTLEWOOD ASSOCIATES LTD 1 Brock Drive, Cheadle Hulme, Cheadle, Cheshire, SK8 6LP T 0161 485 4964 E peter@peterlittlewood.com			

under the B1A7 conditions of engagement the copyright in all drawings specifications and documents prepared by the designer and in the work executed from them shall remain the property of the designer unless otherwise agreed. Do not scale from the drawing. Work to figured dimensions. Check all dimensions on site. In event of any discrepancy, refer to the designer.