



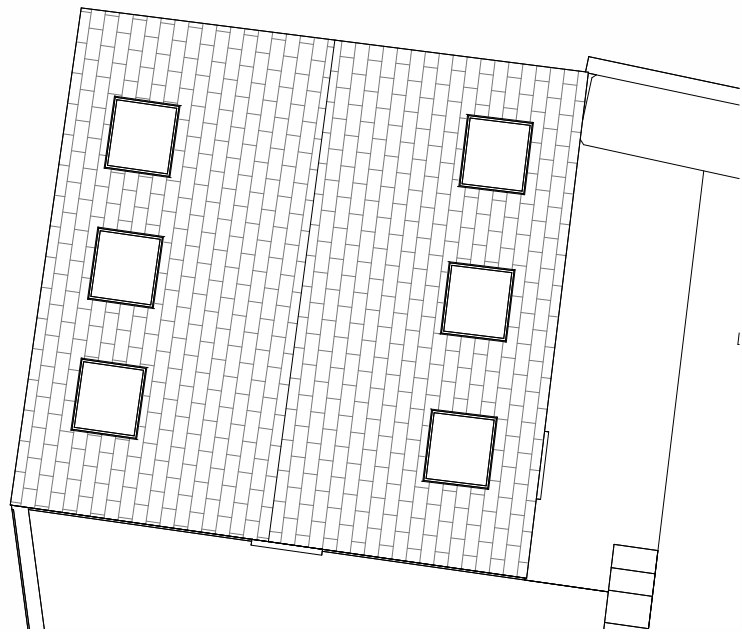

2 Outbuilding - Proposed Roof Plan
1 : 100

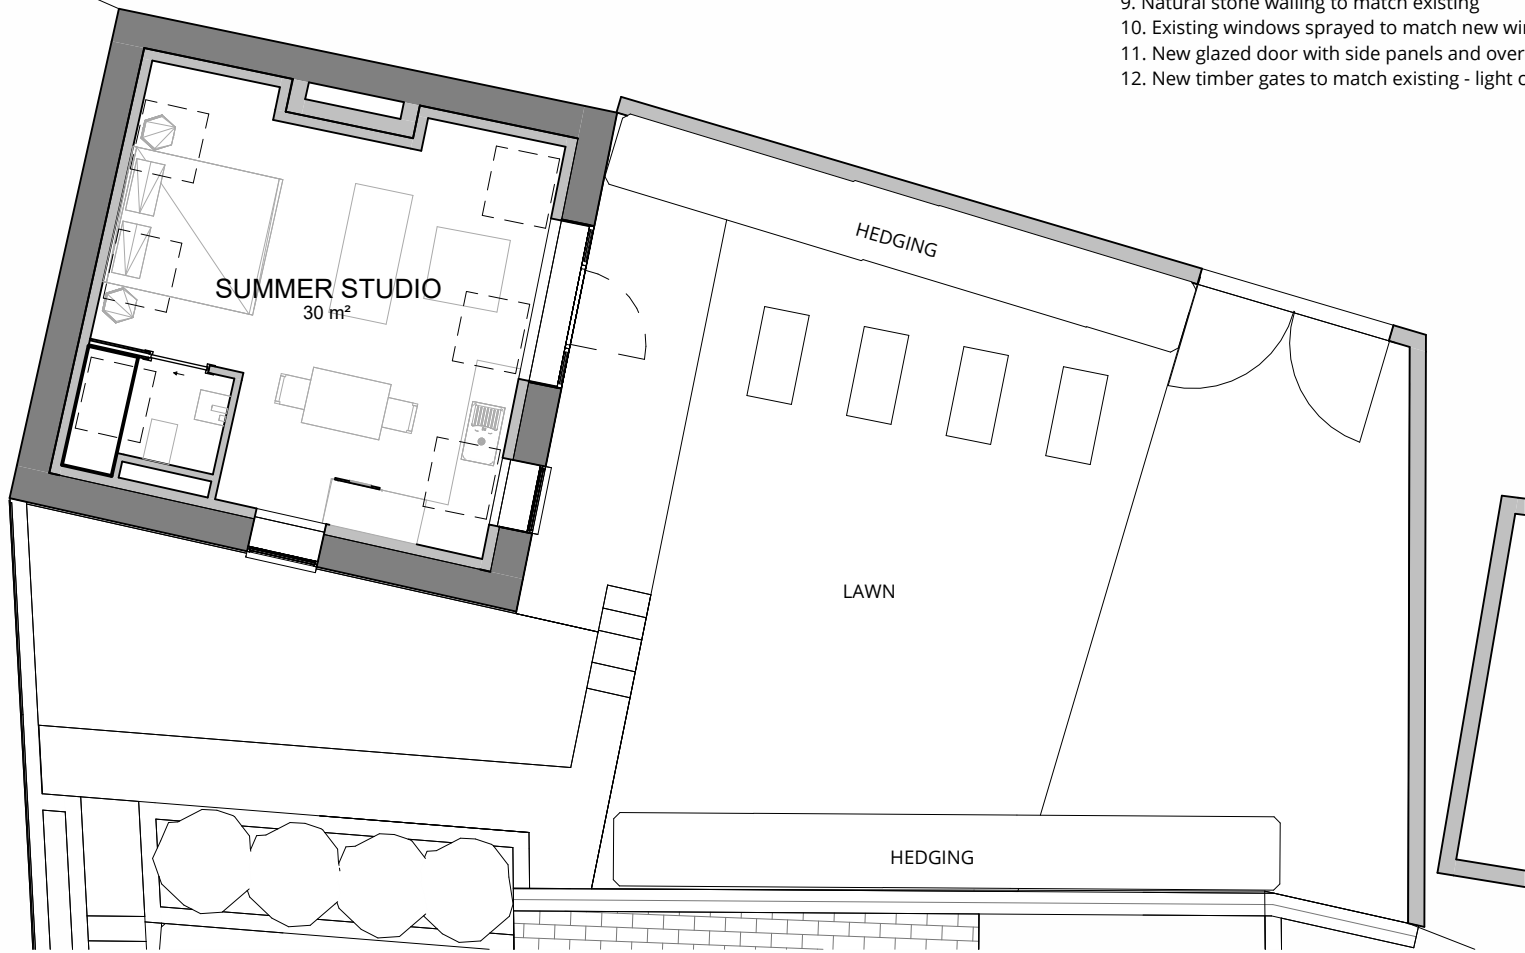


1 Outbuilding - Proposed Ground Floor Plan
1 : 100

Outbuilding Mezzanine
4905

Outbuilding - Level 00
3005

3 Proposed Roadside Elevation
1 : 100

1. New timber sash windows within existing opening - light colour
2. New timber door with glazed panels within existing opening - light colour
3. New roof & rainwater goods to match existing
4. New full height glazed rear aluminium door - light colour
5. New fixed windows - light colour
6. New bi-folding aluminium windows - light colour
7. New slate roof
8. Flush rooflights
9. Natural stone walling to match existing
10. Existing windows sprayed to match new windows - light colour
11. New glazed door with side panels and overpanel - light colour
12. New timber gates to match existing - light colour

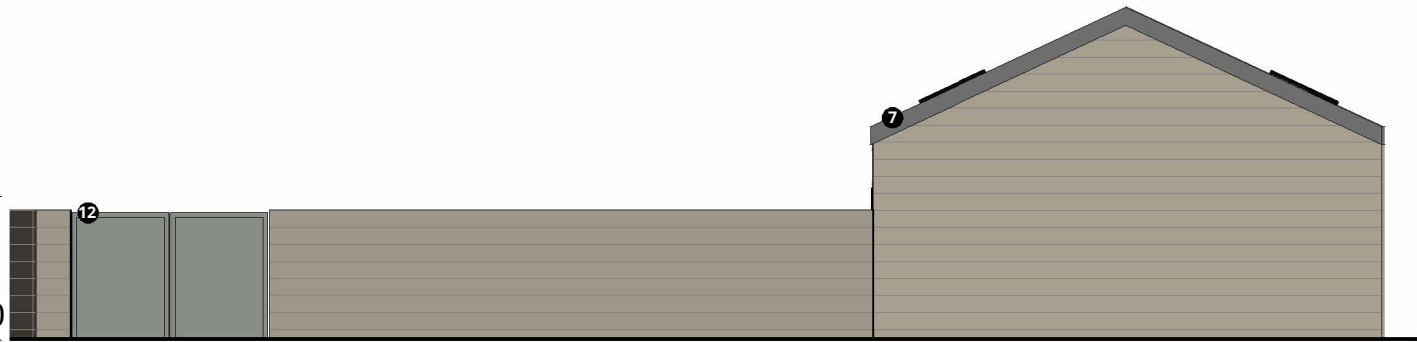

Outbuilding Mezzanine
4905

Outbuilding - Level 00
3005

4 Proposed Front Elevation
1 : 100



Outbuilding Mezzanine
4905

Outbuilding - Level 00
3005


5 Proposed Front Side Elevation
1 : 100



Outbuilding Mezzanine
4905

Outbuilding - Level 00
3005

6 Proposed Rear Elevation
1 : 100

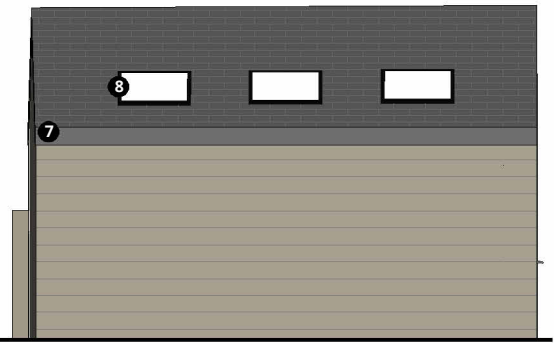

0m 1m 2m 3m 4m 5m
SCALE 1:100

RALA SHALL HAVE NO RESPONSIBILITY FOR ANY USE MADE OF THIS DOCUMENT OTHER THAN FOR THAT WHICH IT WAS PREPARED AND ISSUED. ALL DIMENSIONS SHOULD BE CHECKED ON SITE. DO NOT SCALE FROM THIS DRAWING

ANY DRAWING ERRORS OR DIVERGENCIES SHOULD BE BROUGHT TO THE ATTENTION OF RALA AT THE ADDRESS SHOWN BELOW.

DRAWINGS SHALL BE READ IN CONJUNCTION WITH THE FOLLOWING BEFORE WORK COMMENCES:

- THE CDM DESIGN ISSUES REGISTER
- THE RALA RISK SERIES OF DRAWINGS
- THE PROJECT CDM RISK REGISTER

NOTES

P00	First Issue	RB	RB	27/08/24
P01	Planning Issue	RB	RB	08/09/24

REVISION	DESCRIPTION	DRAWN	CHECKED	DATE
----------	-------------	-------	---------	------

REVISION	DESCRIPTION	DRAWN	CHECKED	DATE
----------	-------------	-------	---------	------

CLIENT

11 Hackford Close,
Brandlesholme,
Bury,
Greater Manchester,
BL8 1XP
United Kingdom

T +44 [0]7564 361 972



PROJECT TITLE 14 Lumb Carr Road		SCALE @ A3 1 : 100	
RDP JOB NUMBER P0063	ISO 27001 CLASSIFICATION Planning	DATE FIRST ISSUED 19/08/24	
DRAWING TITLE Outbuilding - Proposed Plans & Elevations		REVISION P01	
DRAWING NO. LCR-RALA-ZZ-XX-DR-A-(PL)-0004			