



16/20053

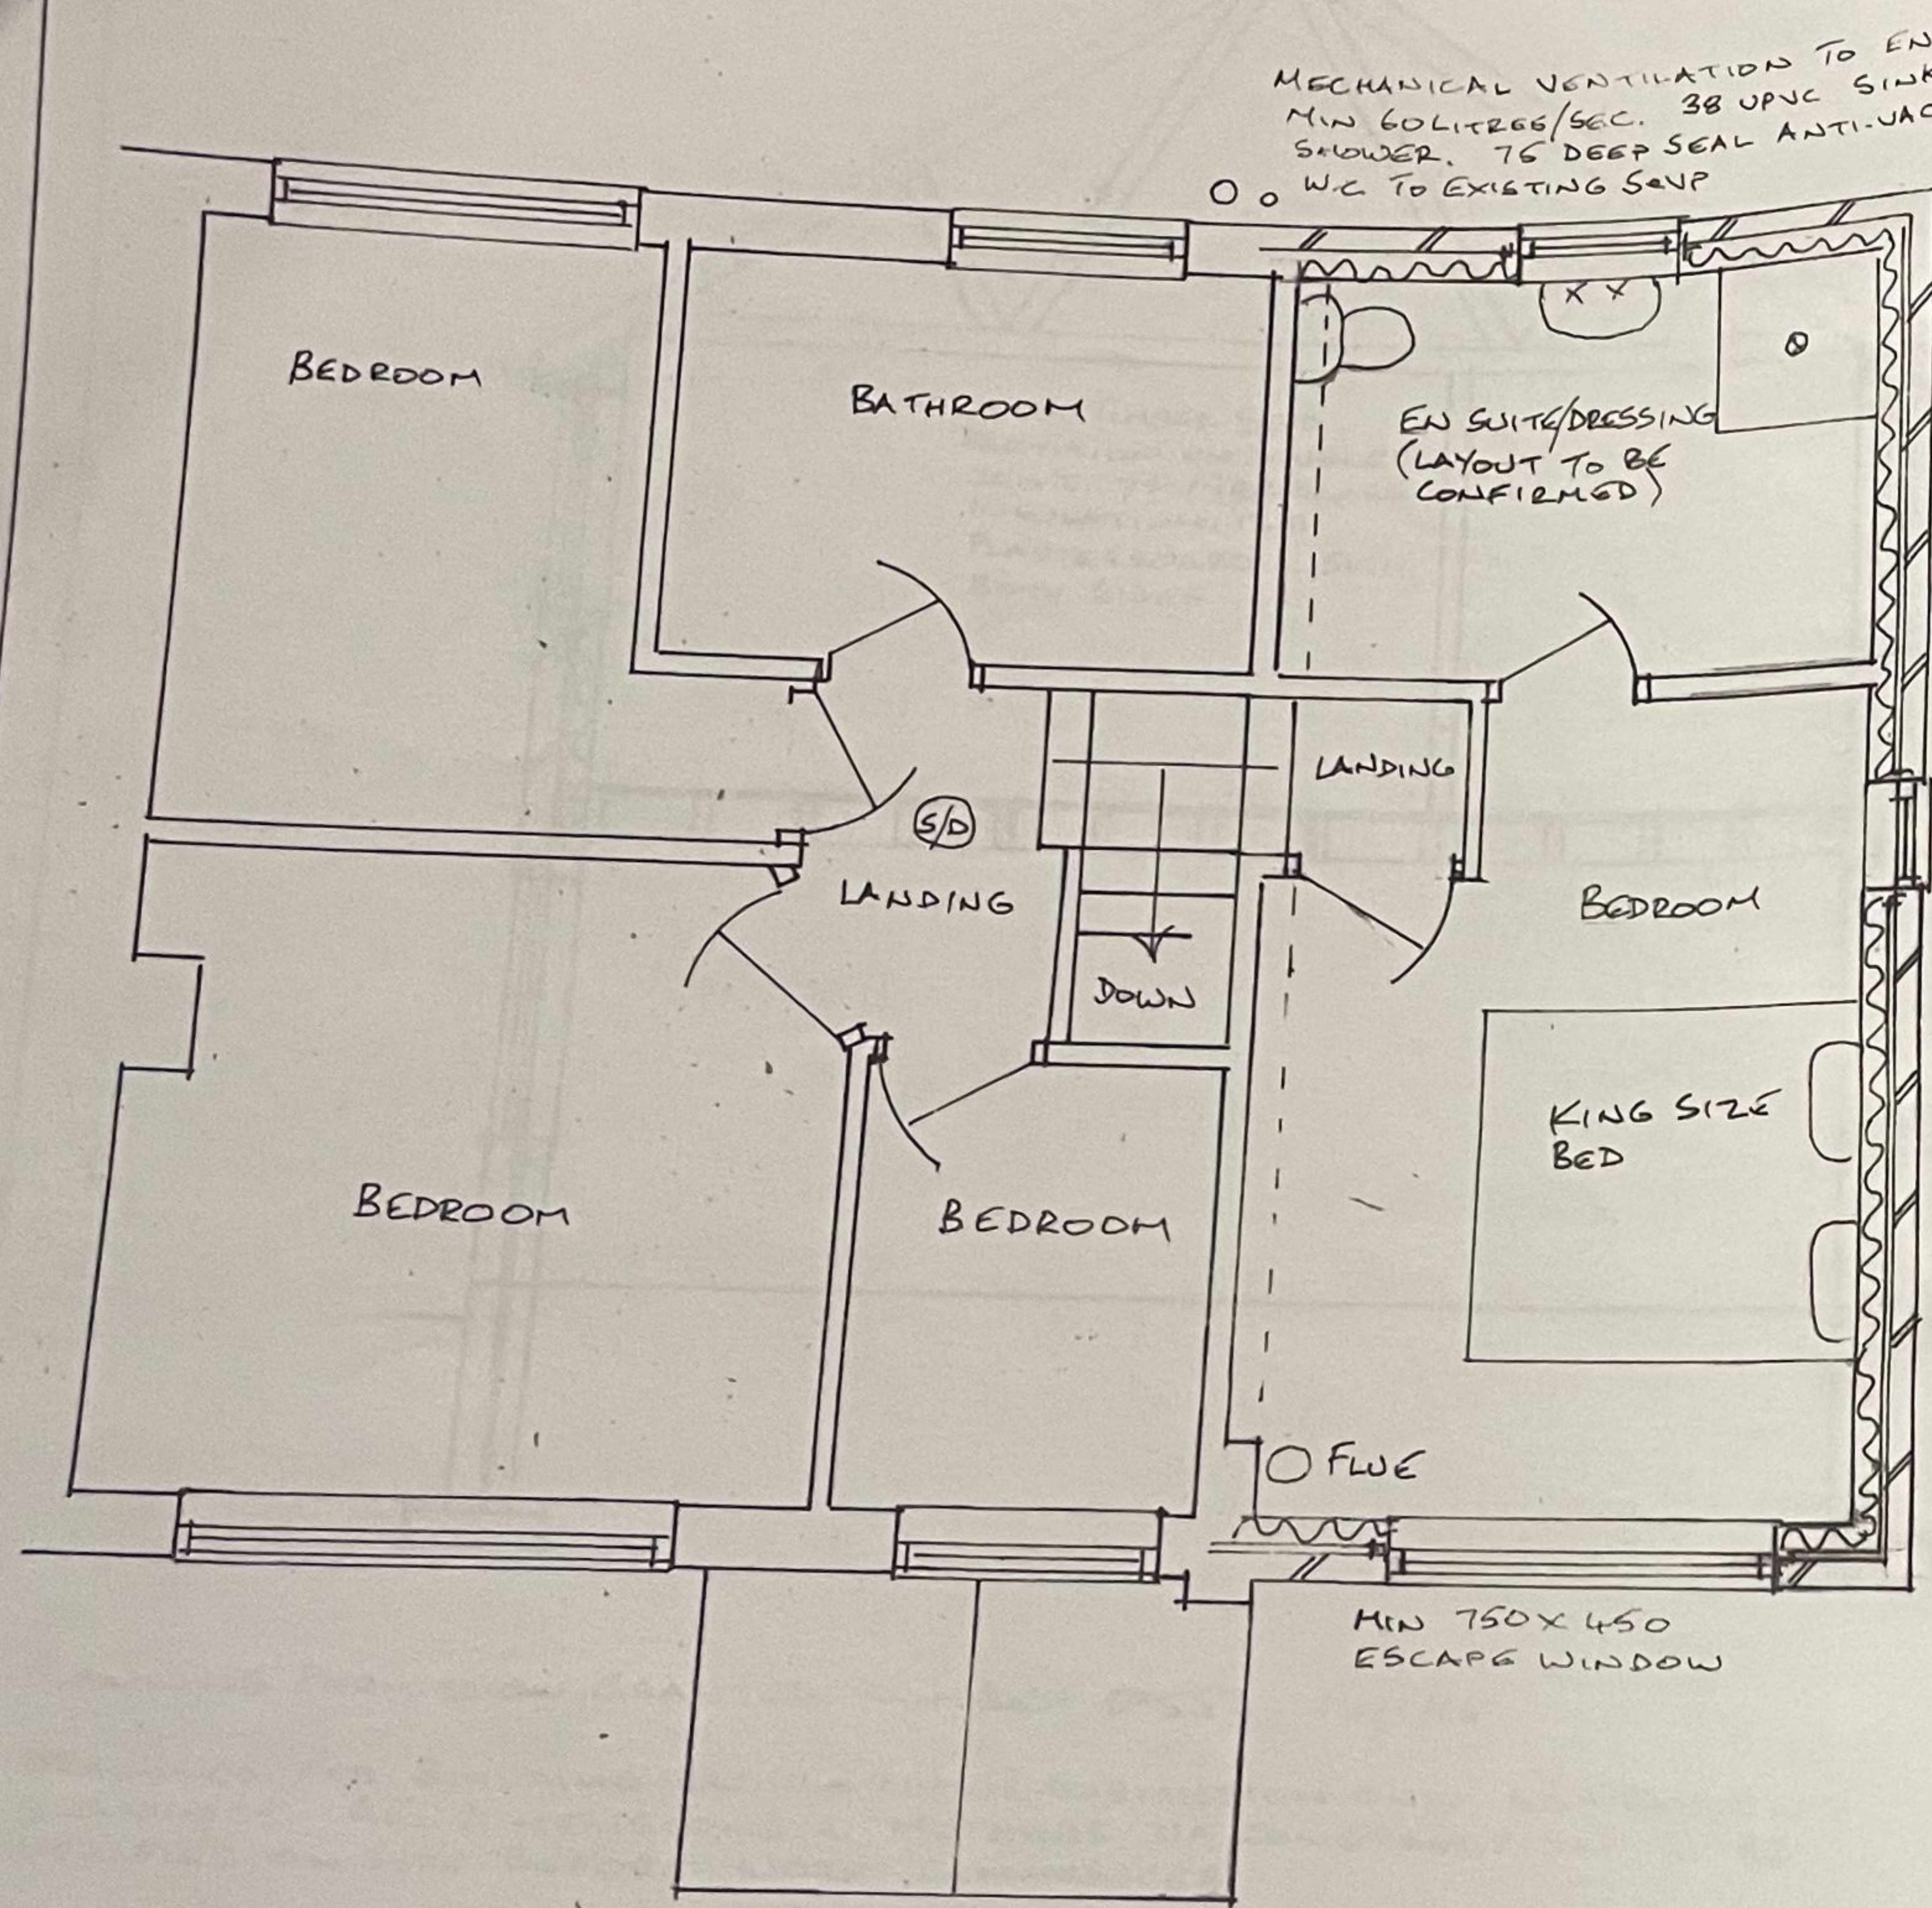

PROPOSED FIRST FLOOR PLAN

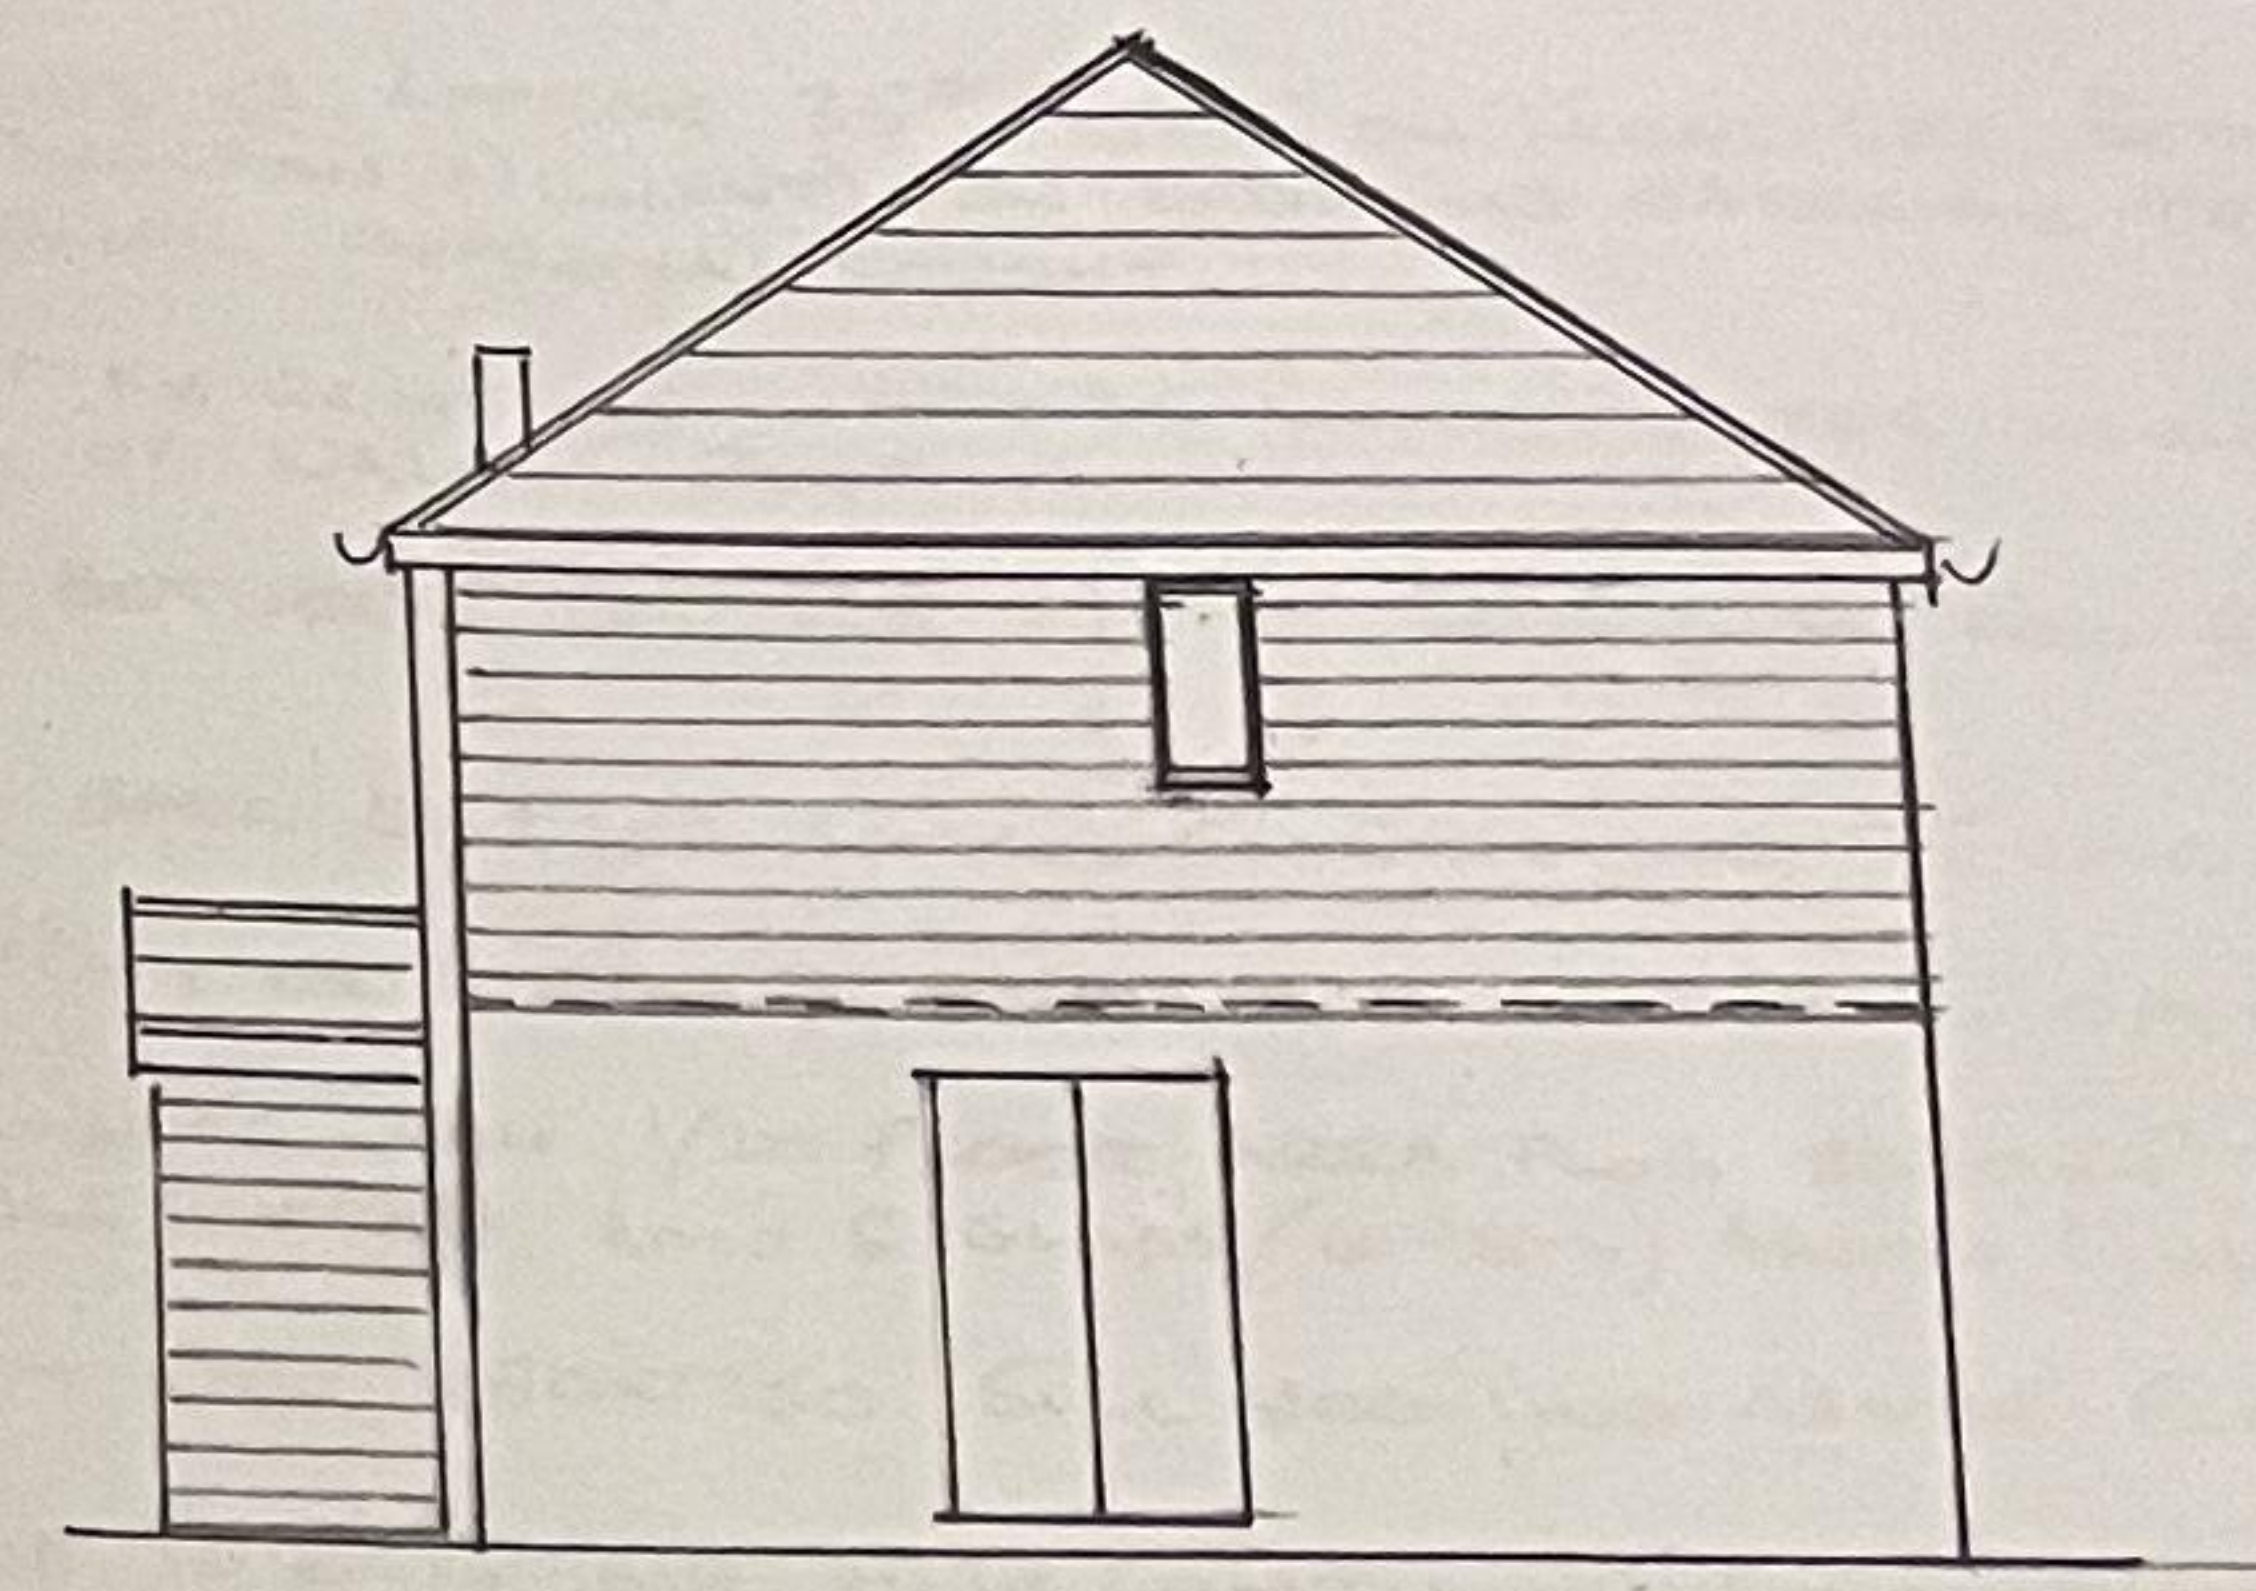

PROPOSED SIDE ELEVATION

NEW DOORWAY WITH PRE-CAST
CONCRETE LINTELS OVER 2 STEPS
MIN GOING 220, MAX RISE 200.

EXISTING OUTER LEAF OF BRICK?
WORK CAREFULLY REMOVED IF
PRACTICABLE.

EXISTING FIVE WITHIN INSULATED
SLEEVE. BOXED IN IF NECESSARY
WITH NO TIMBER IN CONTACT.
FLASHED INTO ROOF & TERMINATING
14 MIN ABOVE

BURY METRO AUTHORITY
This is a CONSENTED DEVELOPMENT under
Building Act 1984 and the Building Regulations
2001. It is a condition of the consent that
check the conditions on the consent and notice that
any work is carried out in accordance with the
consent.

M. D. D. 7
Executive Director, Environmental Services

4A PROPOSED FIRST FLOOR PLAN

16/01/16 REGS DETAIL ADDED
26/11/15

15/190/04A

SCALE 1:50 & 1:100 @ A3

FIRST FLOOR SIDE EXTENSION, FRONT PORCH
67 GREENHILL ROAD, BURY BL8 2LL