


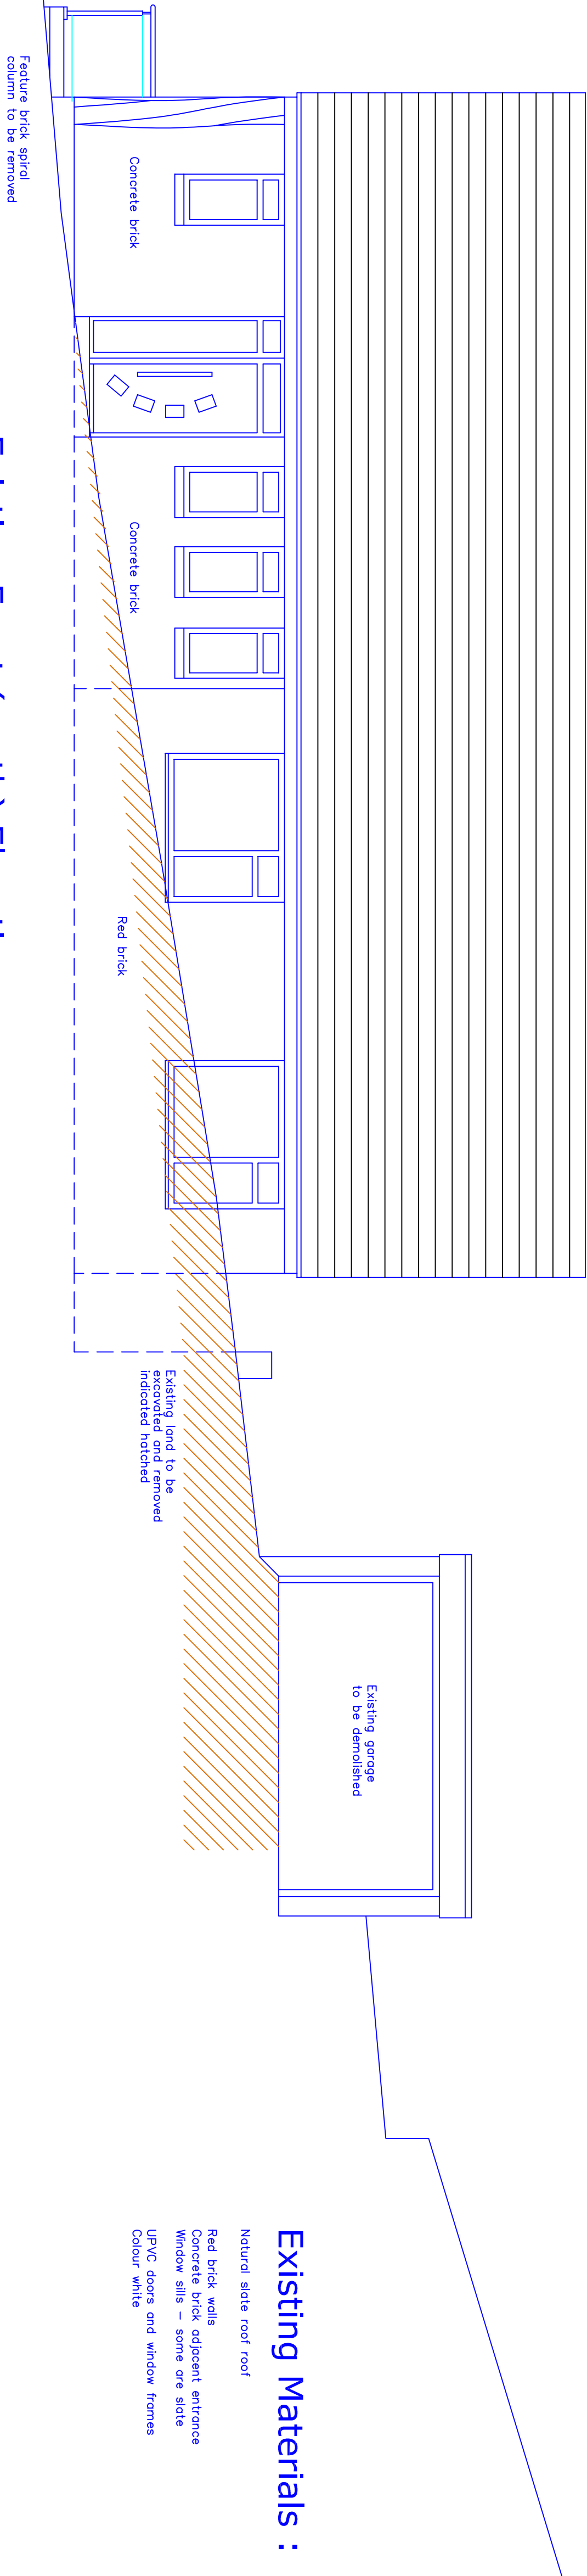


Existing Materials :

- Natural slate roof' roof
- Red brick walls
- Concrete brick adjacent entrance
- Window sills – some ore slate
- UPVC doors and window frames
- Colour: white

Existing Front (north) Elevation

205.000

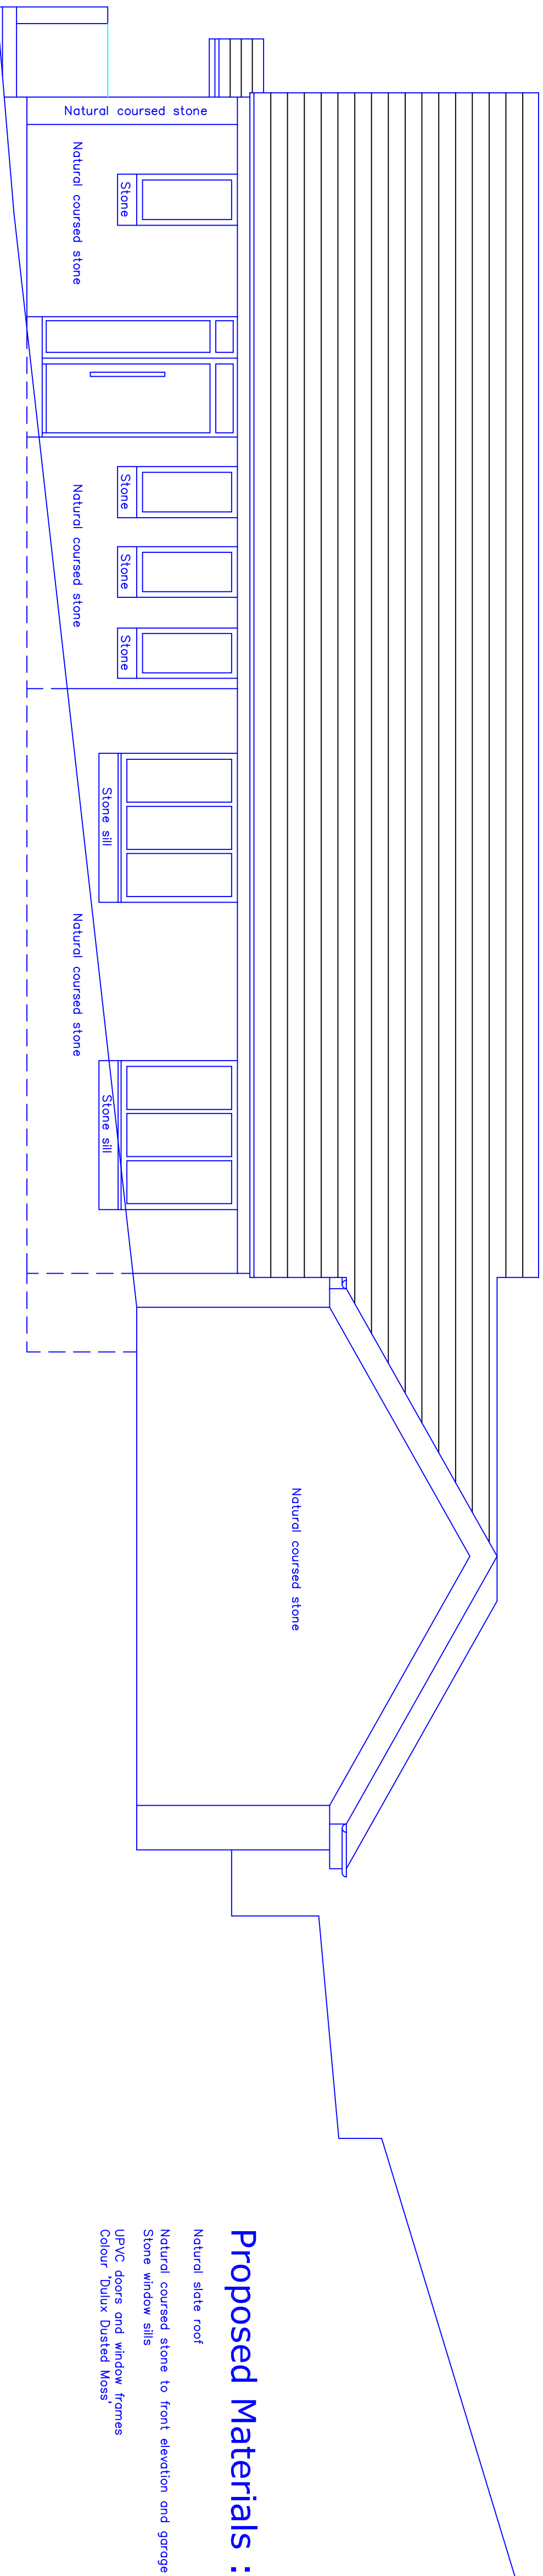

Proposed Materials :

- Natural slate roof
- Natural coursed stone to front elevation and garage
- Stone window sills
- UPVC doors and window frames
- Colour: Dulux Dusted Moss

Proposed Front (north) Elevation

205.000

A Garage moved 665mm away from road wall
Ridge height dropped 500mm

26.04.2022

This drawing and design concept is the property of PPV design. It should not be reproduced without written permission

2 Helmsford Road, Holcombe Village
Karnesbottom, Lancashire BL8 4PA

Gary Dearden (PPV homes) DpArch RBPA
gary@ppv-design.co.uk www.ppv-design.co.uk
T. 0706 622731 M. 0712 669482

Redlands
Rawsons Rake
Holcombe
BL0 9HH

scale 1:50 at A1
January 2022

RM1-04A Existing and Proposed
Front Elevation North

P P V d e s i g n L t d