

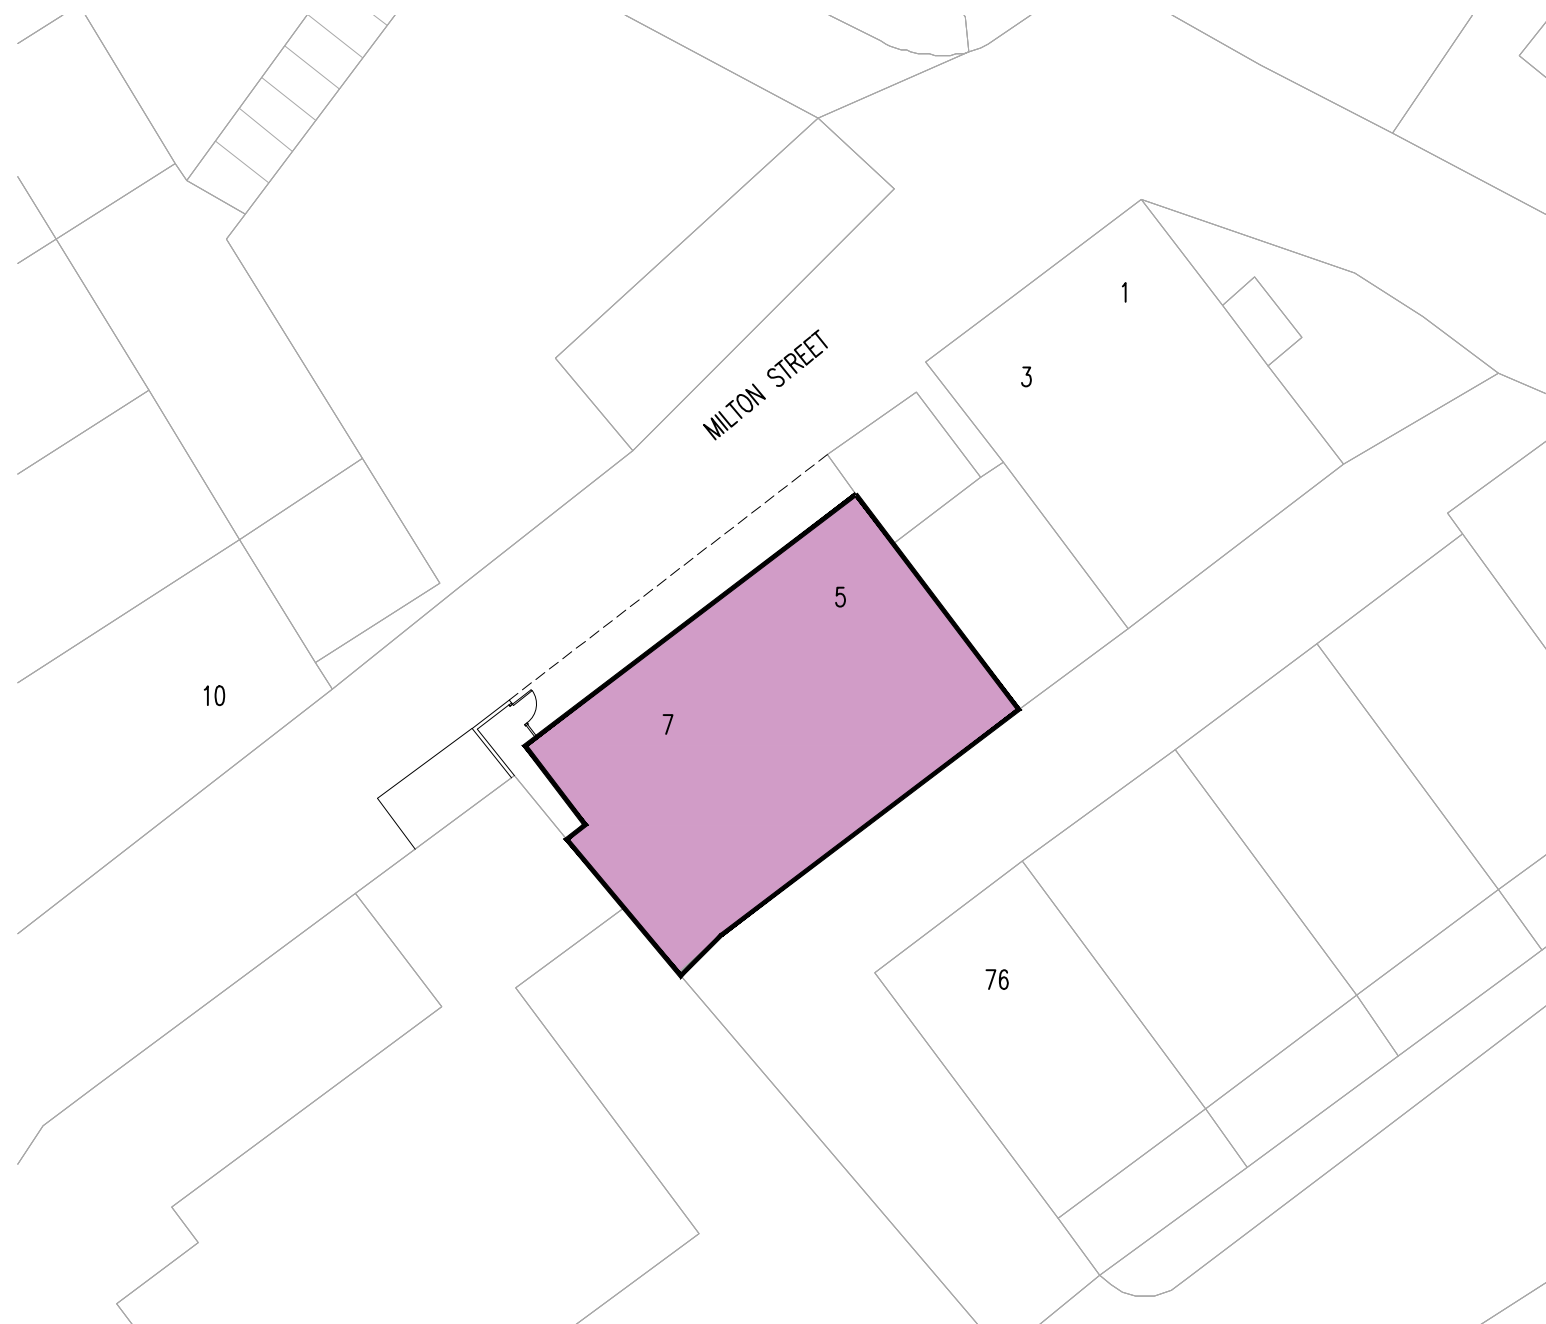
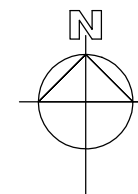


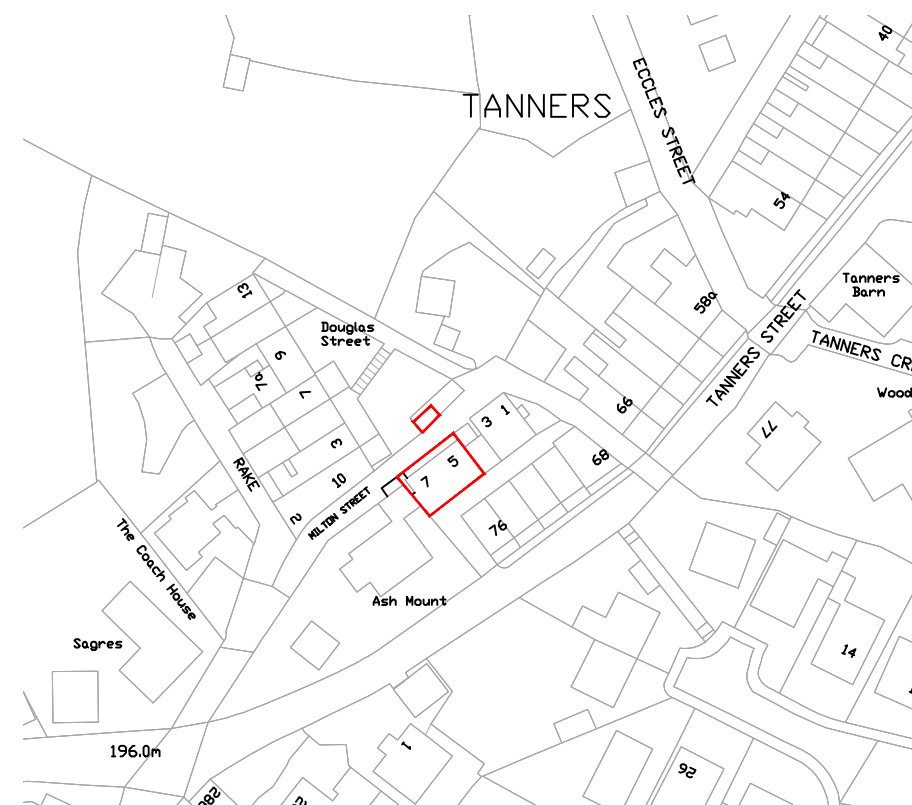

EXISTING BLOCK SITE PLAN
1:200 @ A3

 

SITE LOCATION PLAN (108sqm AREA)
1:1250 @ A3

Rev	Amendments	Date	Ints
			
Project			
5-7 MILTON STREET, BURY, BLO 9HA			
Drawing Title			
SITE LOCATION PLAN EXISTING BLOCK SITE PLAN			
Drawn MG		Checked -	
Date MAY 2025		Scale@A3 1 : 100	
Drawing No. 5-7MS/199/PL		Rev.	