



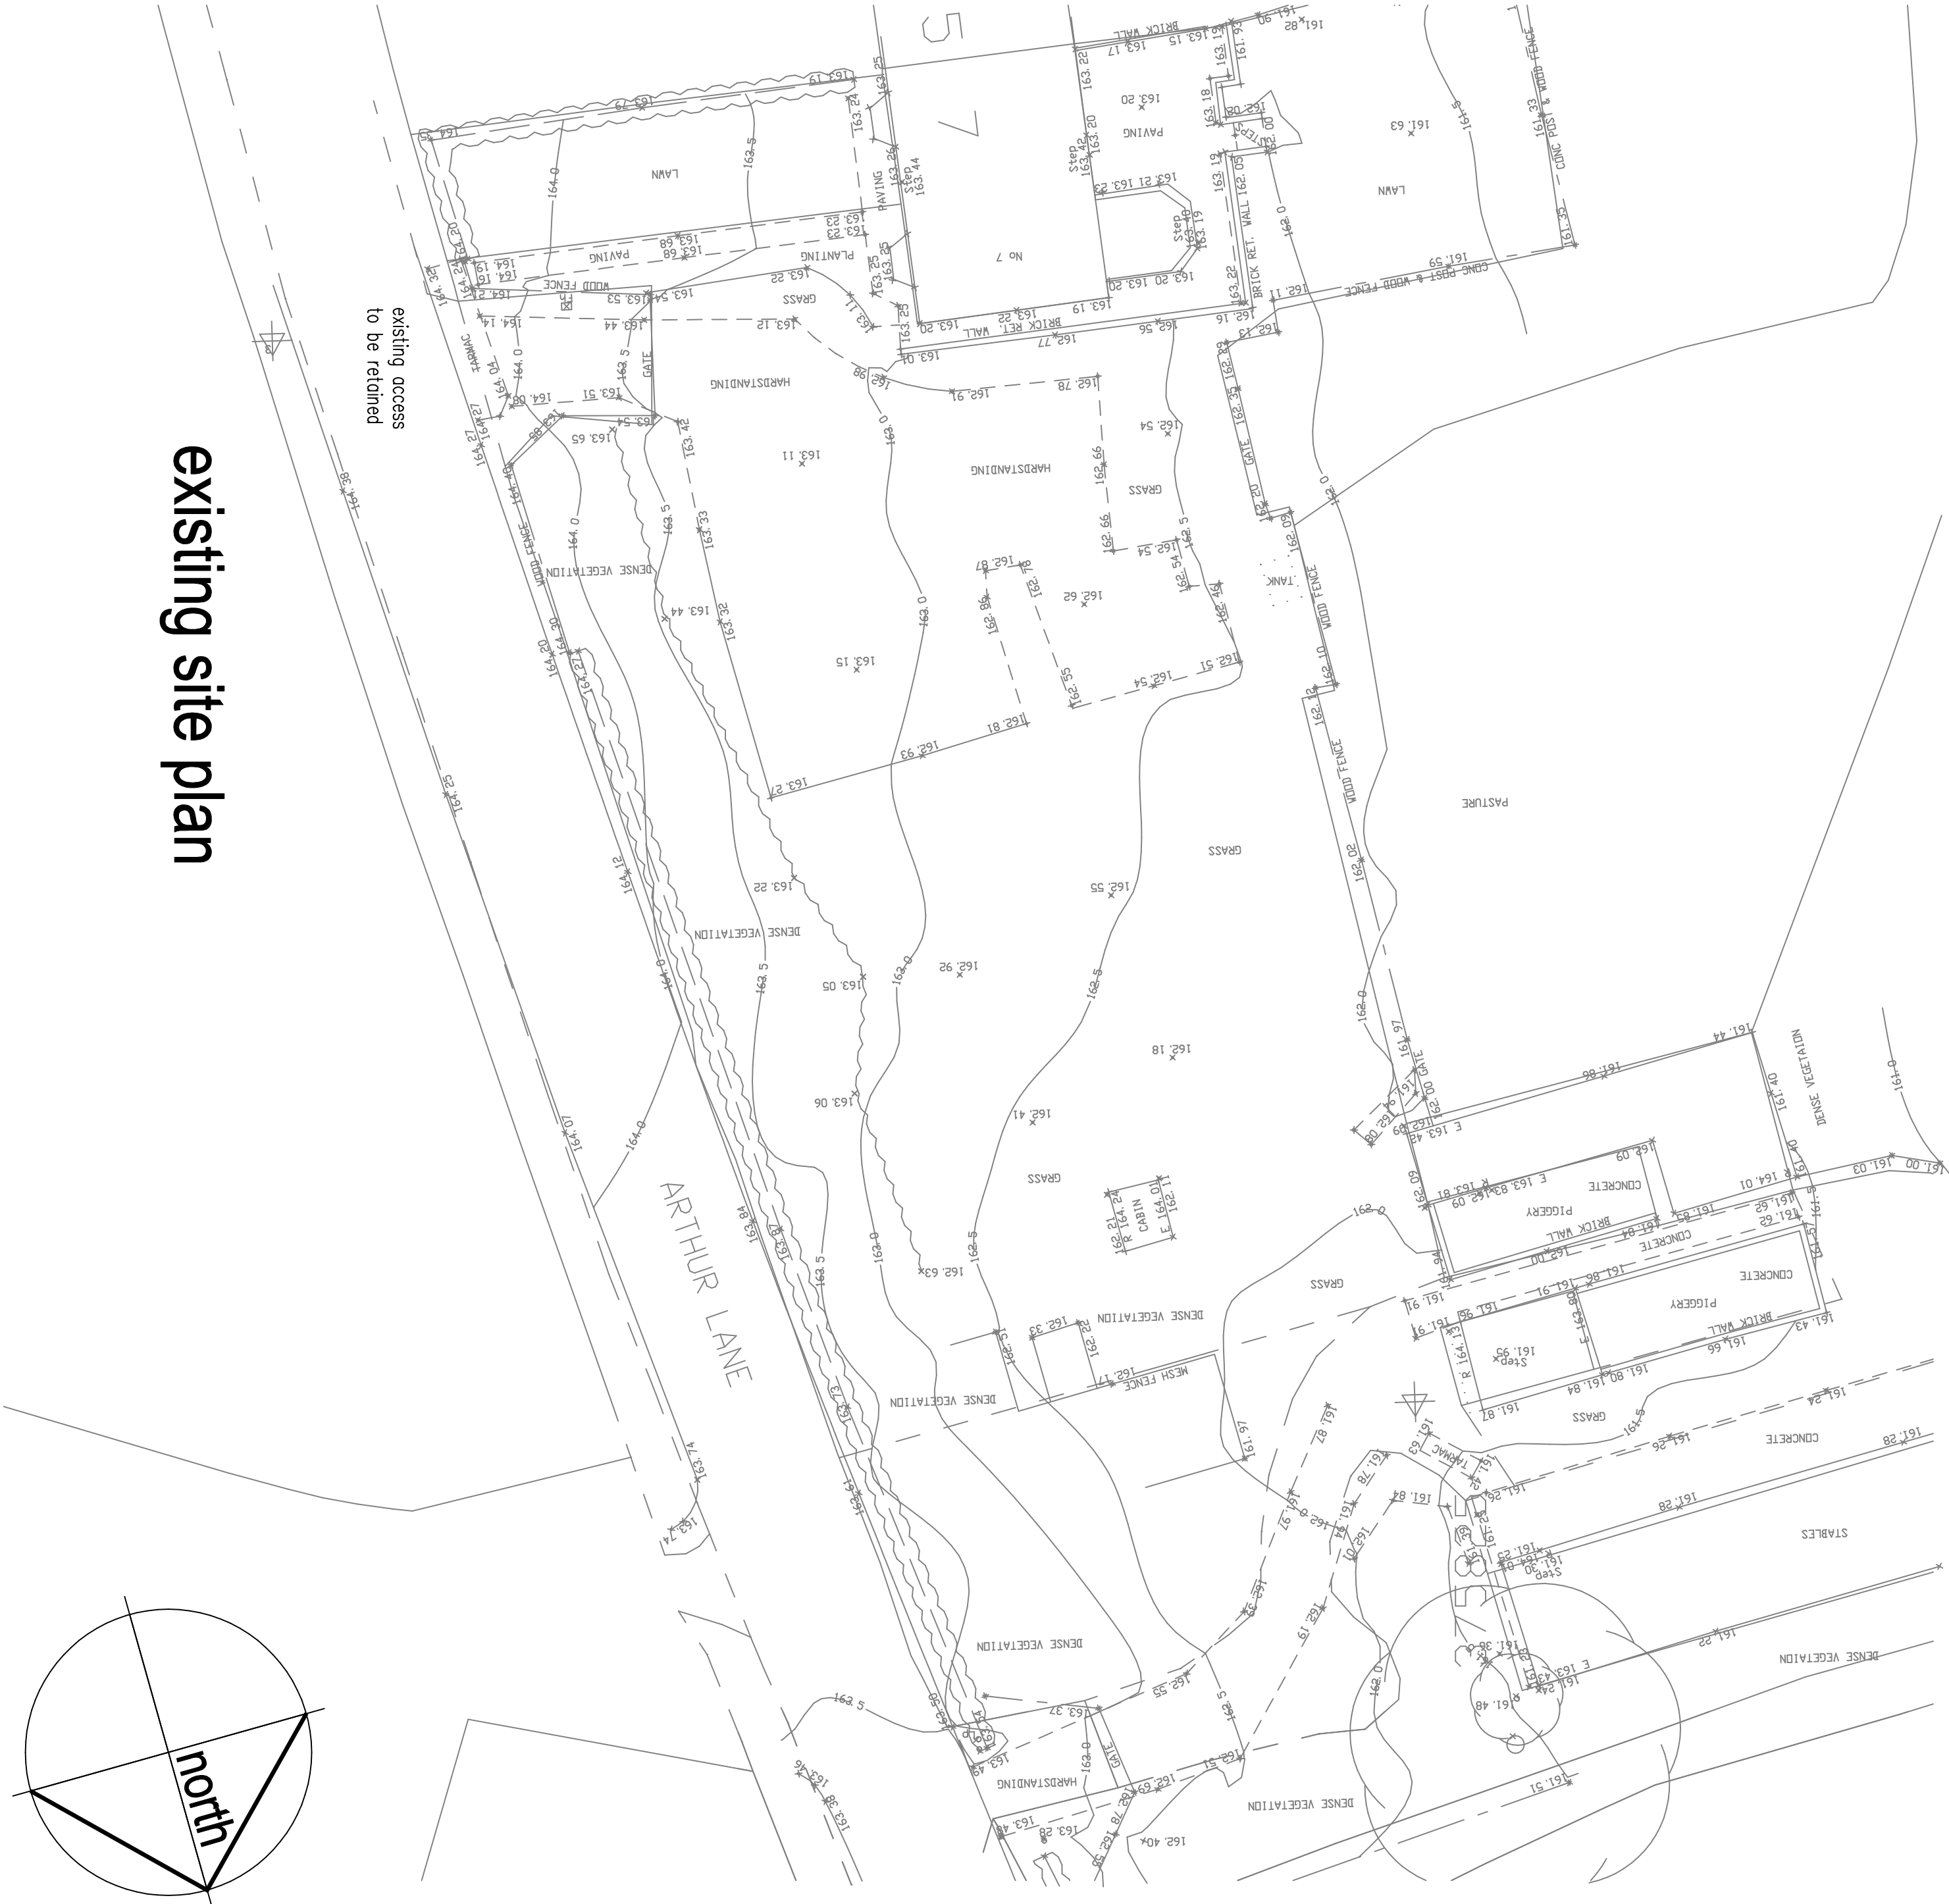


existing site plan

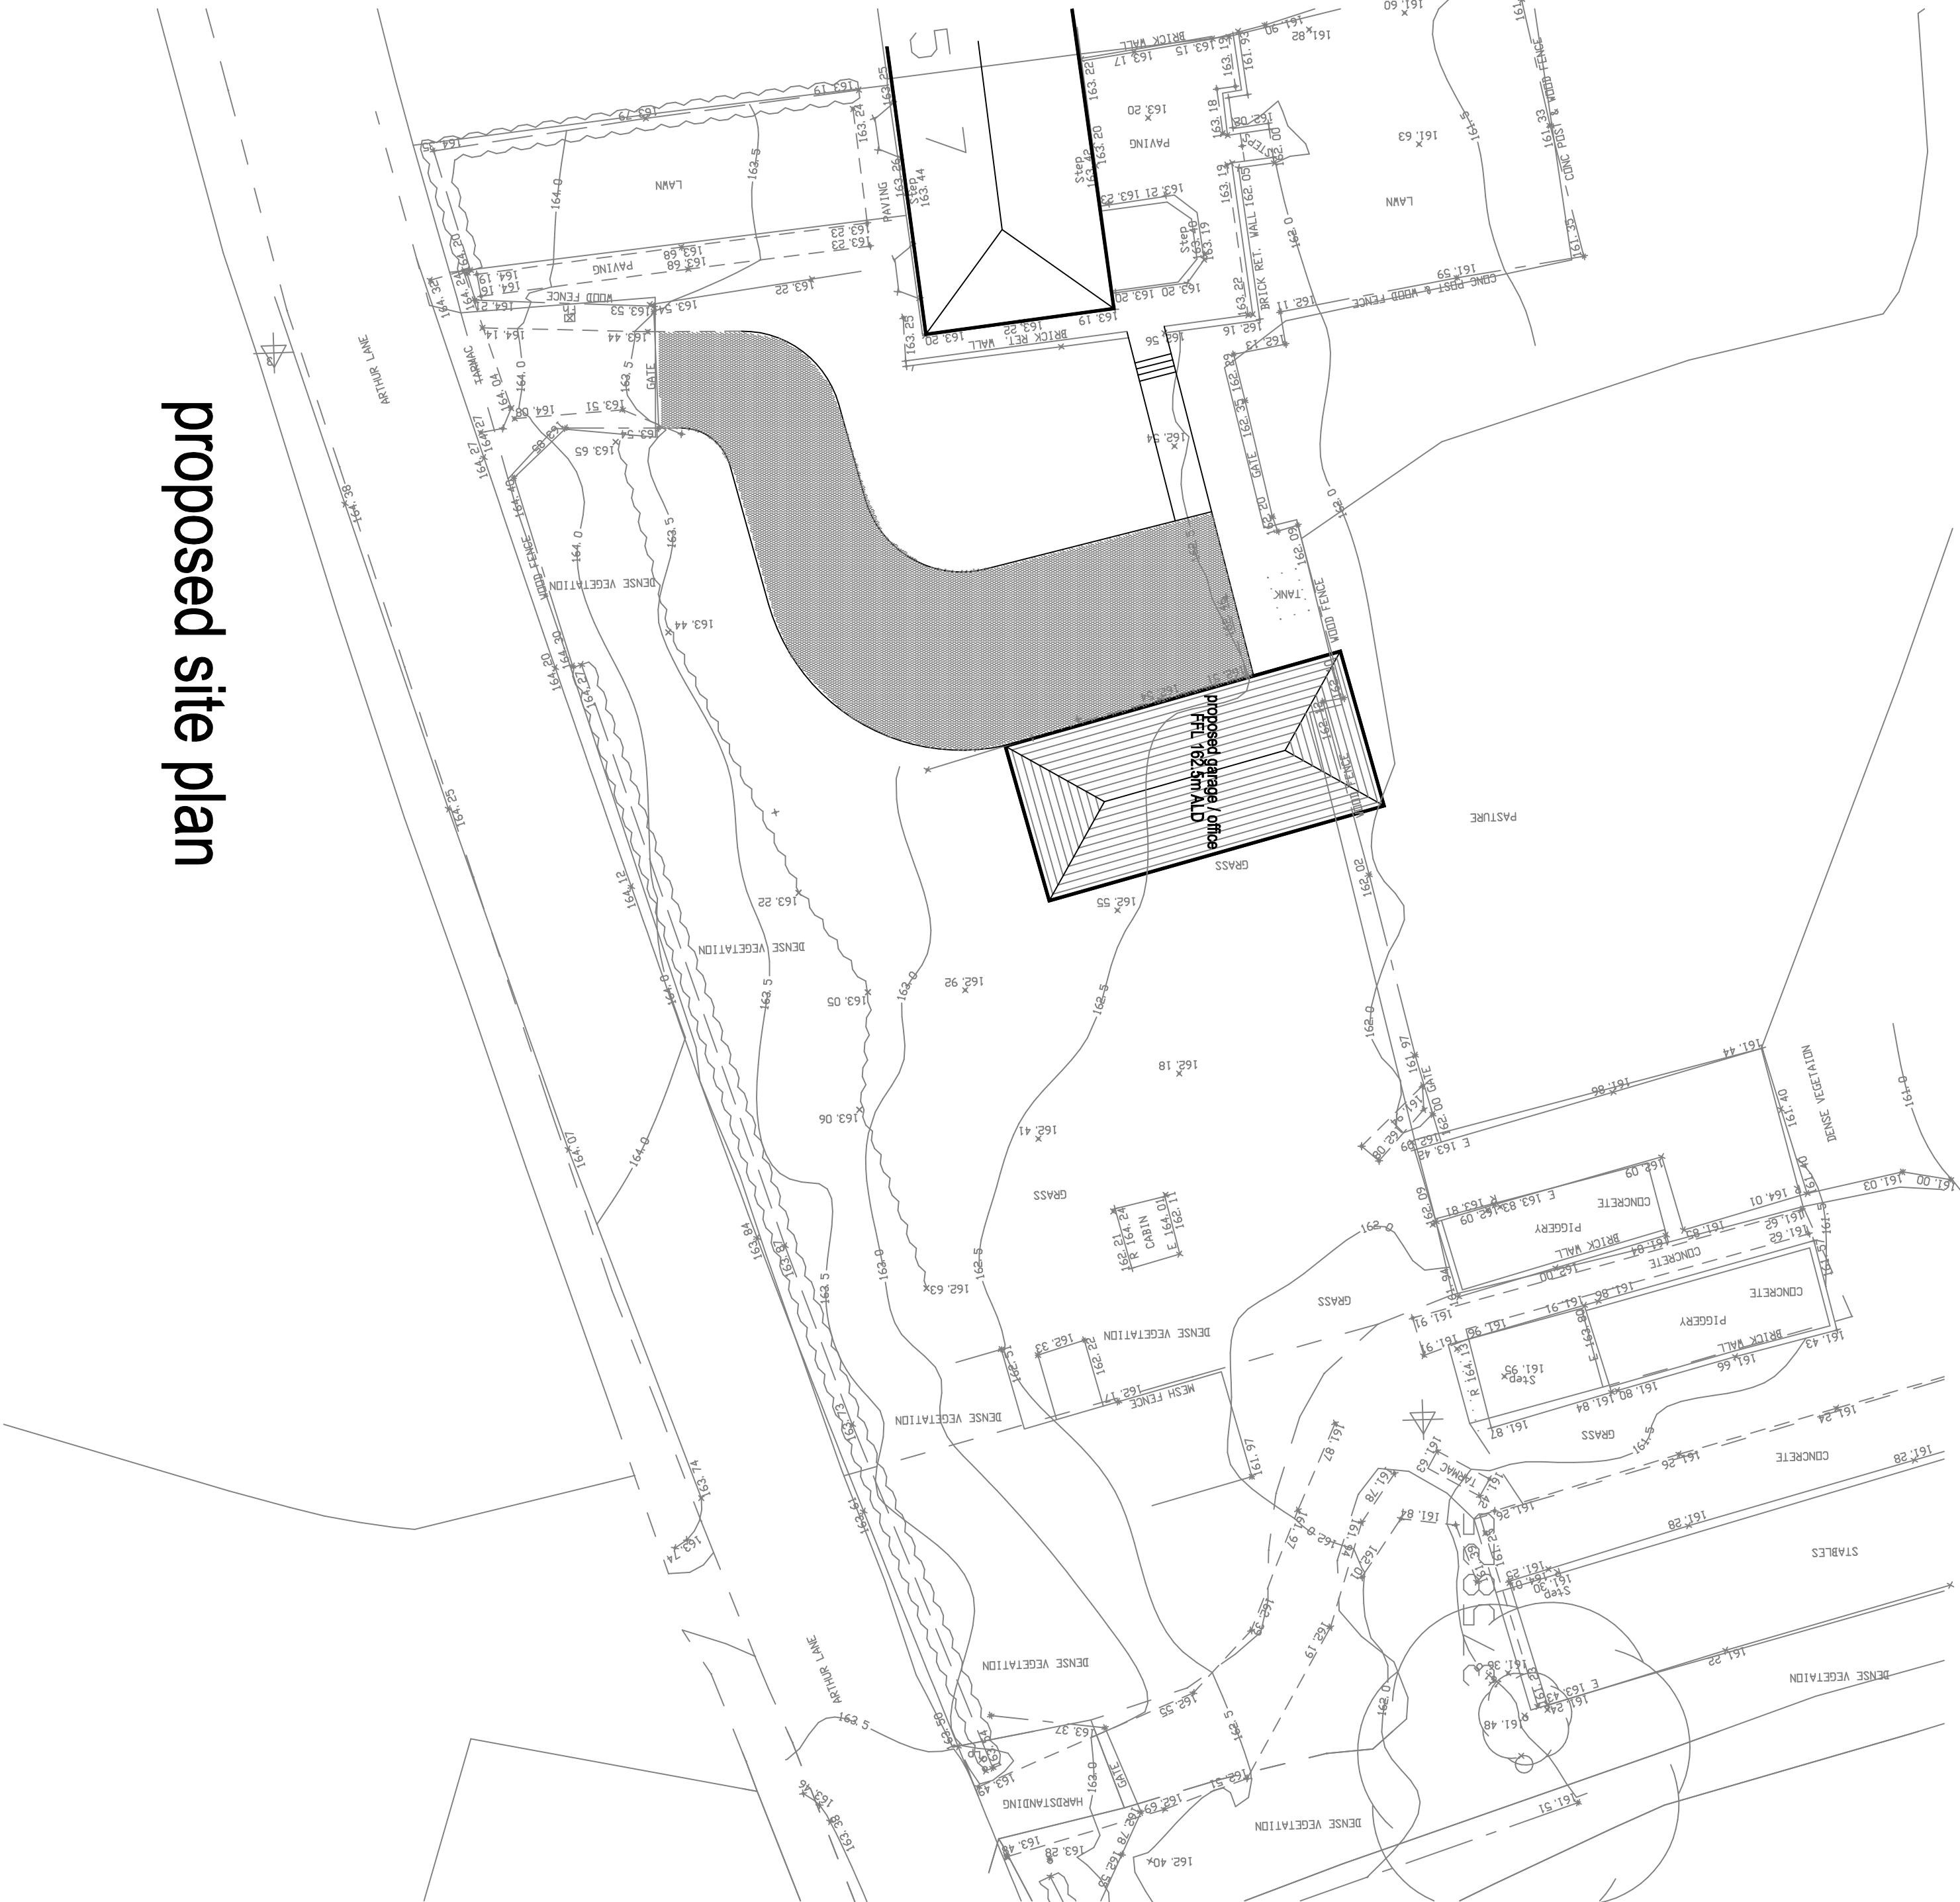

proposed site plan

proposed 3 car garage + home office at
7 Arthur Lane
Ainsworth
Bolton

scale 1:200 @ A1

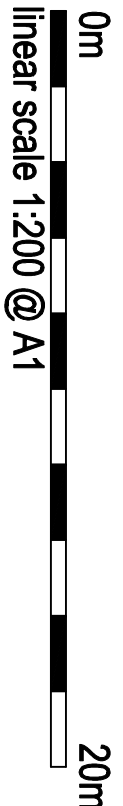

drawing number GS-30-11-23-A

Rae Cornell Associates Building Design and Planning Consultants
214 Burnley Road Bacup Lancashire
01706 873000