



side elevation

rear elevation

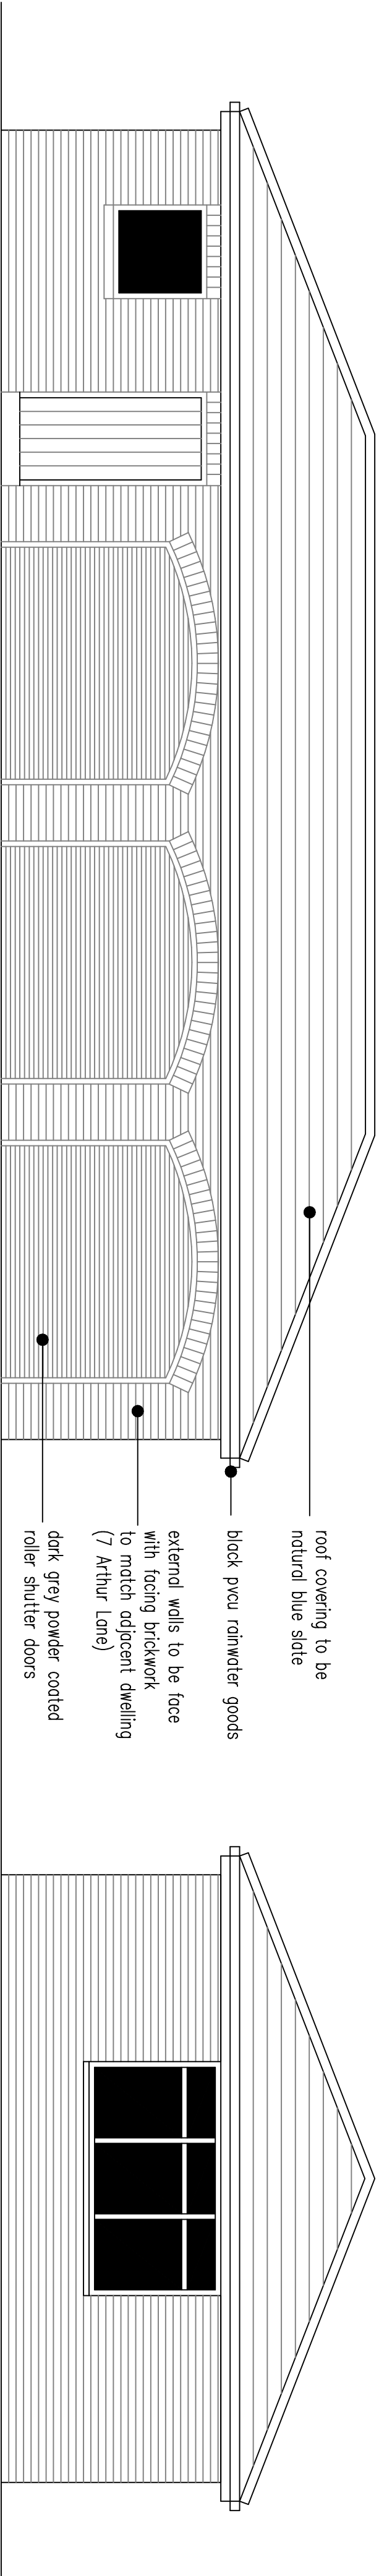

front elevation (facing west)

side elevation (facing north)

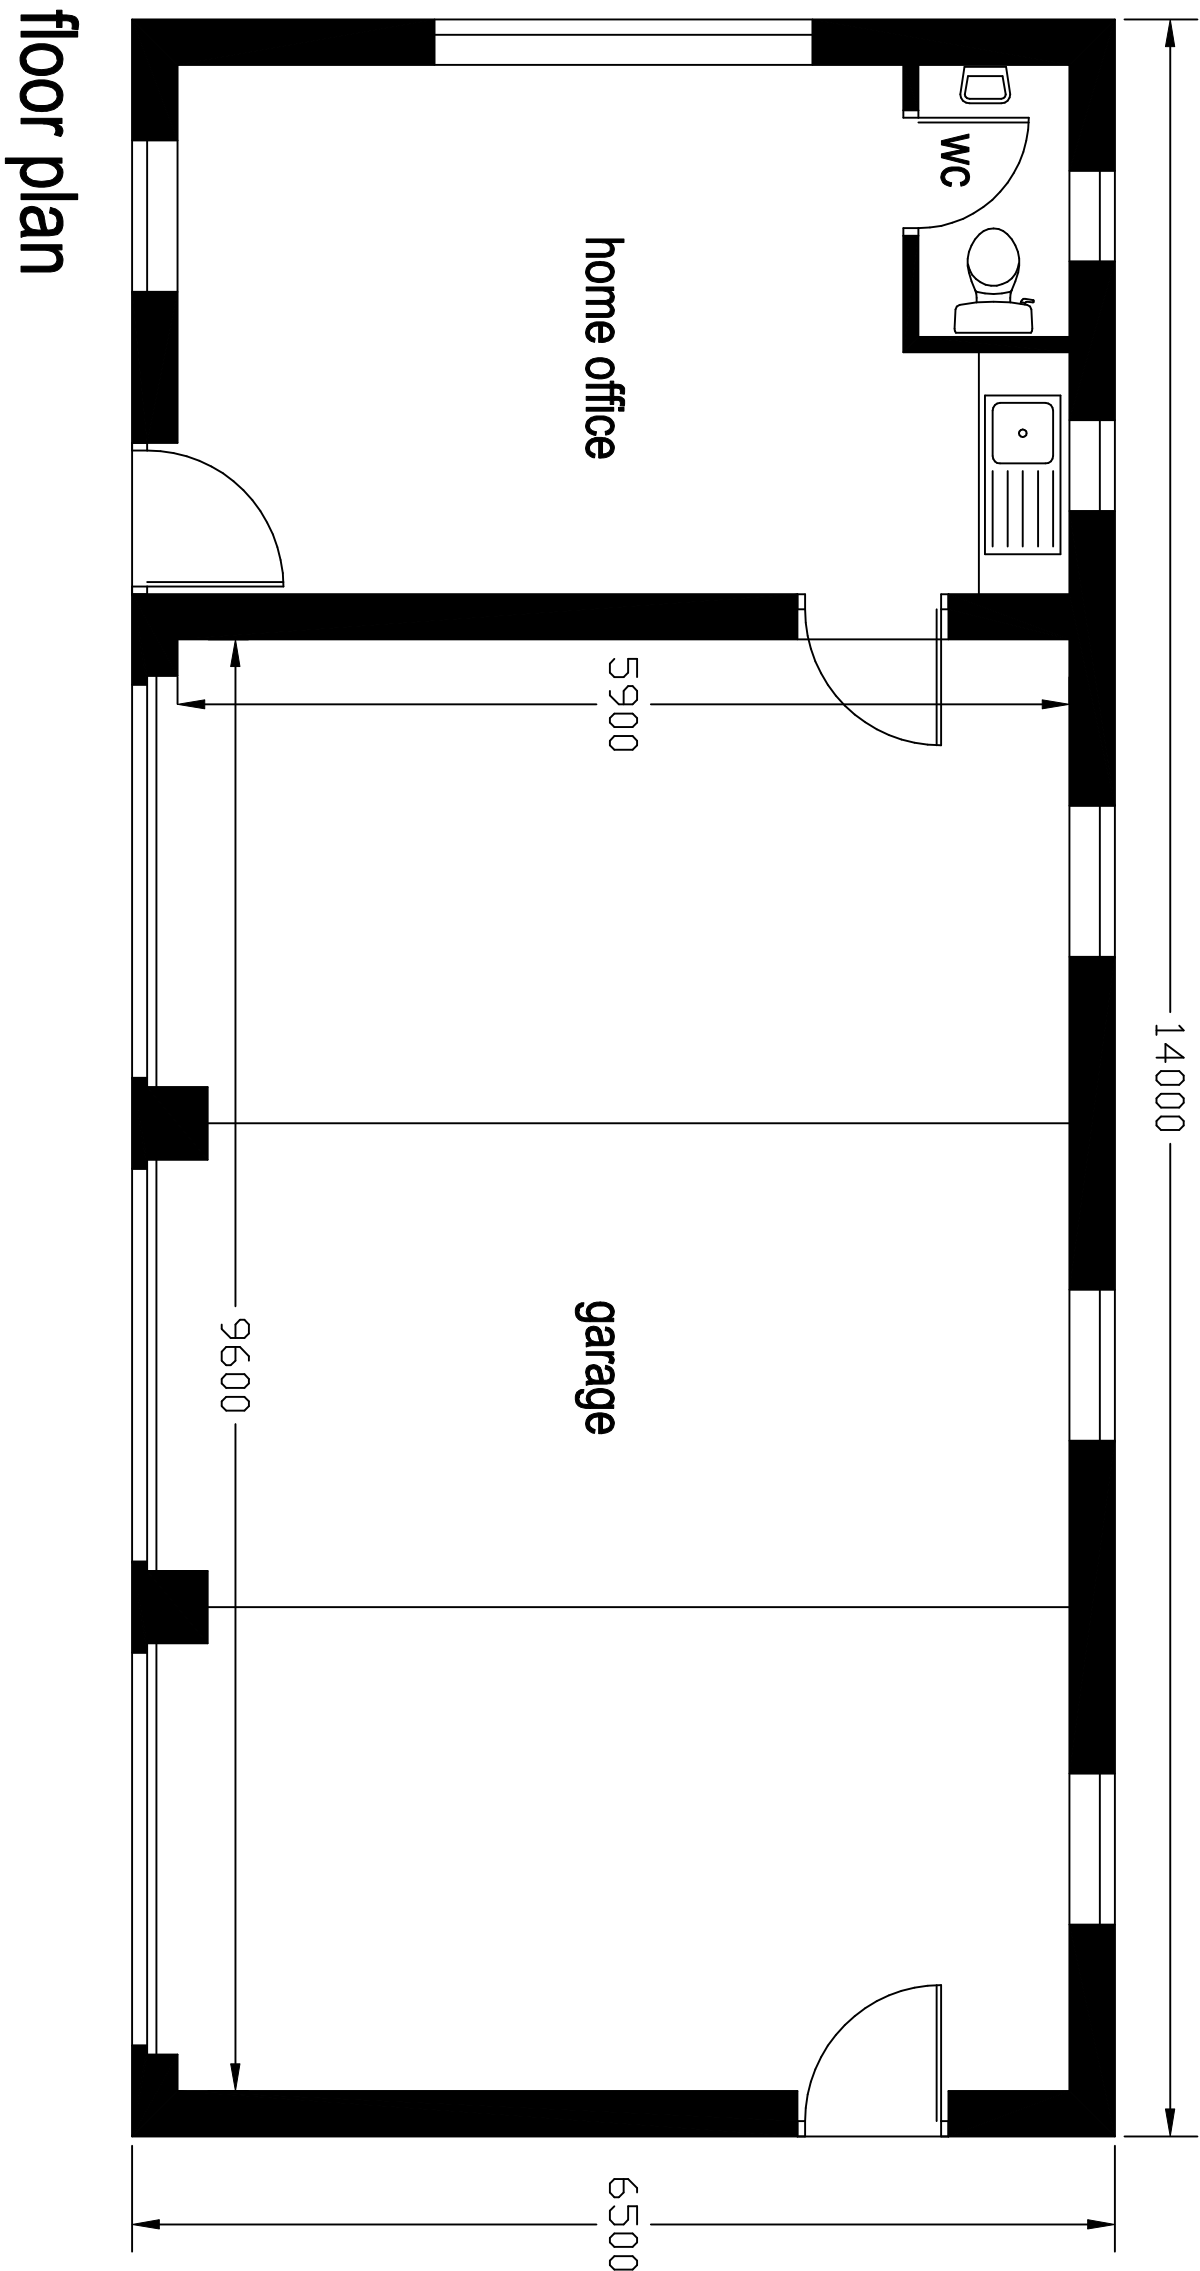


floor plan

building details

proposed 3 car garage + home office at
7 Arthur Lane
Ainsworth
Bolton

scale 1:50 @ A1

 

drawing number GS-30-11-23-B

Rae Connell Associates Building Design and Planning Consultants
214 Burnley Road Bacup Lancashire
01706 873000