



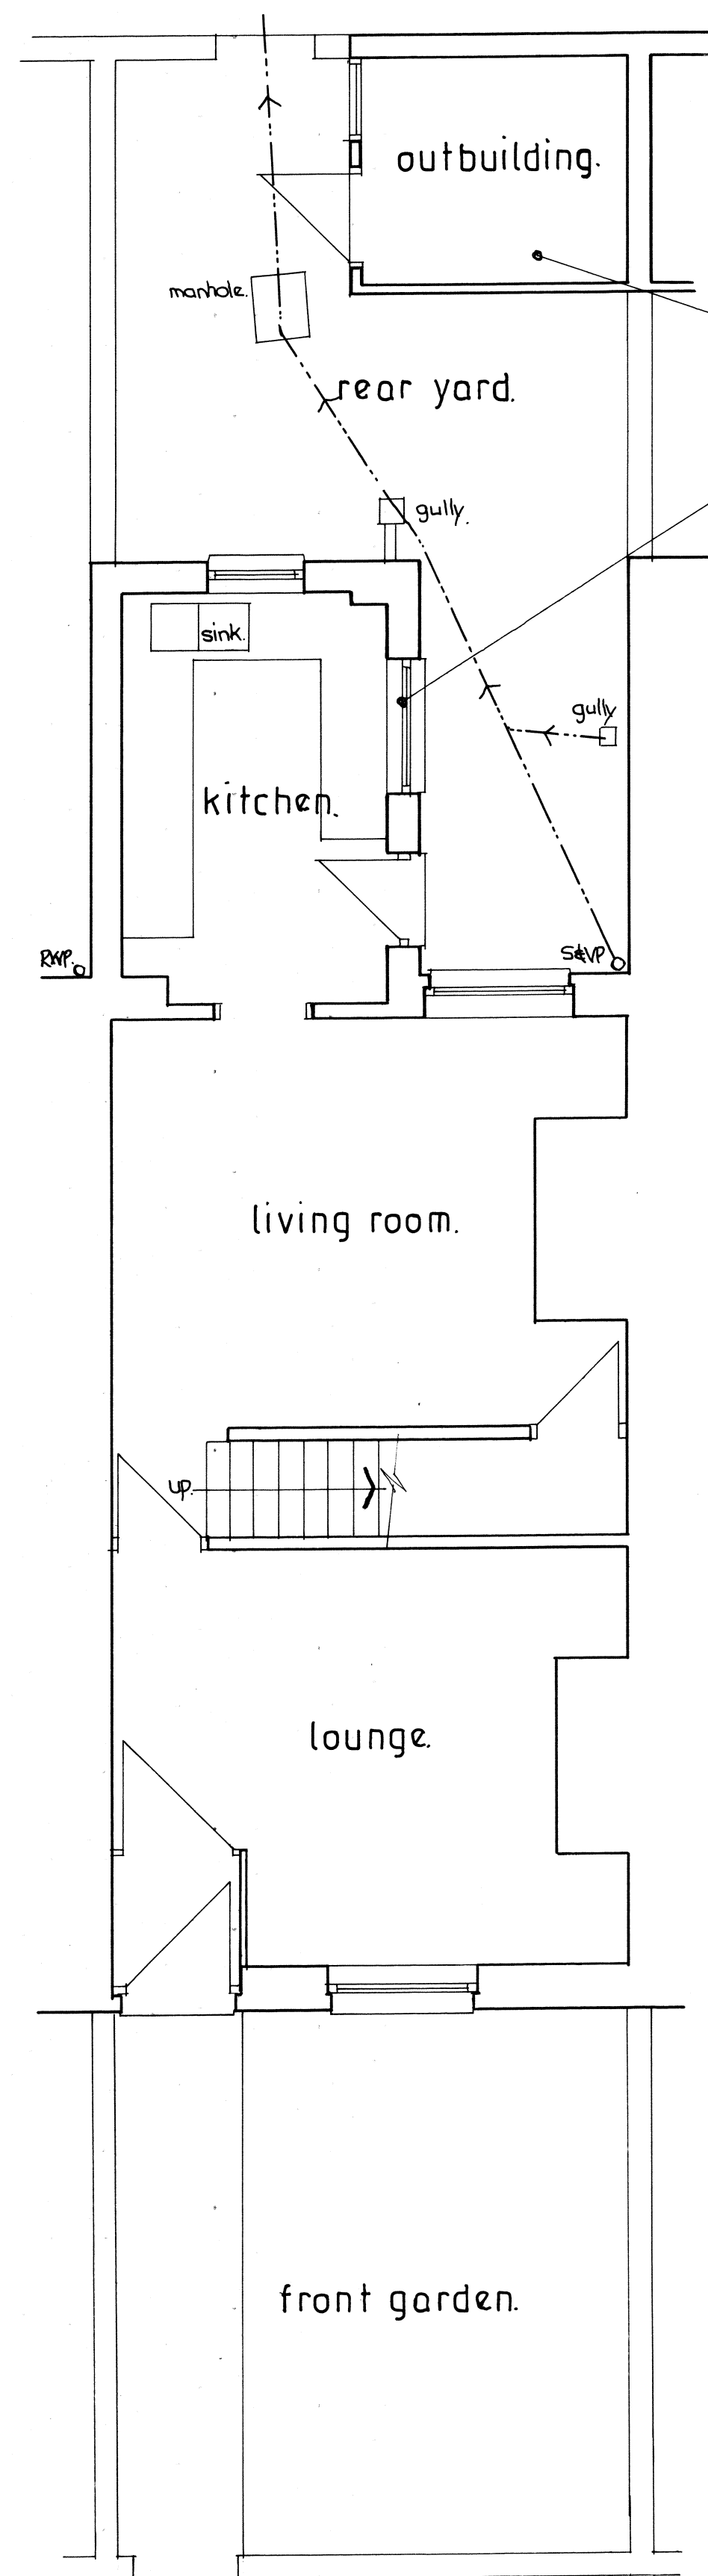


GROUND FLOOR PLAN.


DEMOLITION WORKS.
 Take down and remove existing brick outbuilding and grub up floor. Make good brickwork and roof to adjacent outbuilding at No 273.
 Take down and remove side wall of existing Kitchen, removing door and frame and windows. NOTE: This work is to be coincided with the building of the new extension.
 Take down and remove existing pitched roof over existing Kitchen completely and make good.

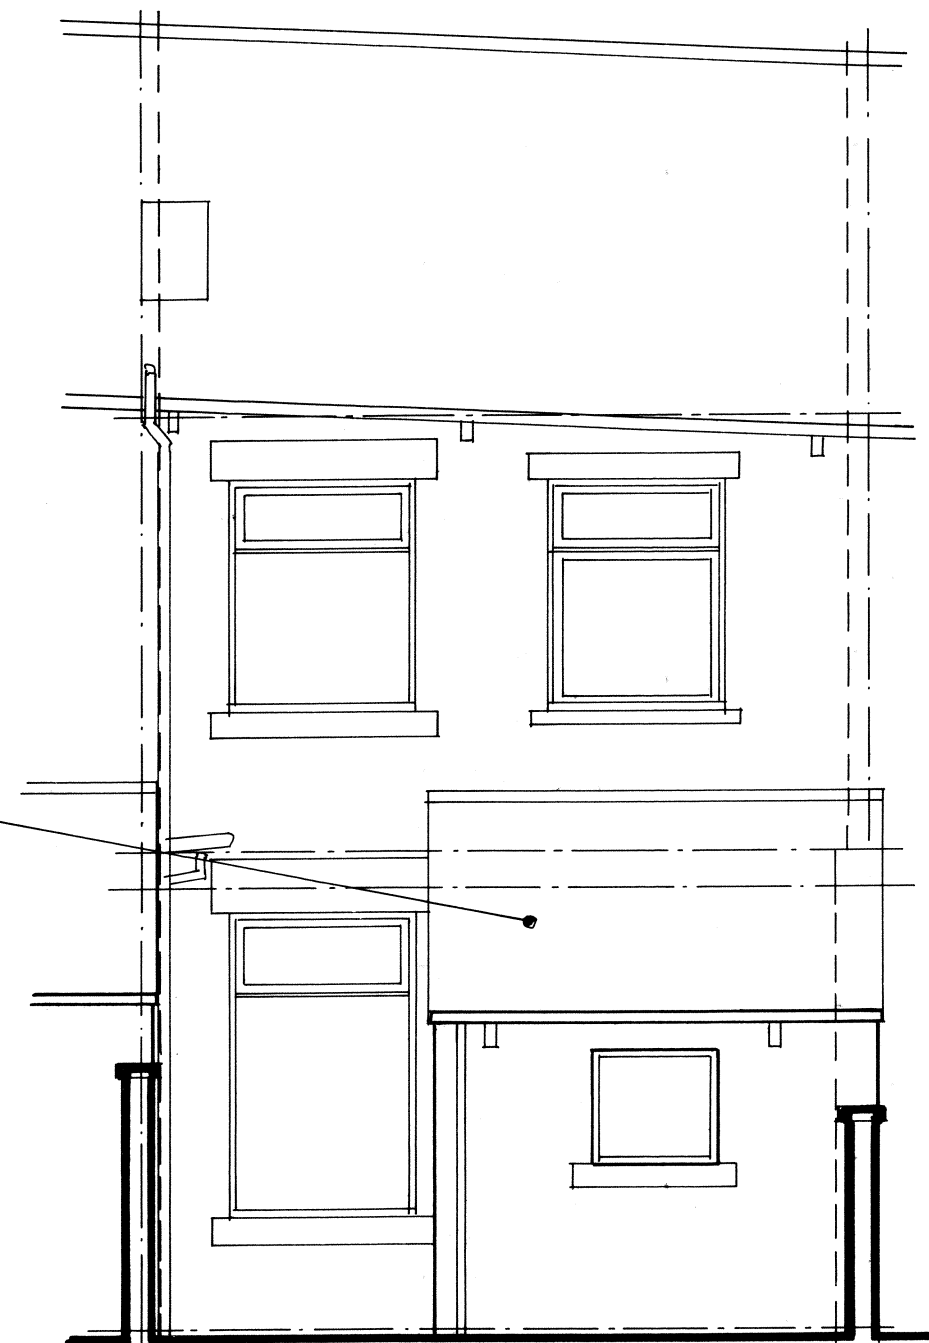

REAR ELEVATION.

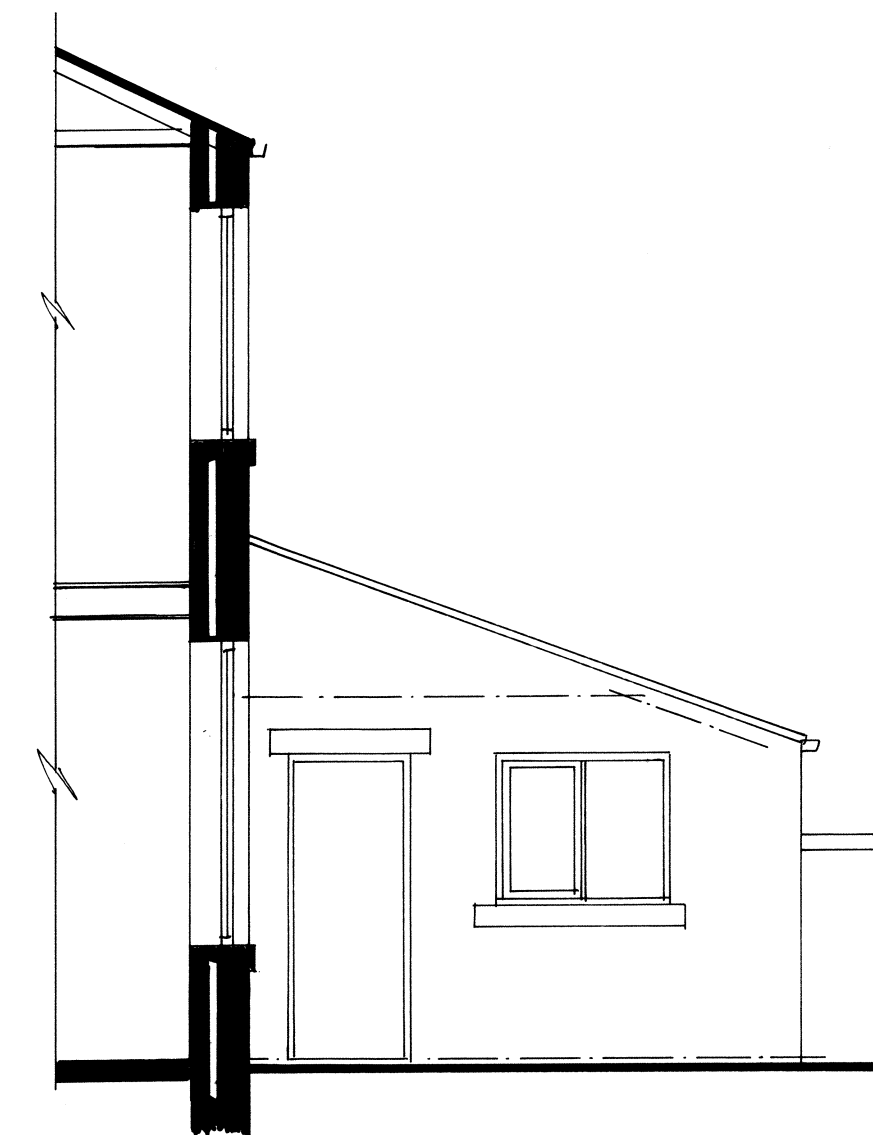

SIDE ELEVATION.

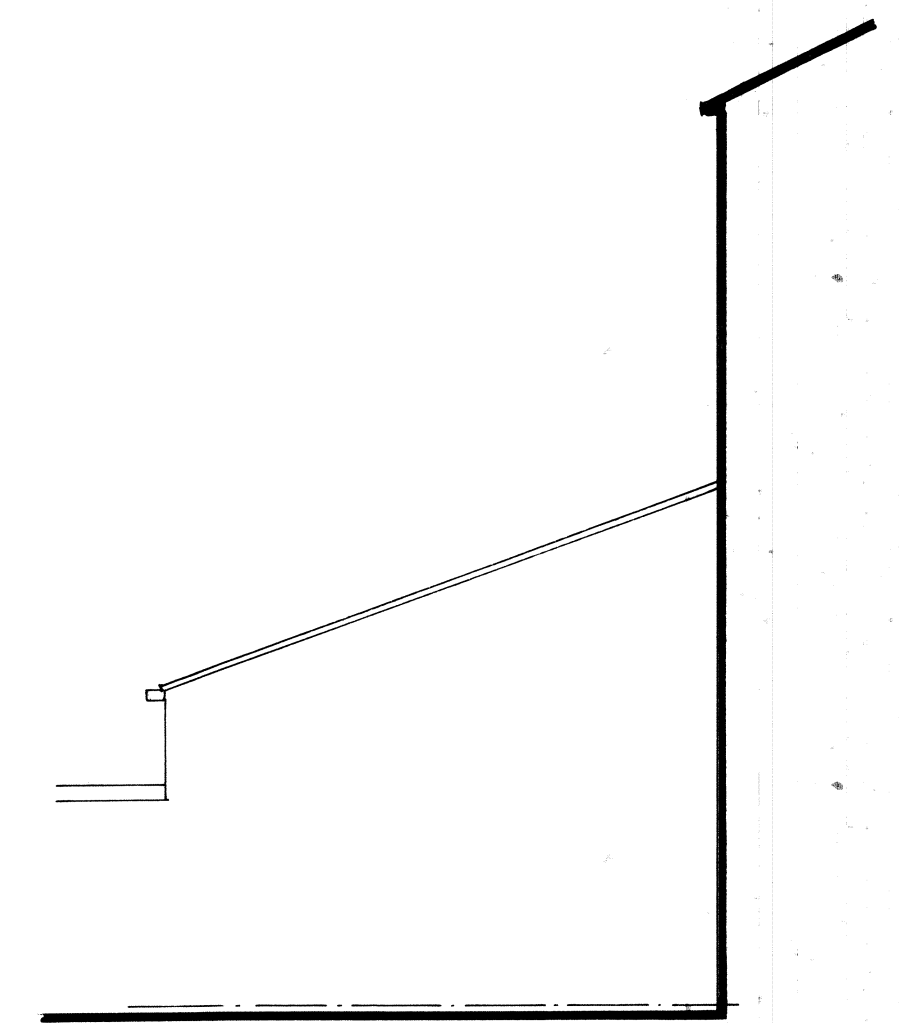

RETURN ELEVATION.

PROJECT
 PROPOSED SINGLE STOREY
 REAR EXTENSION.

LOCATION
 271, HOLCOMBE ROAD,
 GREENMOUNT, BURY, BL8 4BD.

DRAWING TITLE
 PLAN AND ELEVATIONS
 AS EXISTING.

CLIENT
 MR. E PHILLIPS.

SCALE
 1:50 @ A1

DATE
 July 2020.

DRAWING No
 07205584/01.