




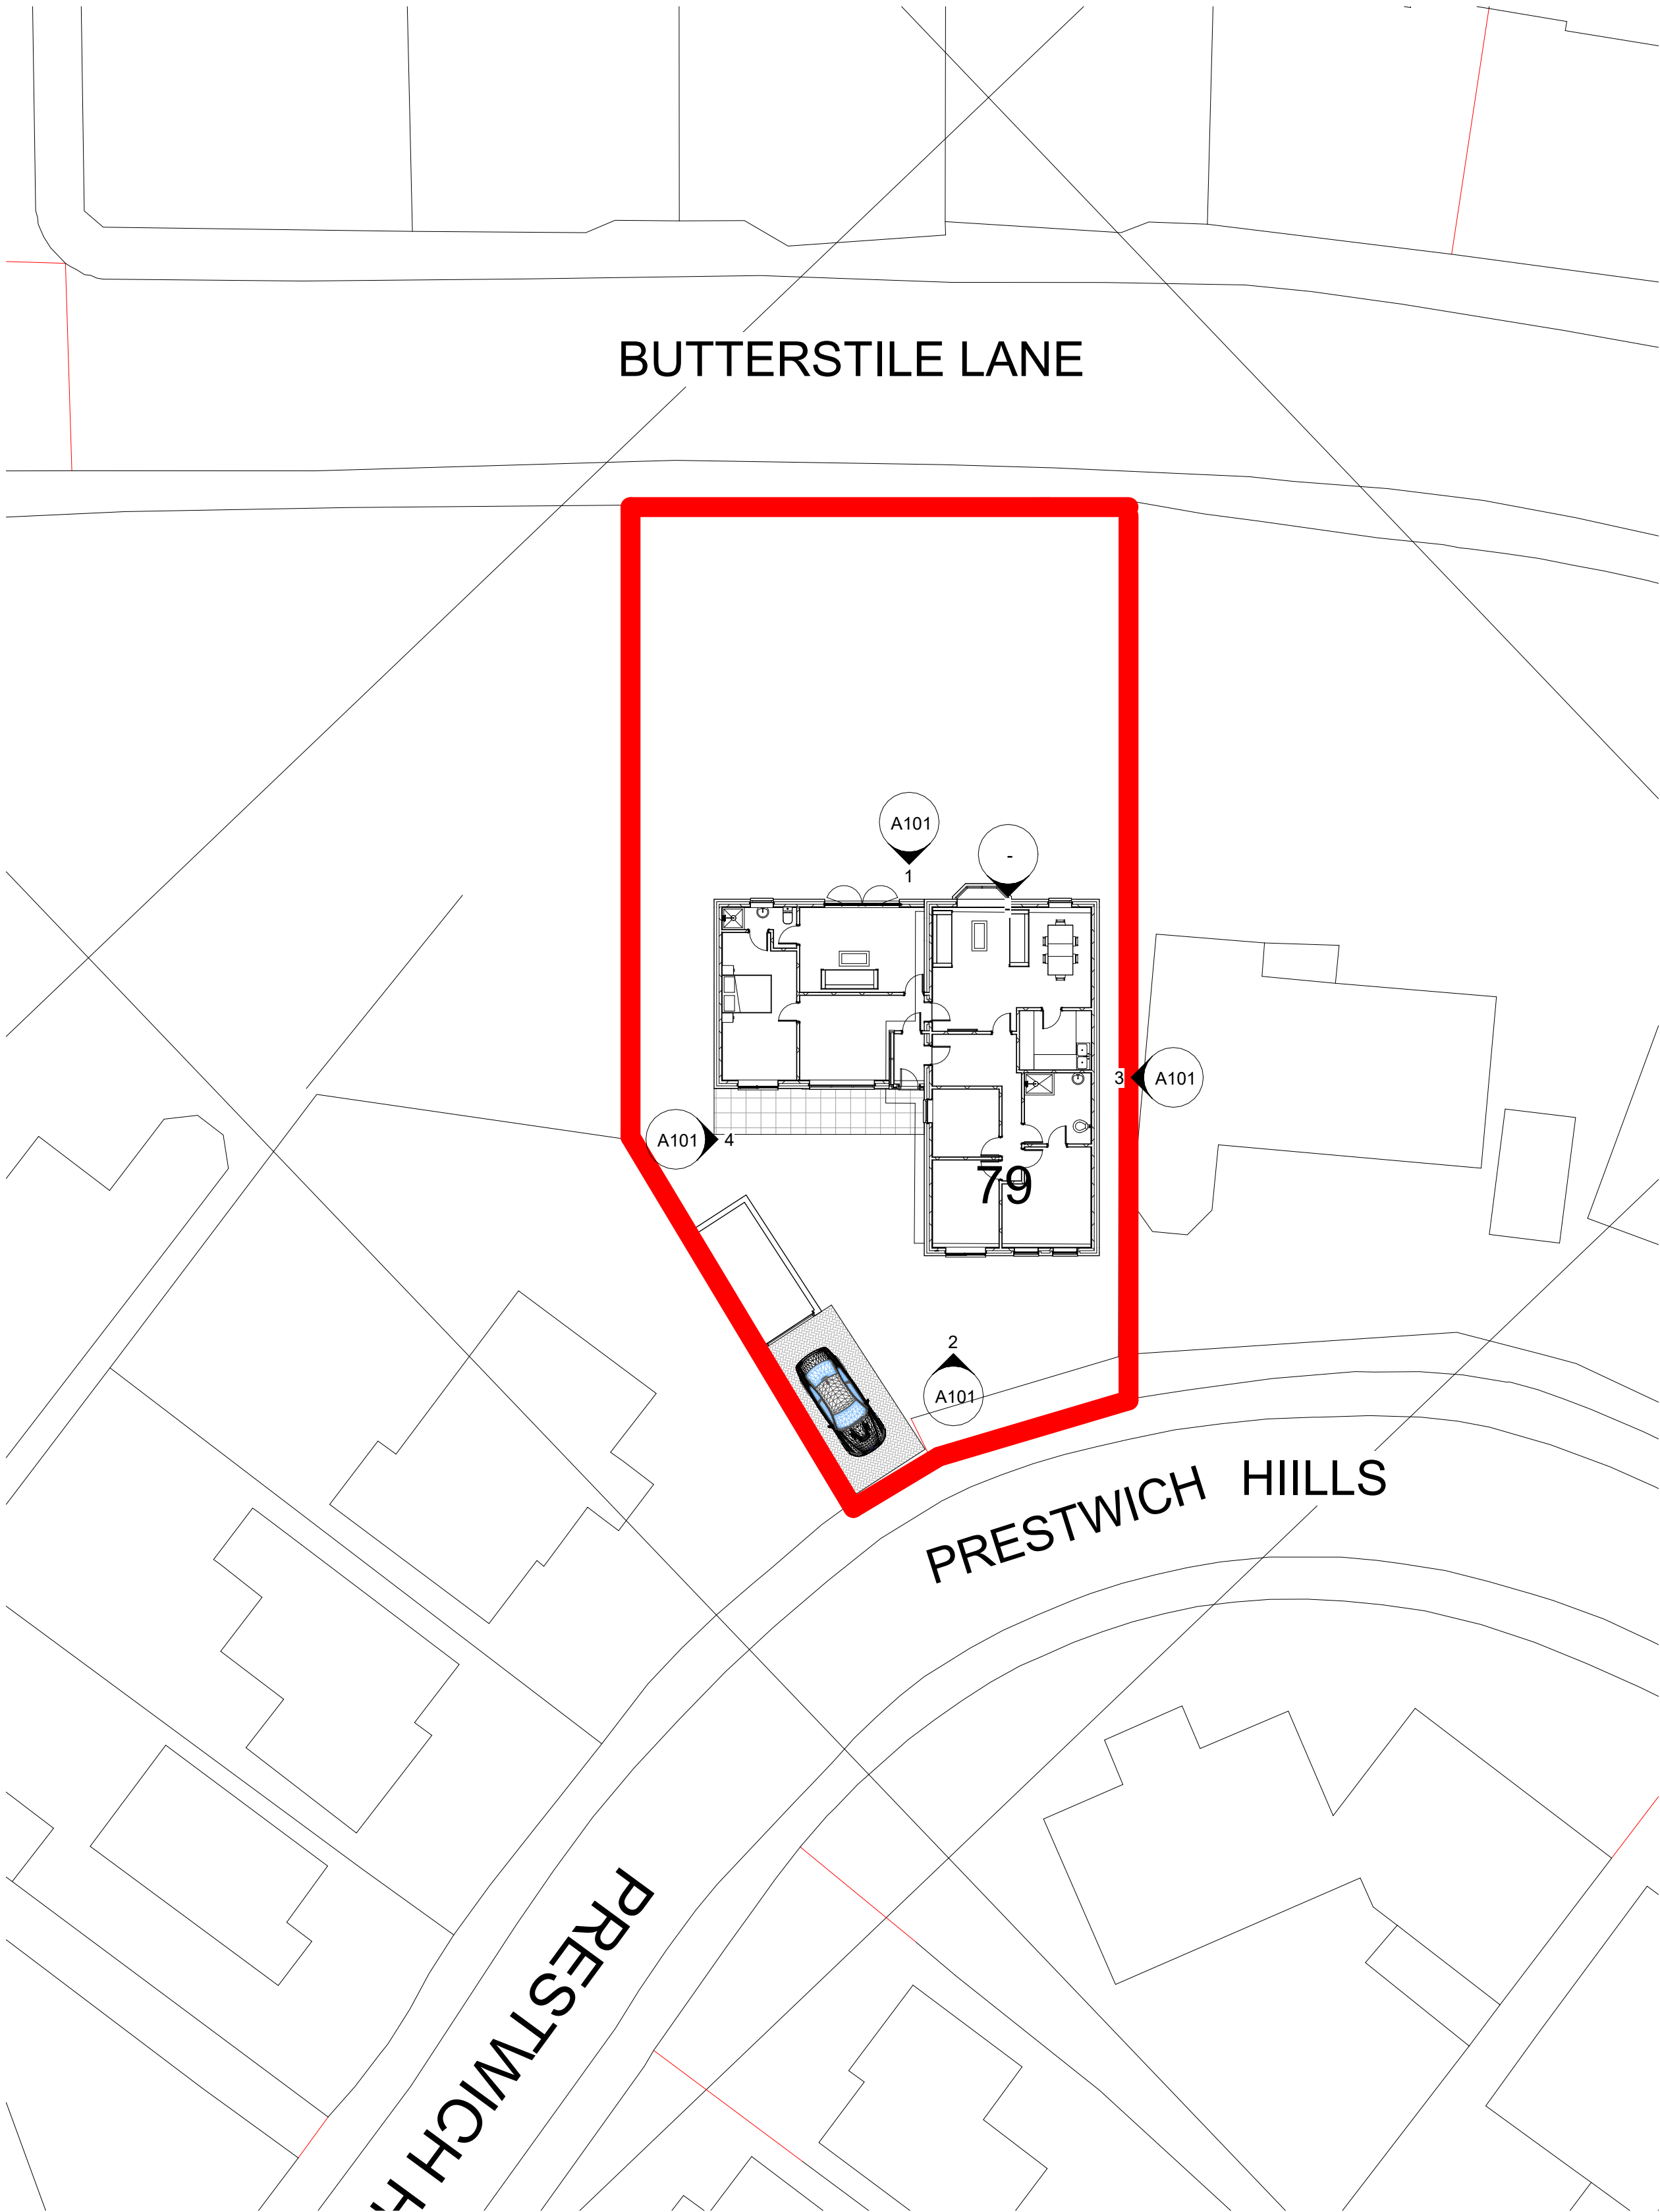

2 PROPOSED SITE PLAN
1 : 200

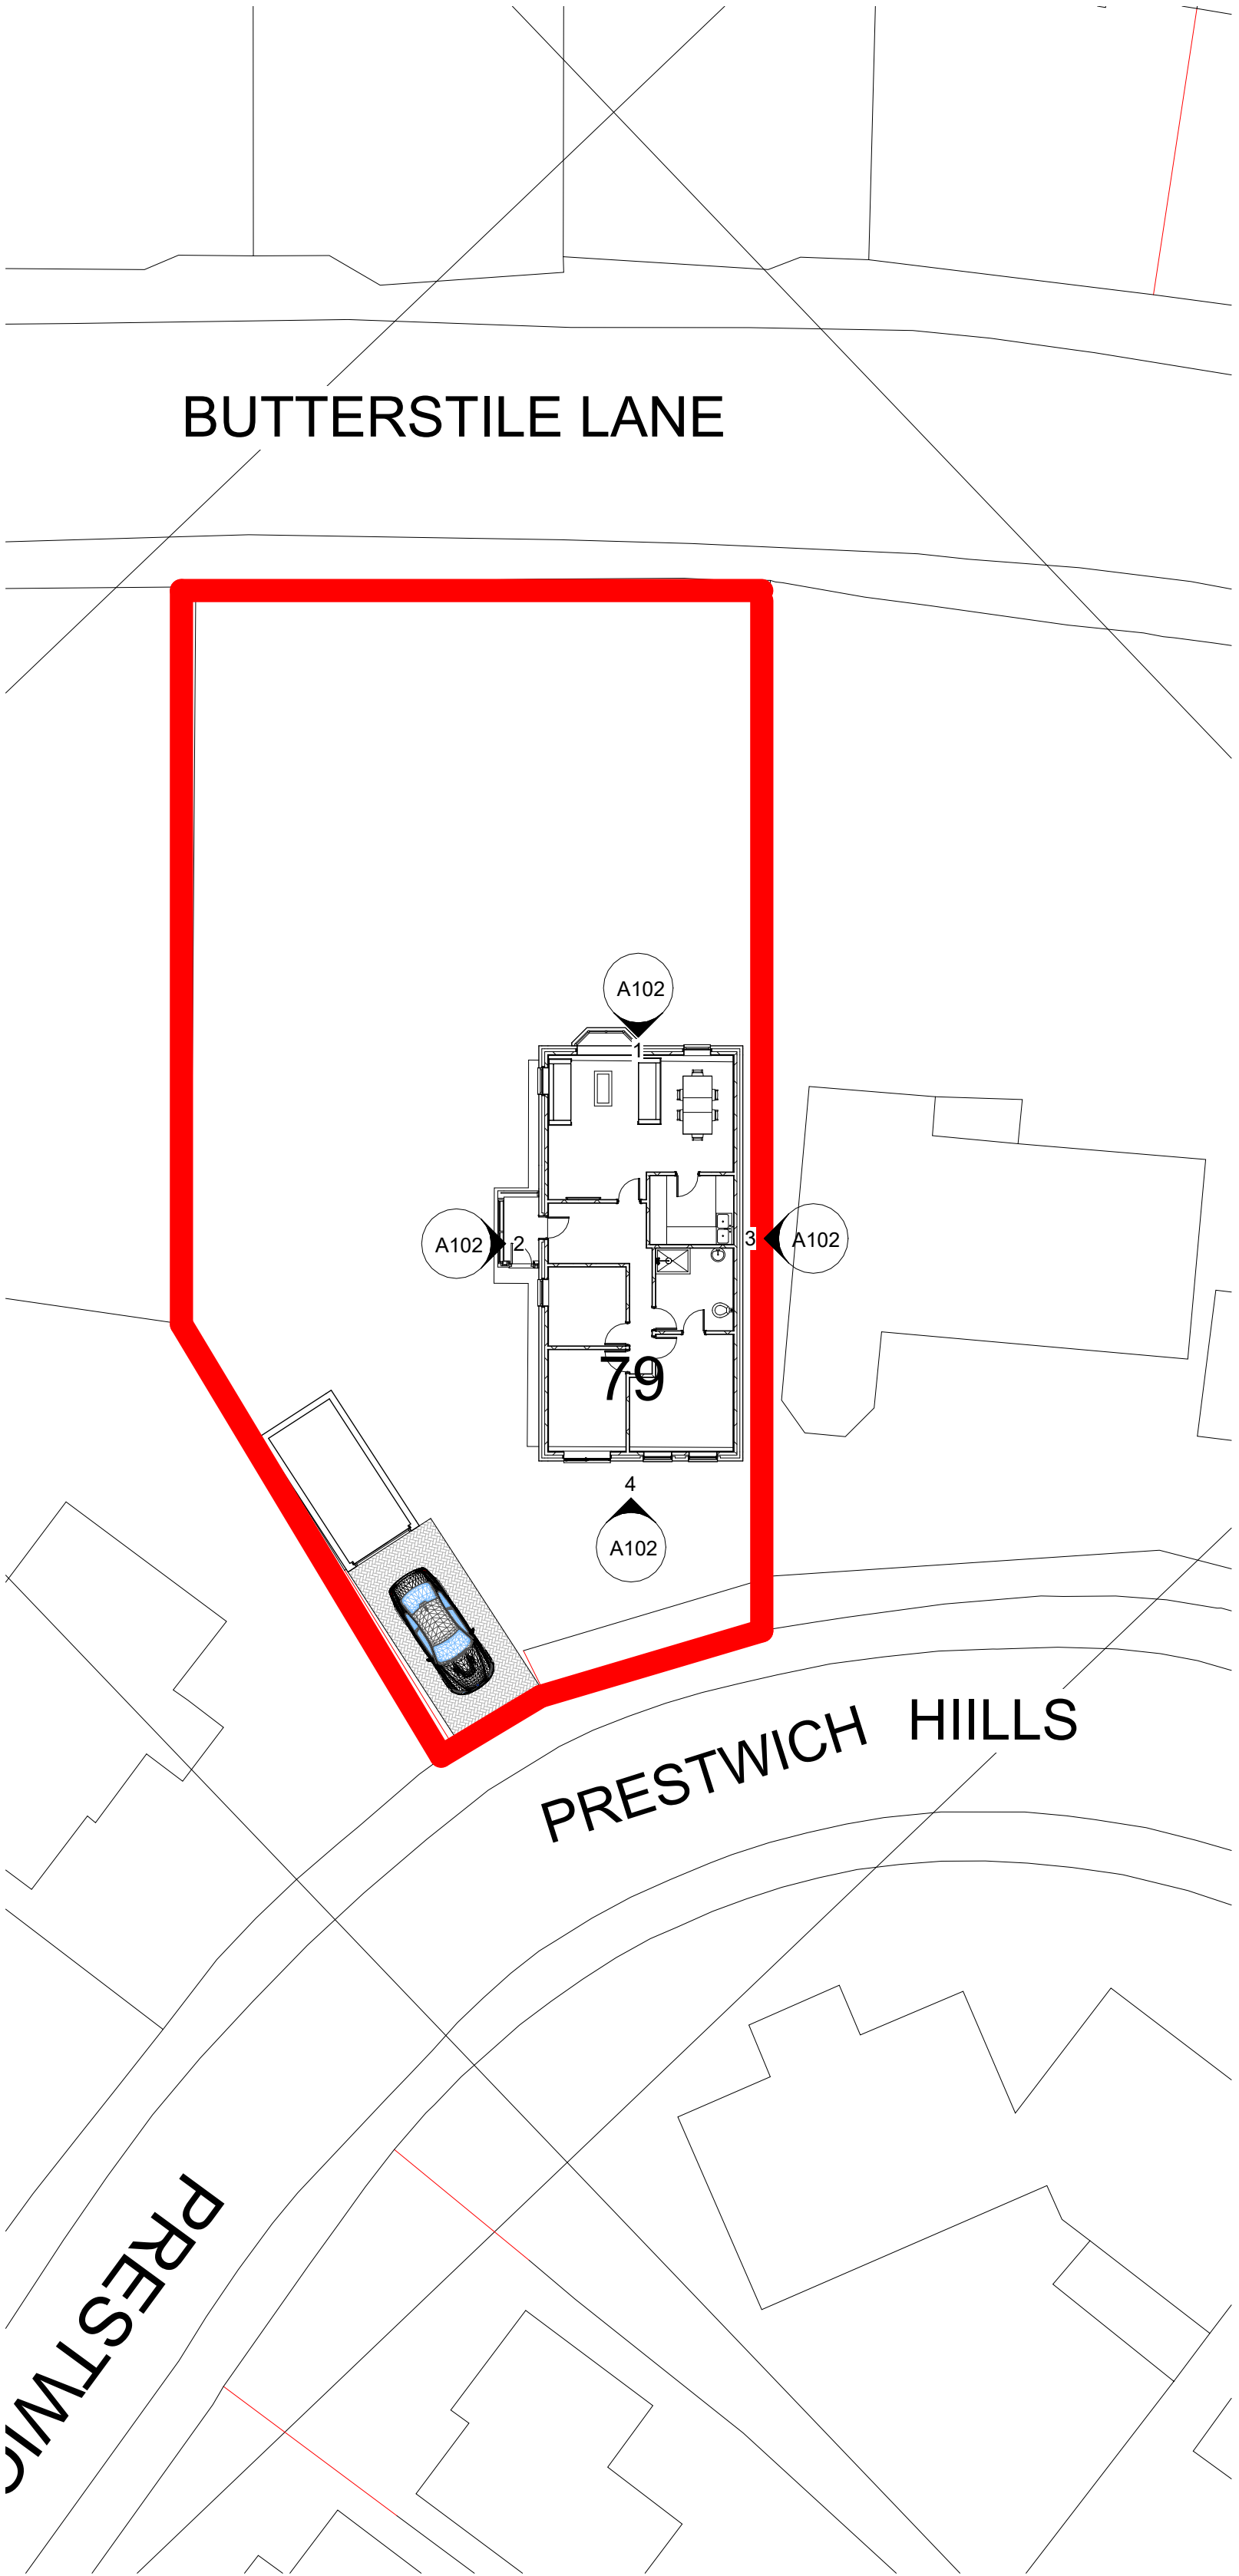

4 EXISTING SITE PLAN
1 : 200

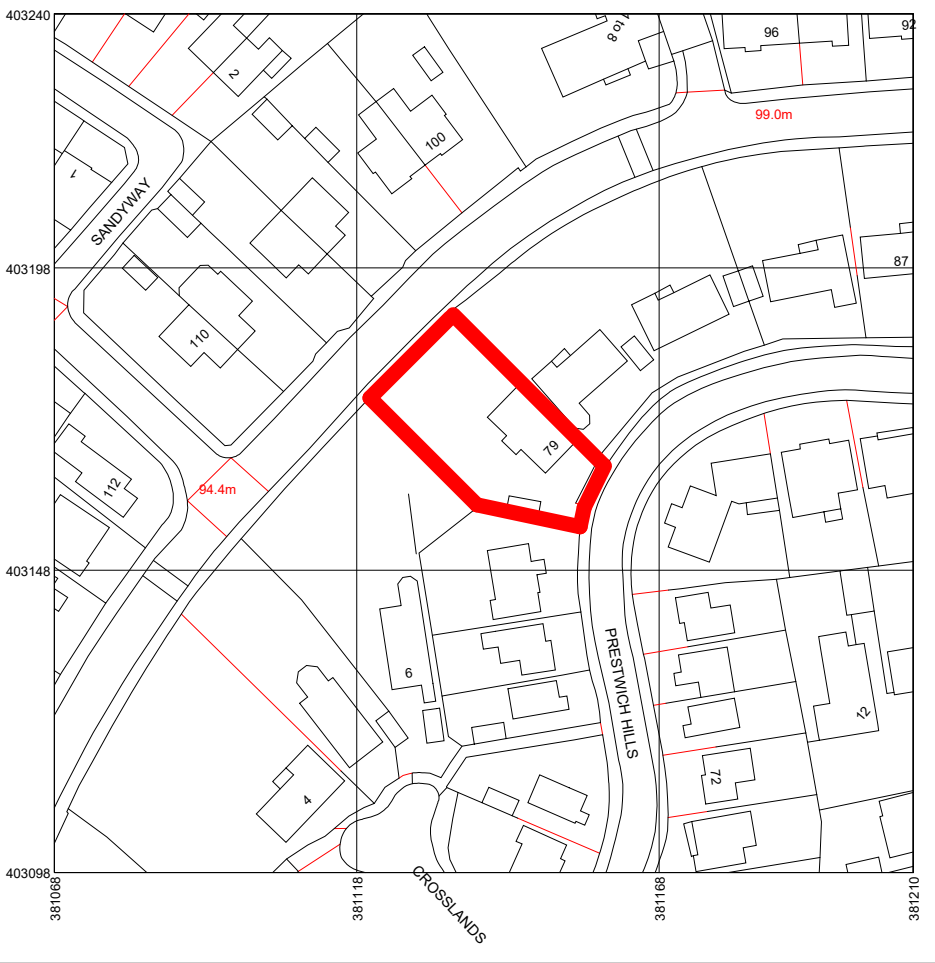

1 LOCATION PLAN
1 : 1250

RED LINE INDICATING SITE BOUNDARY
79 Prestwich Hills, Prestwich, Manchester
M25 9PY

Rev	Description	Date	Dr	App
original by		date created	by	by
NK		07/06/21		NK

NK Architectural Services
Office 03, 1st Floor
227 Finney Lane, Heald Green
Cheshire
SK8 6PX
0161 816 7165
www.nkarchitecturalservices.co.uk
enquiries@nkarchitecturalservices.co.uk

client name	OWNER
project	79 Prestwich Hills, Prestwich, Manchester M25 9PY - SINGLE SIDE STOREY - EXTENSION
drawing	EXISTING AND PROPOSED SITE AND LOCATION PLAN
computer file	C:\Users\TRADE\Documents\NKA\079 PRESTWICH HILLS\79 PRESTWICH HILLS - SINGLE STOREY REV.A101
plot date	
project number	2021.00713.8821
scale	As indicated @A1
drawing number	A103
rev	B
issue status	

This drawing is to be read in conjunction with all related drawings. All dimensions must be checked and verified on site before commencing any work or producing shop drawings. The originator should be notified immediately of any discrepancy. This drawing is copyright and remains the property of NK Architectural Services.