

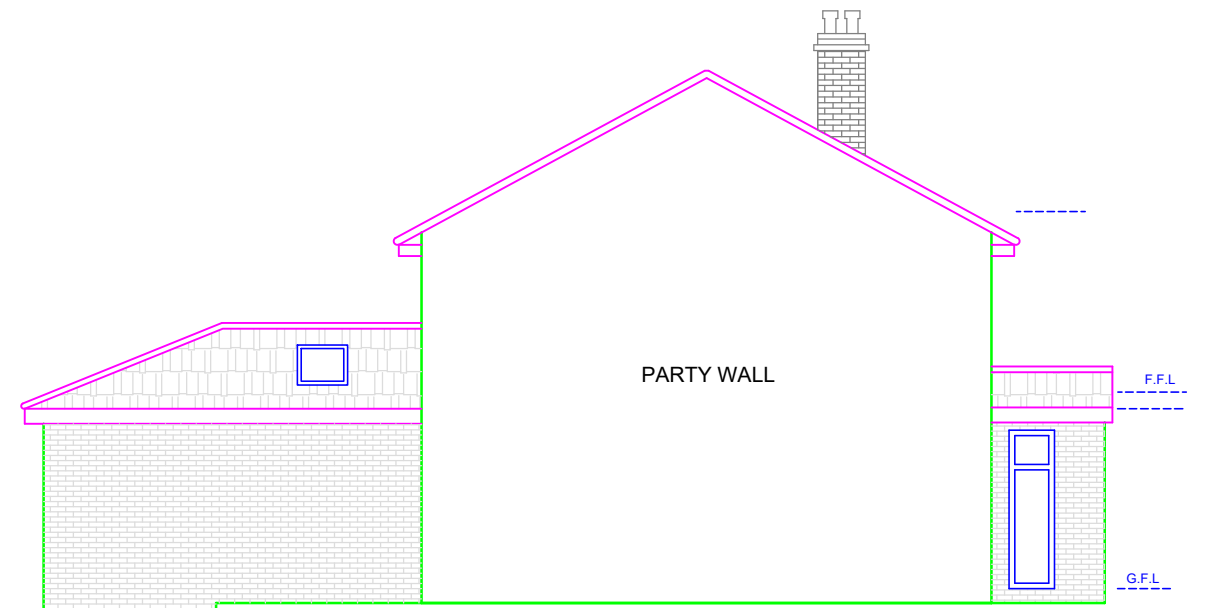
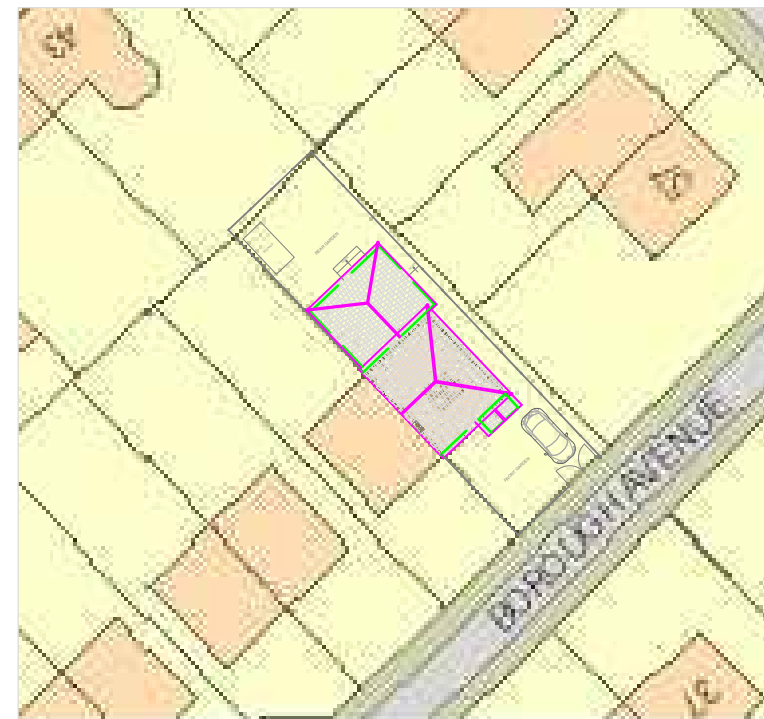
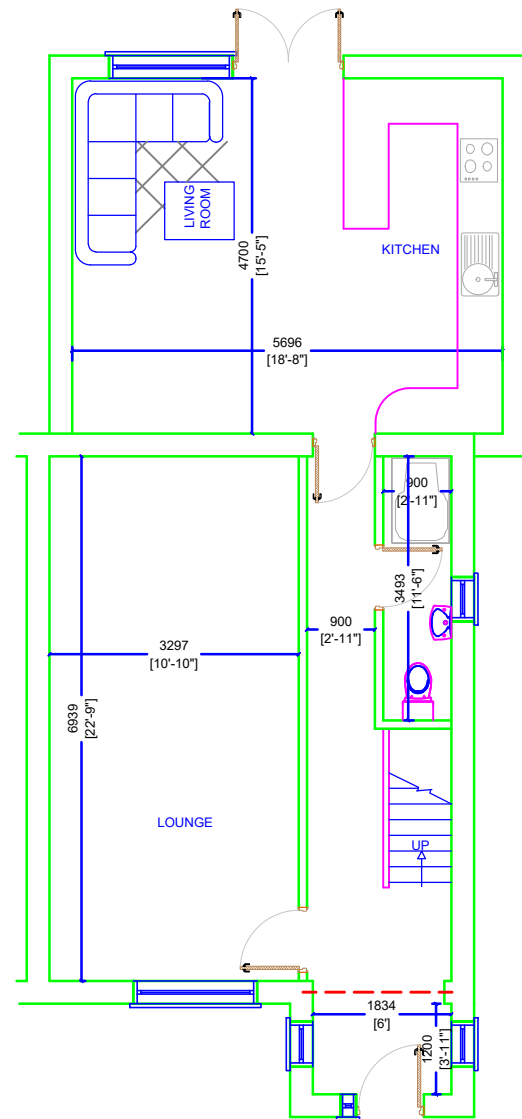
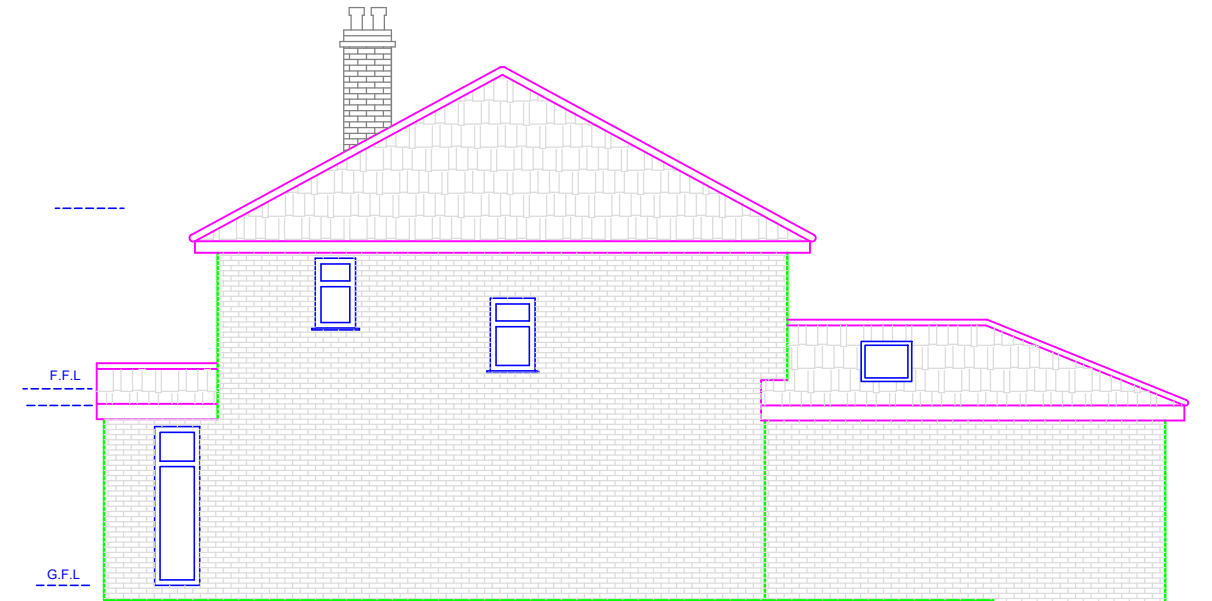
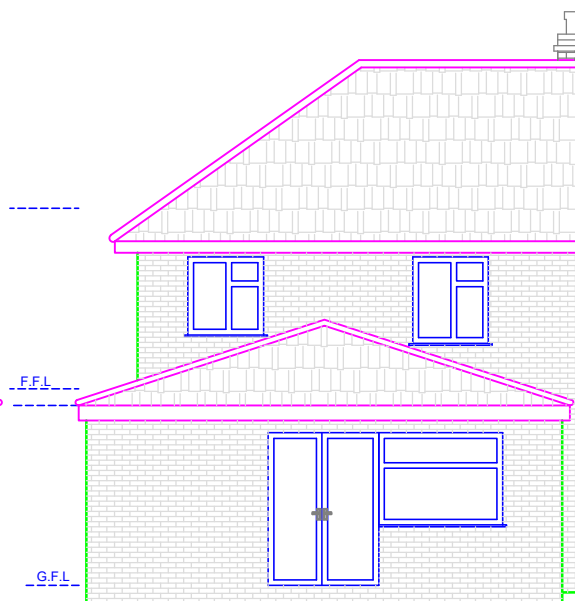


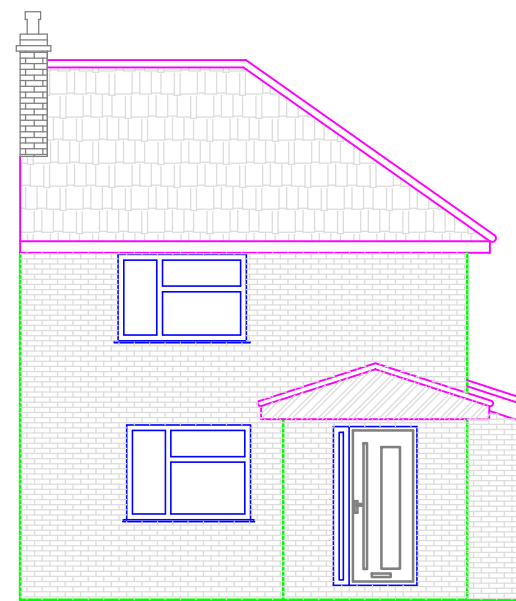

I Planning Services
 6b Cook Street,
 Bury, Lancashire,
 BL9 0RP,
 email: ipsuk@live.co.uk
 0161 8717405

Proposed Floor plans and Elevations
 of 55 Borough Avenue, Radcliffe, M26 2QG

Scale :1 : 100 on A3	All Dimensions in Meters
Ref.: IPS/R/55/M262QG	Date : 12/01/2022
SHT 2 of 2 Rev: A	Proposal

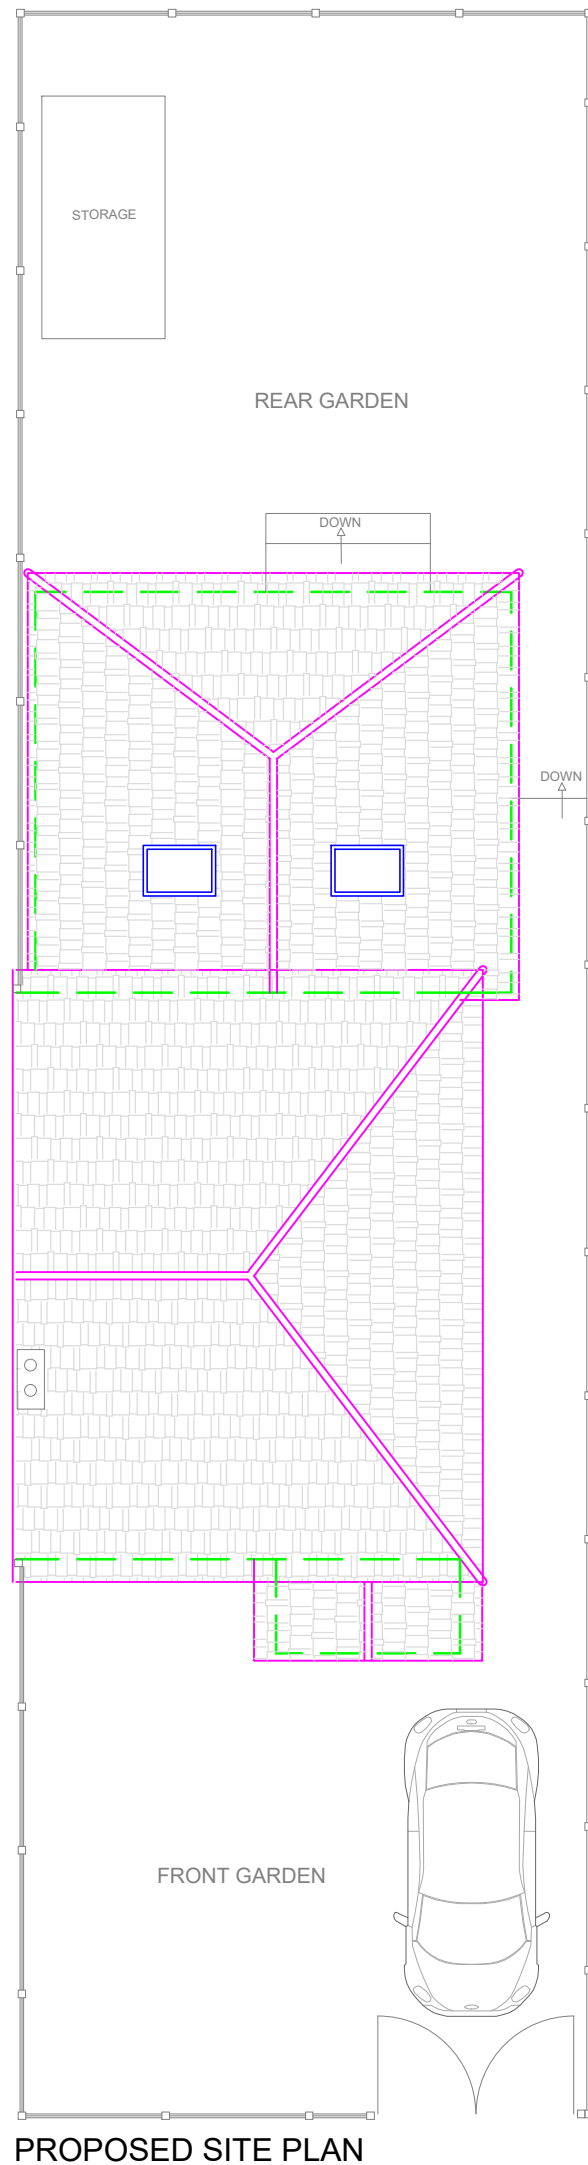