



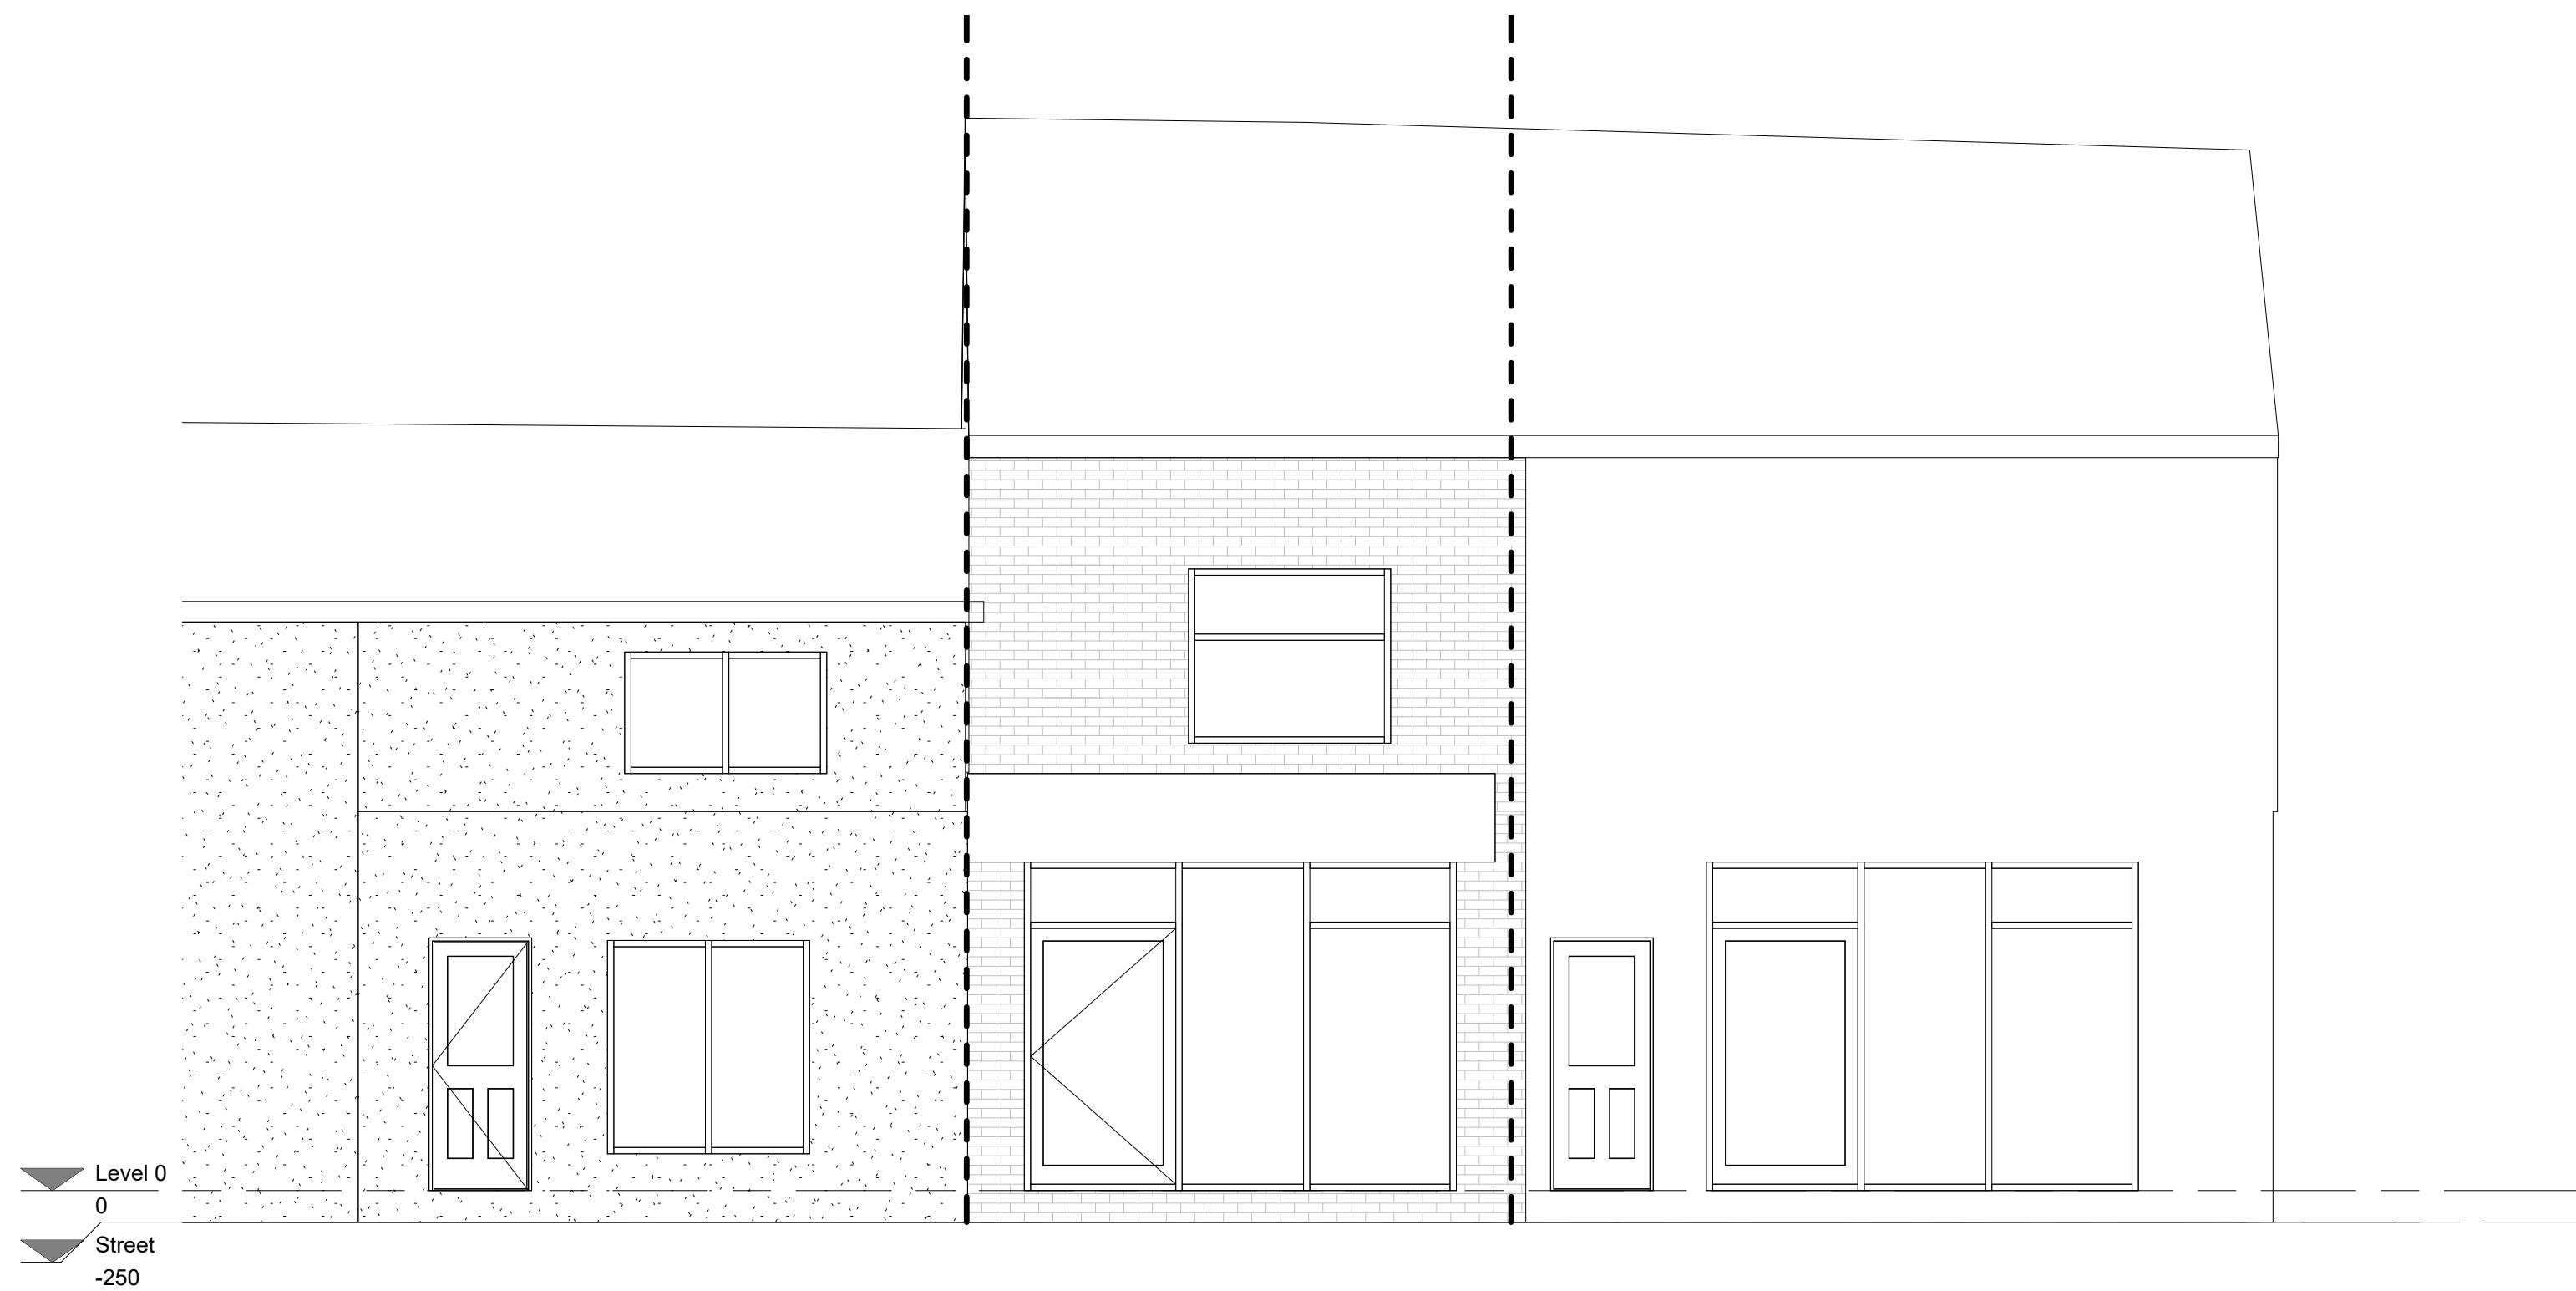

1 Existing Front Elevation
1 : 50

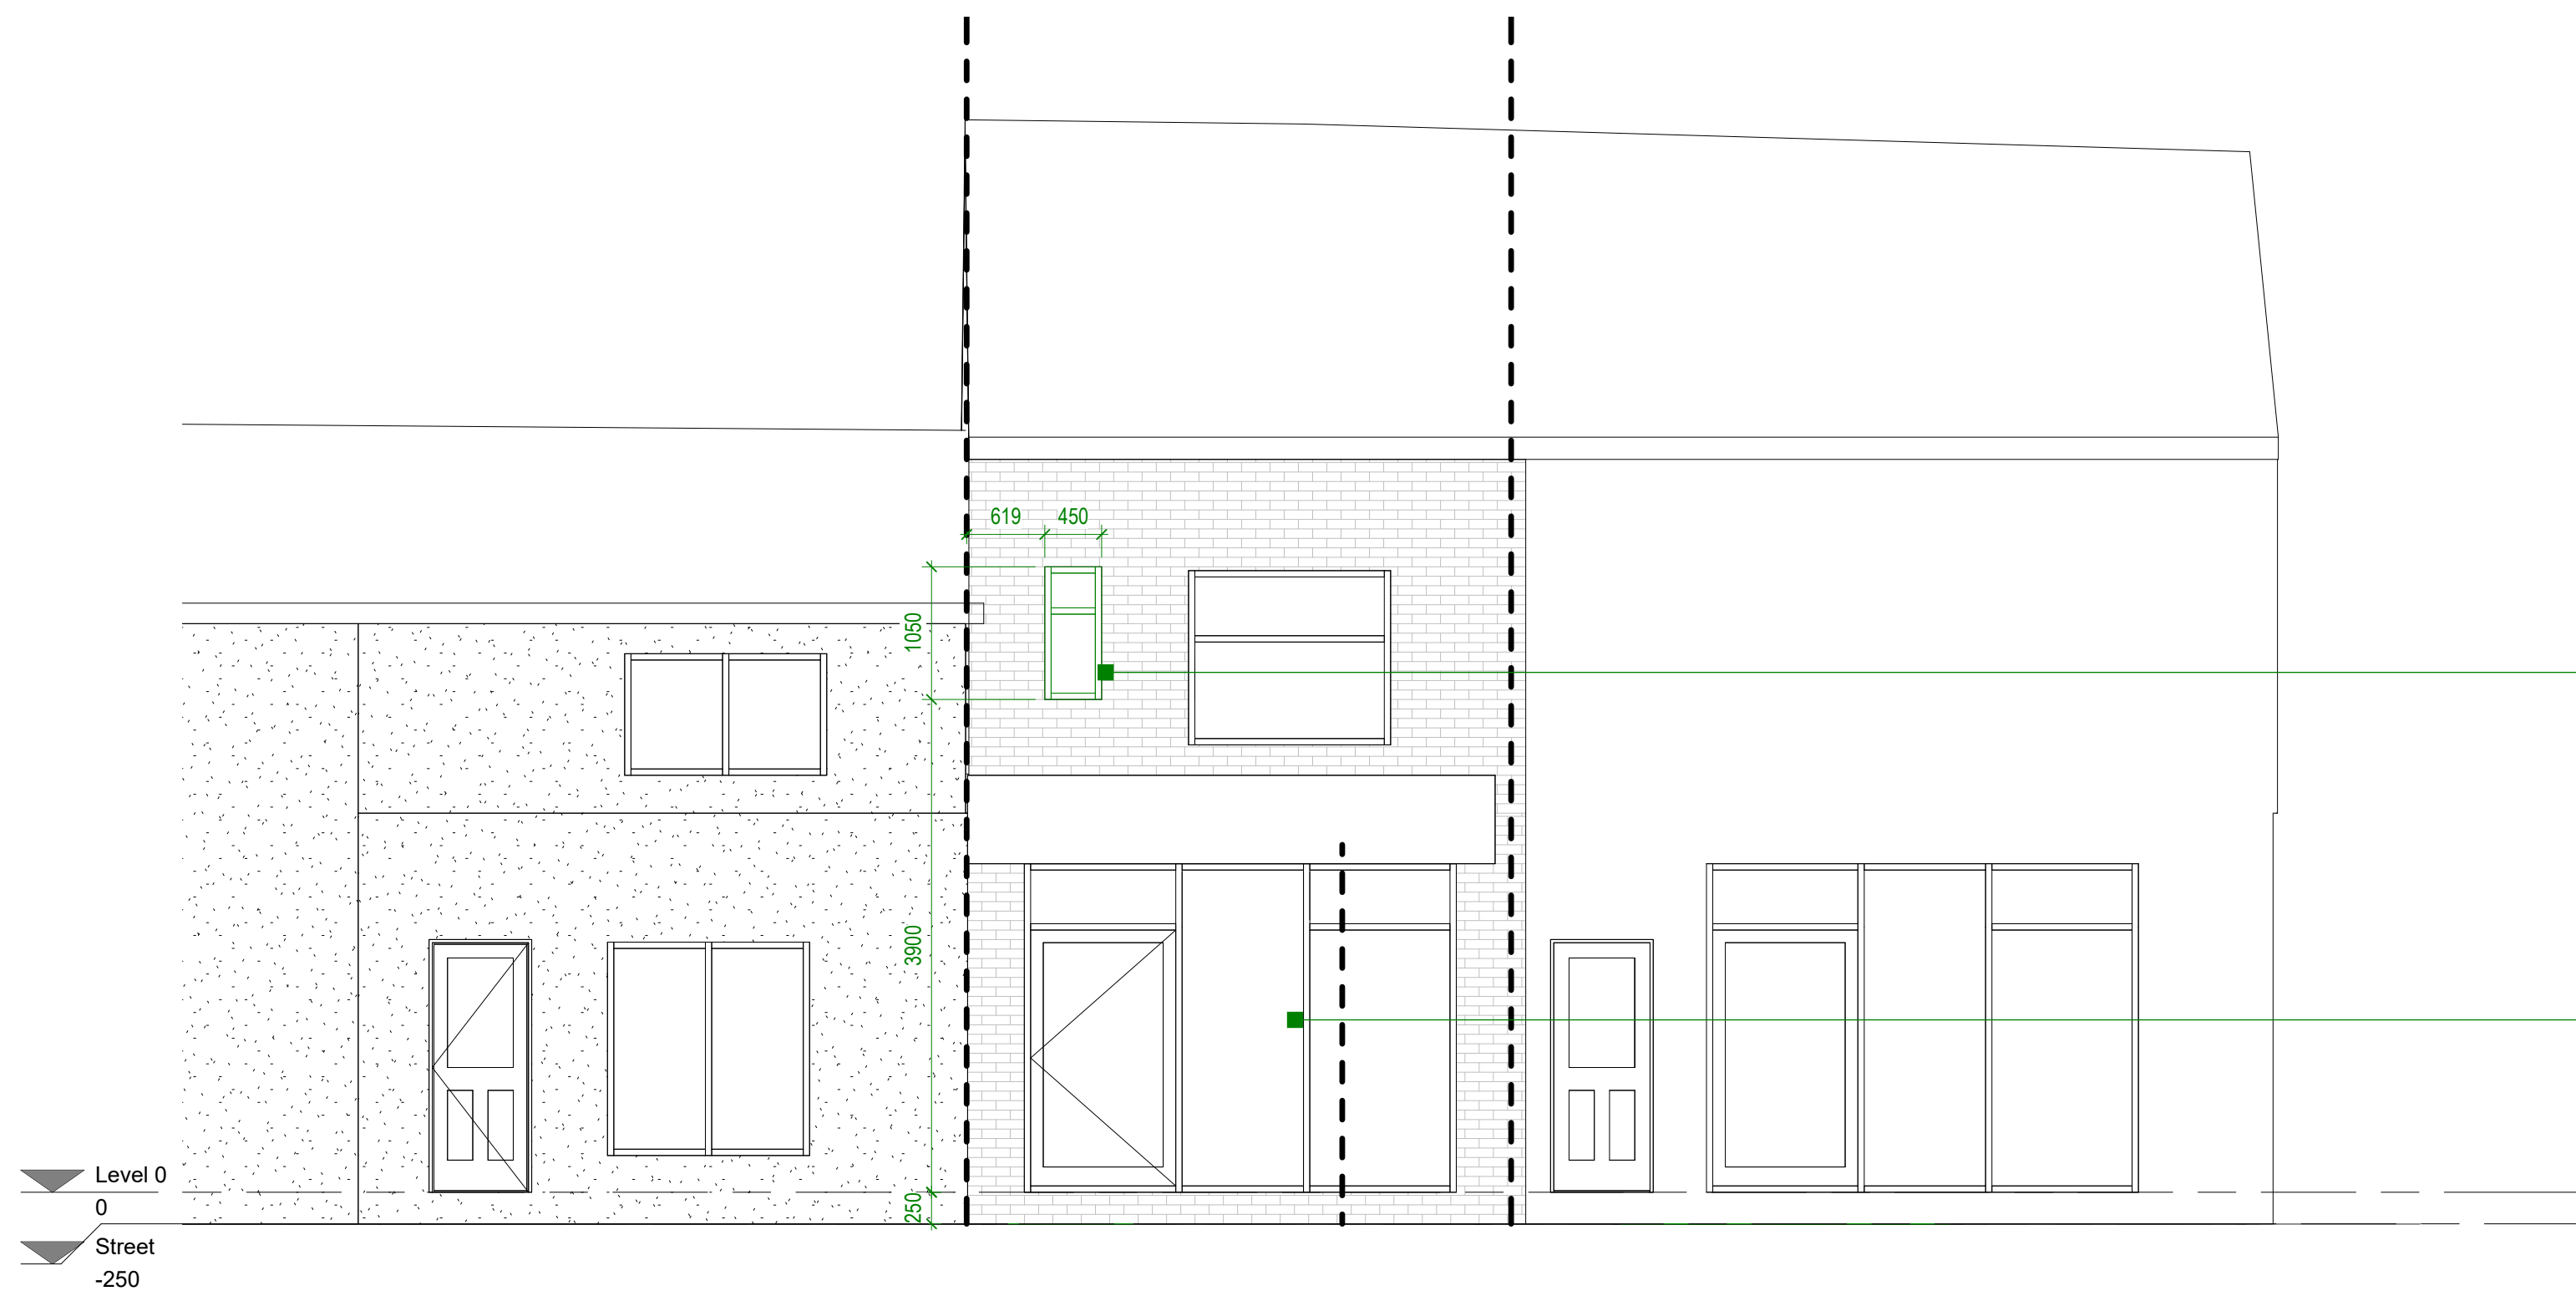

2 Proposed Front Elevation
1 : 50

New window for bathroom frames
and glazing to match existing.

New shopfront, frames and
glazing to match existing.

Status
PLANNING PERMISSION

Client
Mr Richard Crolla

Project Title
74B WATER STREET RADCLIFFE M26 4DF

Drawing Title
Existing and Proposed Front Elevation A1

Project No.
2025_07

Drawing No.
002-SI-XX-00-DR-I-P5

Drawing Date

Rev

Scale at A1

1 : 50

Created By
Rakesh Mistry

m83 Associates Ltd

187 Water Street, Manchester, M3 4JD
Telephone: 07470 671 234
Email: rakesh@m83associates.com

arb
Architects
Registration
Board
REG NO: 110044A

RIBA
Chartered Practitioner

0m 1m 2m 3m 4m 5m

VISUAL SCALE 1:50 @ A1