



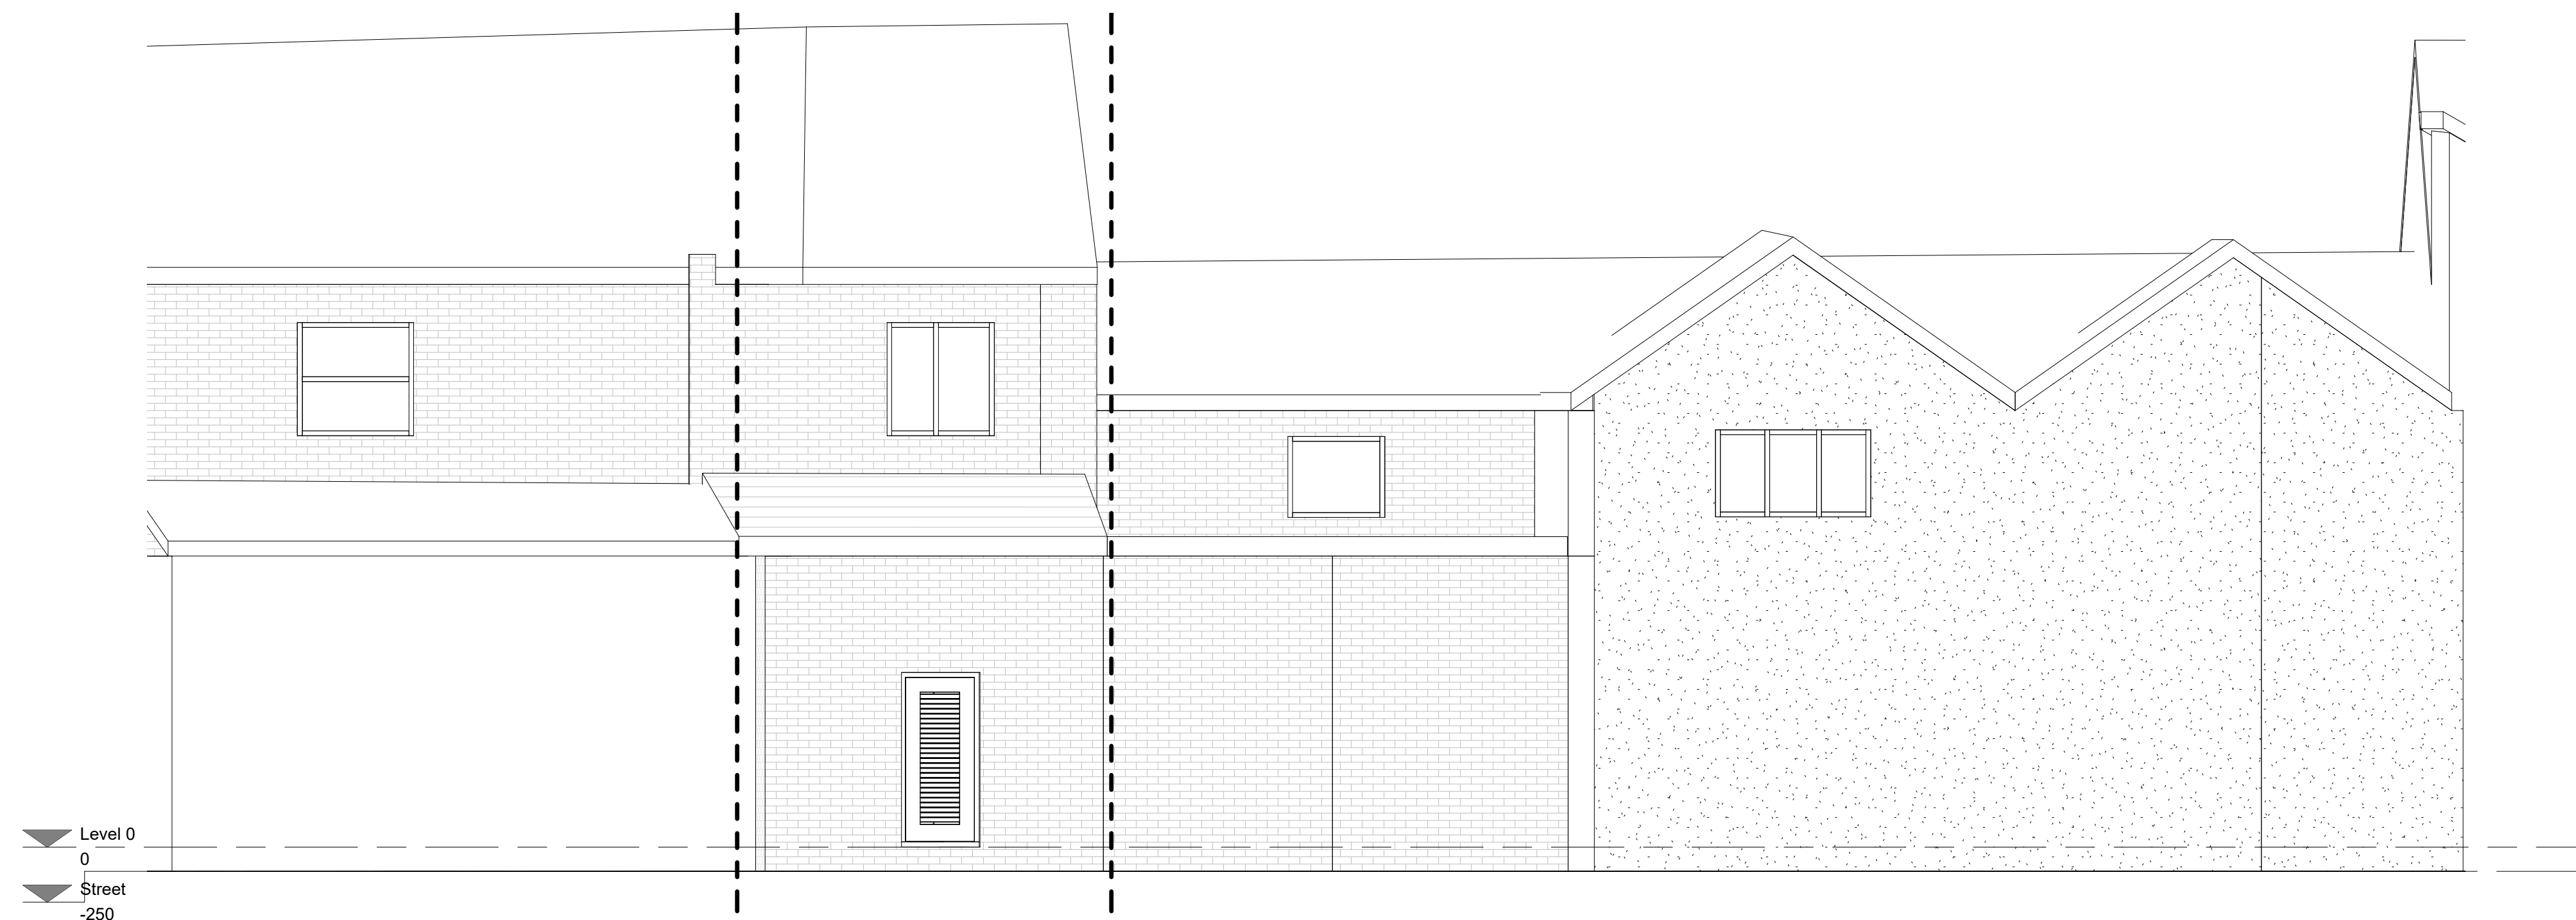

1

Existing Rear Elevation

1 : 50

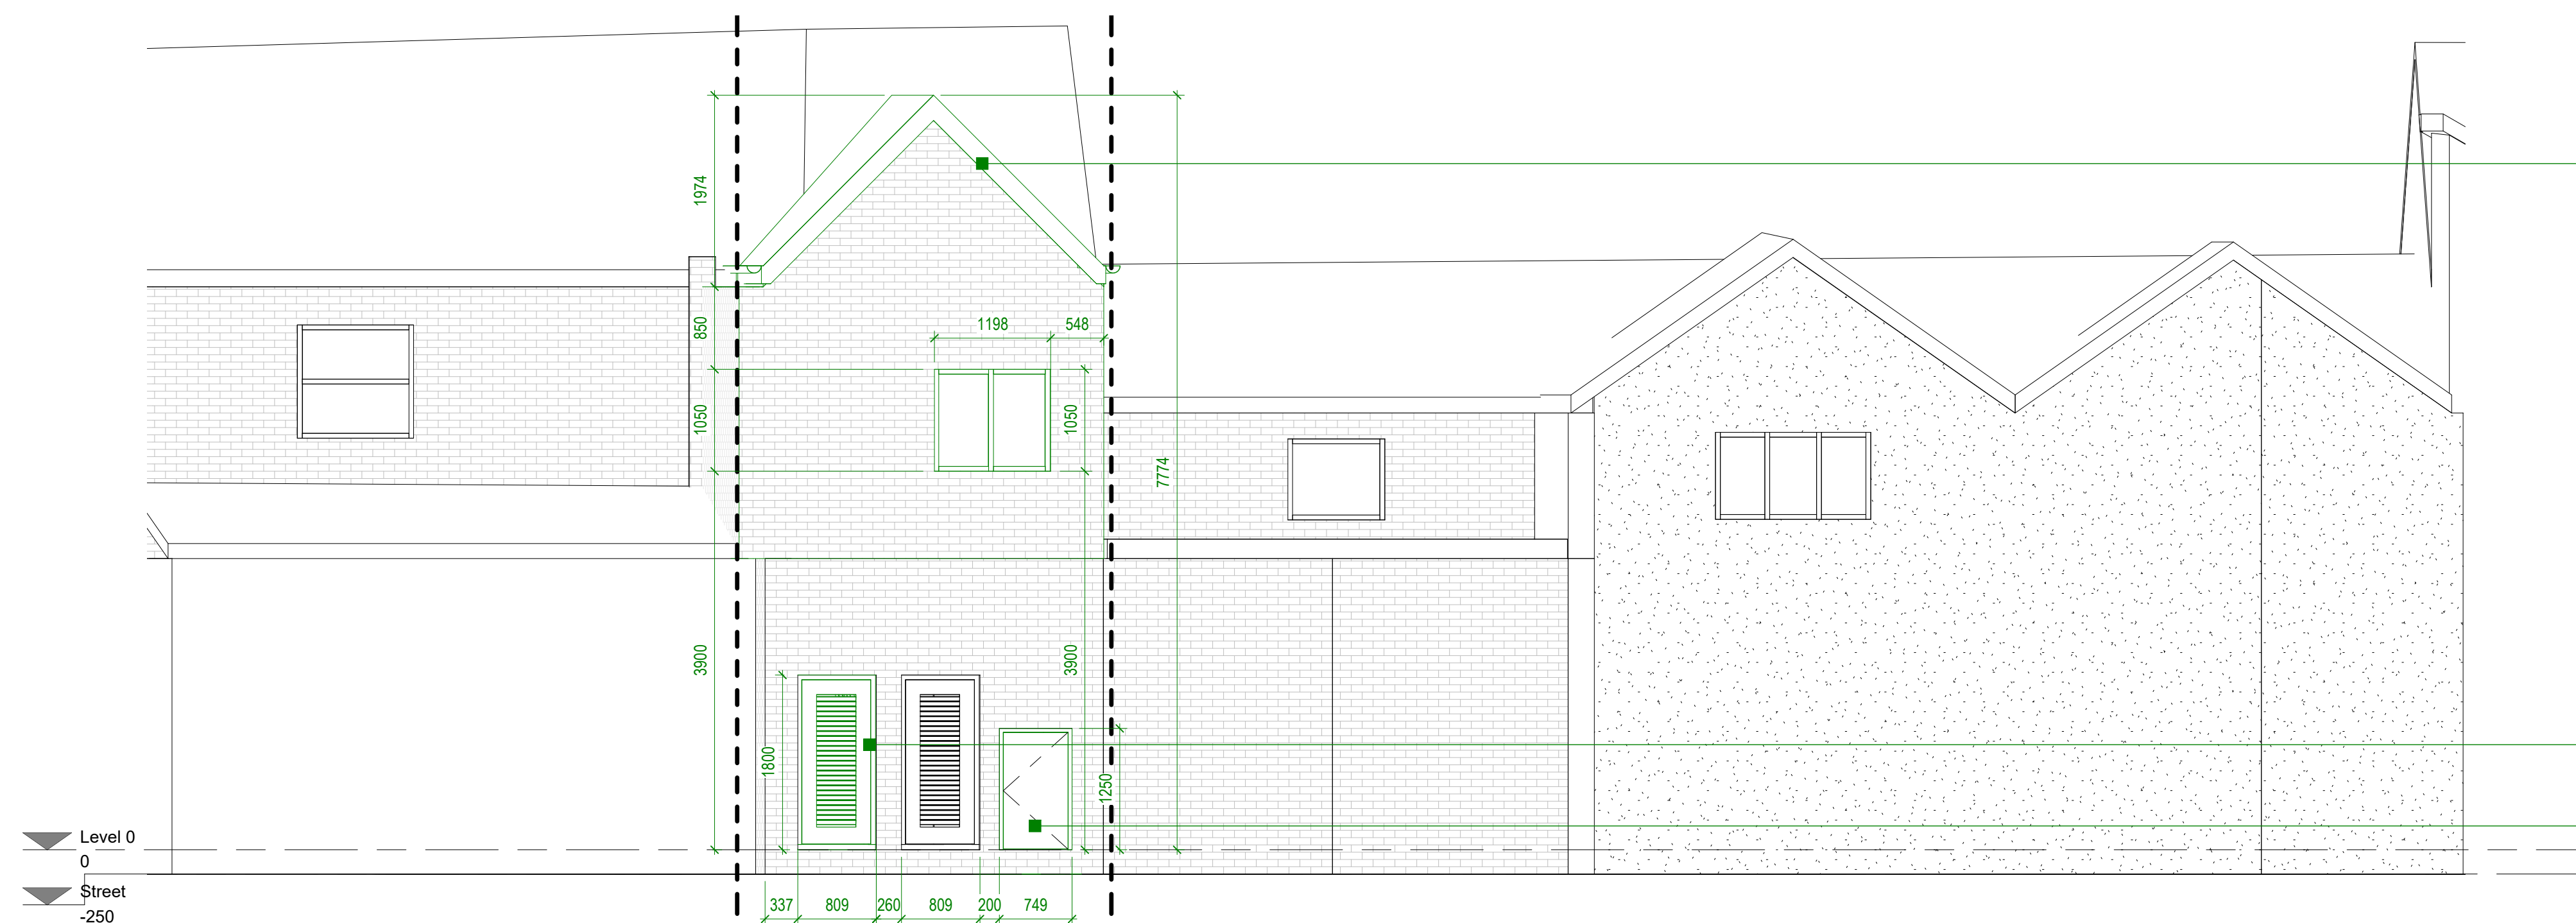

Converting existing building into 1 bedroom residential apartment. Materials used in any exterior work are to be of a similar appearance to those used in the construction of the exterior of the existing building. Windows frames and glazing to match existing.

Main entrance/exit to 74B

Proposed internal bike store

2

Proposed Rear Elevation

1 : 50

0m 1m 2m 3m 4m 5m

VISUAL SCALE 1:50 @ A1

Status
PLANNING PERMISSIONClient
Mr Richard CrollaProject Title
74B WATER STREET RADCLIFFE M26 4DFDrawing Title
Existing and Proposed Rear Elevation A1

Project No.
2025_07
Drawing No.
002-SI-XX-00-DR-I-P7
Drawing Date
1 : 50

Created By
Rakesh Mistry

m83 Associates Ltd

187 Water Street, Manchester, M3 4JD
Telephone: 07470 671 234
Email: rakesh@m83associates.com