




1 Existing Site Plan
1:100

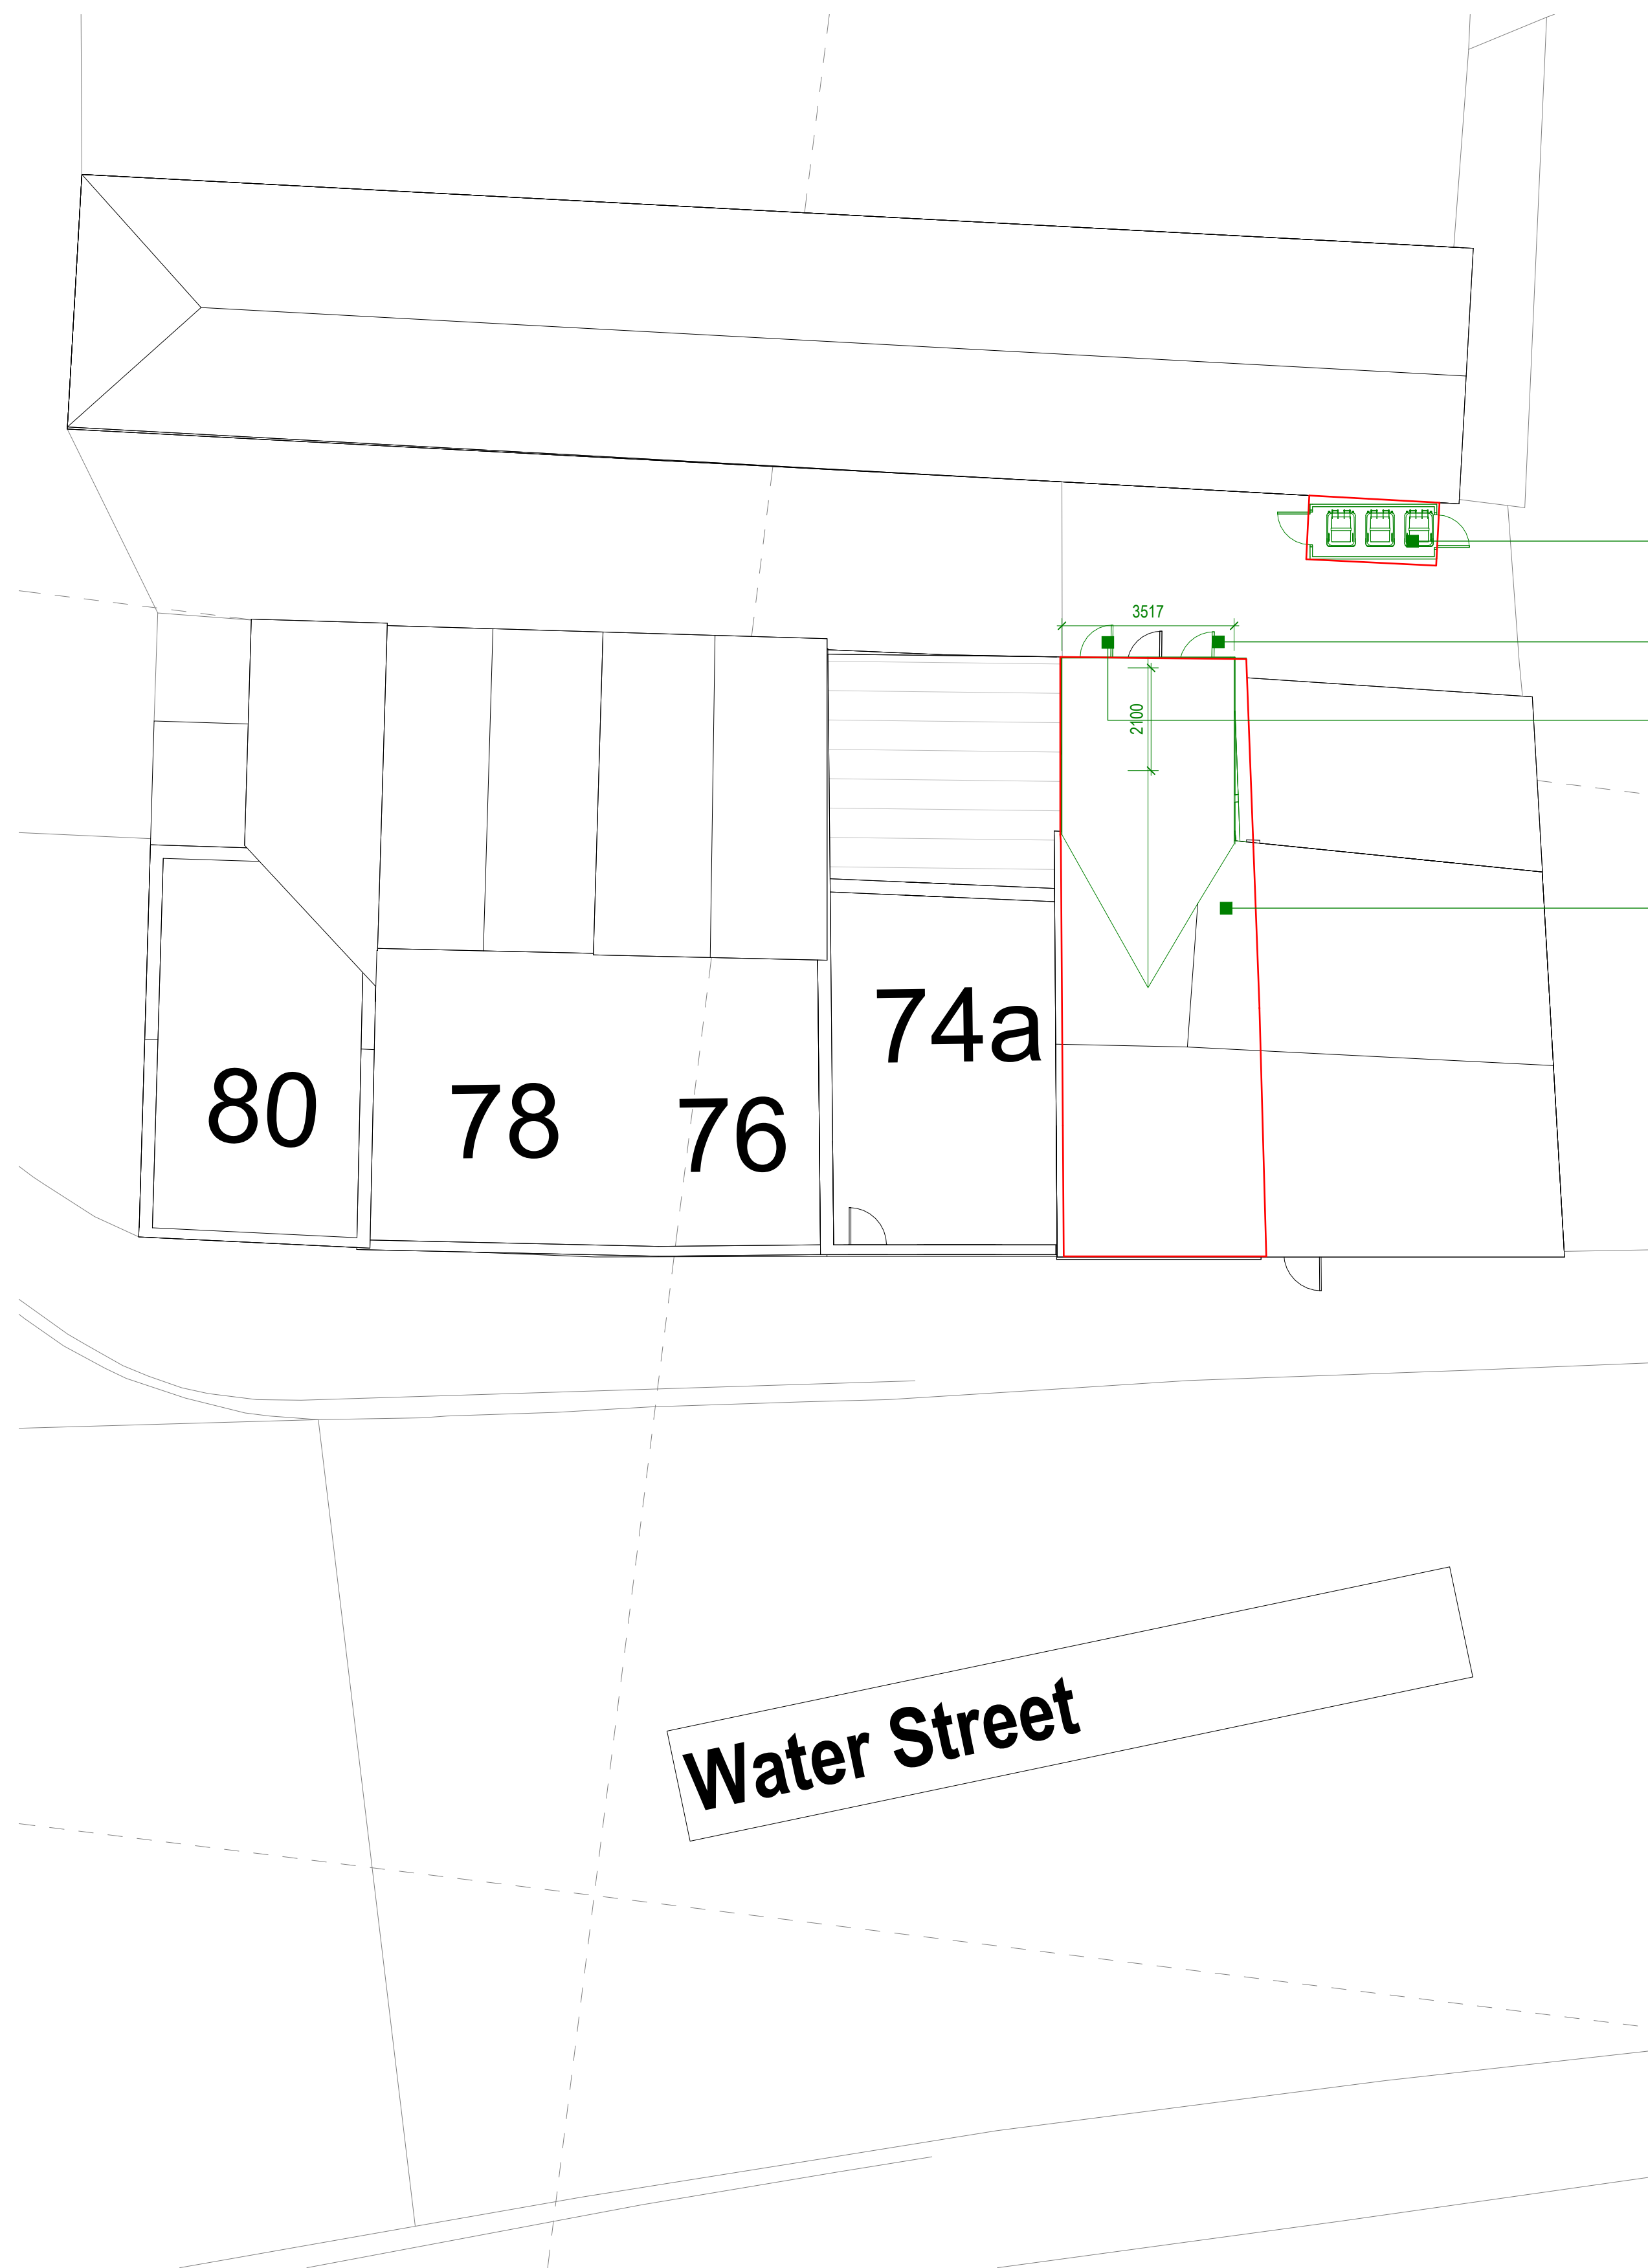

2 Proposed Site Plan
1:100

Enclosed bin store.


Main entrance/exit to 74B

Proposed internal bike store, located at the rear on the ground floor.

Materials used in any exterior work are to be of a similar appearance to those used in the construction of the exterior of the existing building. Windows frames and glazing to match existing. Side windows to be obscurely glazed.

0m 2m 4m 6m 8m 10m

VISUAL SCALE 1:100 @ A1

 

Status	PLANNING PERMISSION		
Client	Mr Richard Crolla		
Project Title	74B WATER STREET RADCLIFFE M26 4DF		
Drawing Title	Existing and Proposed Site Plan A1		
Project No.	2025_07	Rev	
Drawing No.	002-SI-XX-00-DR-I-P2		
Drawing Date		Scale at A1	1 : 100
Created By	Rakesh Mistry		
m83 Associates Ltd			
187 Water Street, Manchester, M3 4JD Telephone: 07470 671 234 Email: rakesh@m83associates.com			
 Architects Registration Board REG NO: 130844A		 Chartered Practitioner	