


Drawing No:	Issue:
BRY21588_MAN631_88050_M1310_GA_REV_C	C

SITE LOCATION




Reproduced by permission of Ordnance Survey on behalf of the Controller of Her Majesty's Stationery Office
All rights reserved. © Crown Copyright licence no. 100022432

SITE AREA PLAN

 


SITE PHOTOGRAPH

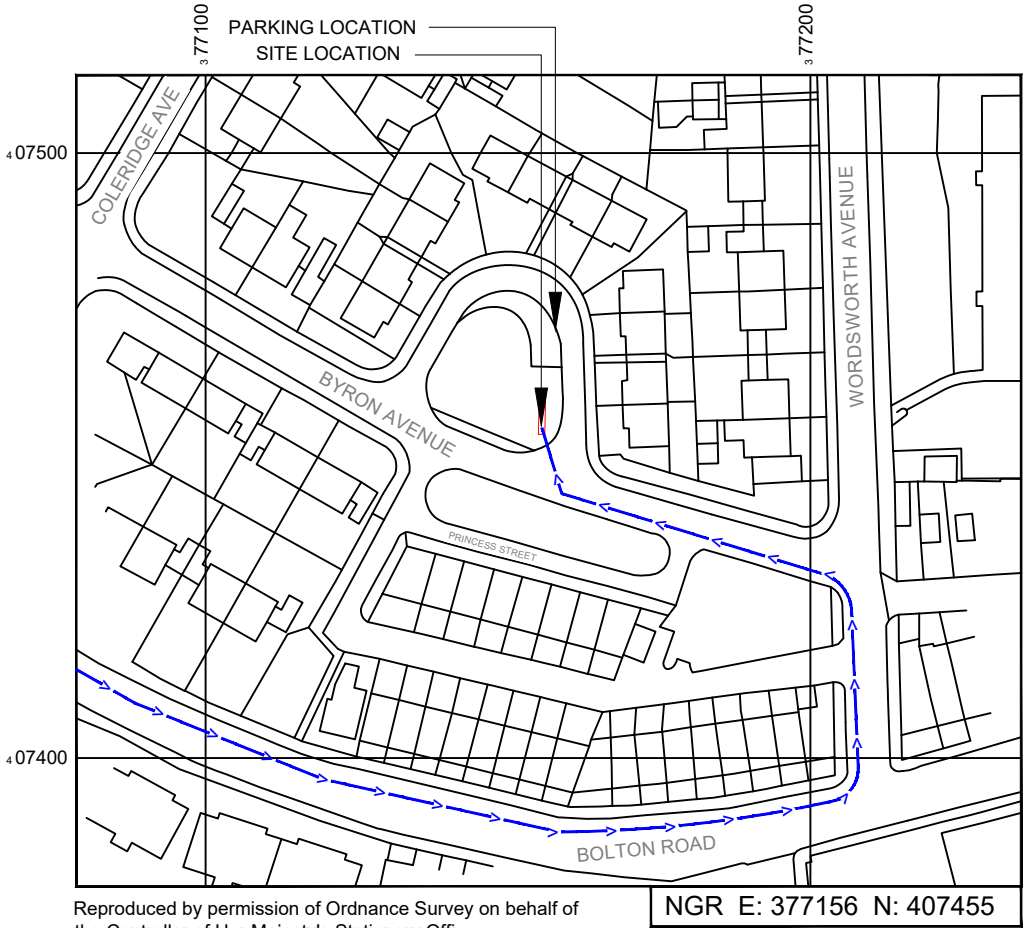

Reproduced by permission of Ordnance Survey on behalf of the Controller of Her Majesty's Stationery Office
All rights reserved. © Crown Copyright licence no. 100022432

SITE LOCATION PLAN

 

GOOGLE MAPS QR CODE

GOOGLE MAPS - <https://tinyurl.com/46mwwvaw>

STREETVIEW - <https://tinyurl.com/4uk2hb94>

NOTES:

1. ALL DIMENSIONS IN MM UNLESS OTHERWISE NOTED.

Access Route To Site:

Directions To Site: - Take M60 and M61 to Bolton Rd/A6053 in Farnworth. Take the exit for A6053/A666 from M61 7 min (6.1 mi). Head north on M60 3.7 mi. At junction 15, take the M61 exit to Preston/Wigan/Bolton 0.5 mi. Continue onto M61 0.6 mi. Keep right at the fork to stay on M61, follow signs for Bolton/A666 1.1 mi. Take the A6053/A666 exit towards Farnworth /Kearsley 0.3 mi. Follow A6053 to Byron Ave in Radcliffe 13 min (3.8 mi). At Kearsley Interchange, take the 1st exit onto Bolton Rd/A6053. Continue to follow A6053 1.2 mi. Turn right onto Loxham St/A6053 1.5 mi. At the roundabout, take the 1st exit onto High St/A6053. Continue to follow A6053 0.8 mi. At the roundabout, take the 3rd exit onto Bolton Rd/A665 0.3 mi. Turn left onto Wordsworth Ave 138 ft. Turn left onto Byron Ave 164 ft. Turn right to stay on Byron Ave. Destination will be on the left.

REV	MODIFICATION	BY	CH	DATE
C	Pole Amended to 15m Phase-9	AK	GBC	06.02.23
B	Proposed Plan Revised	ADK	GBC	05.09.22
A	Issued for Planning	BD	GBC	08.08.22

CK Hutchison
Networks (UK)
Limited


450 Longwater Avenue,
Green Park,
Reading,
RG2 6GF

Design Consultant & Principal Contractor:



Great British Communications
Lapwing House, Block 3 Forward Point,
Tan House Lane, Widnes, Cheshire, WAB 0SL
t. 44 (0)151 420 4128
www.gbcservices.co.uk

Site Name:	BYRON AVENUE
3UK Nominal ID:	BRY21588
Address:	BLACK LANE BURY GREATER MANCHESTER M26 3GU
Title:	002 SITE LOCATION PLAN
Project:	UNILATERAL SW
Purpose of Issue:	PLANNING
MBNL/TM/H3G Cell ID:	MAN631/88050/M1310
Drawing No:	BRY21588_MAN631_88050_M1310_GA_REV_C
Issue:	C

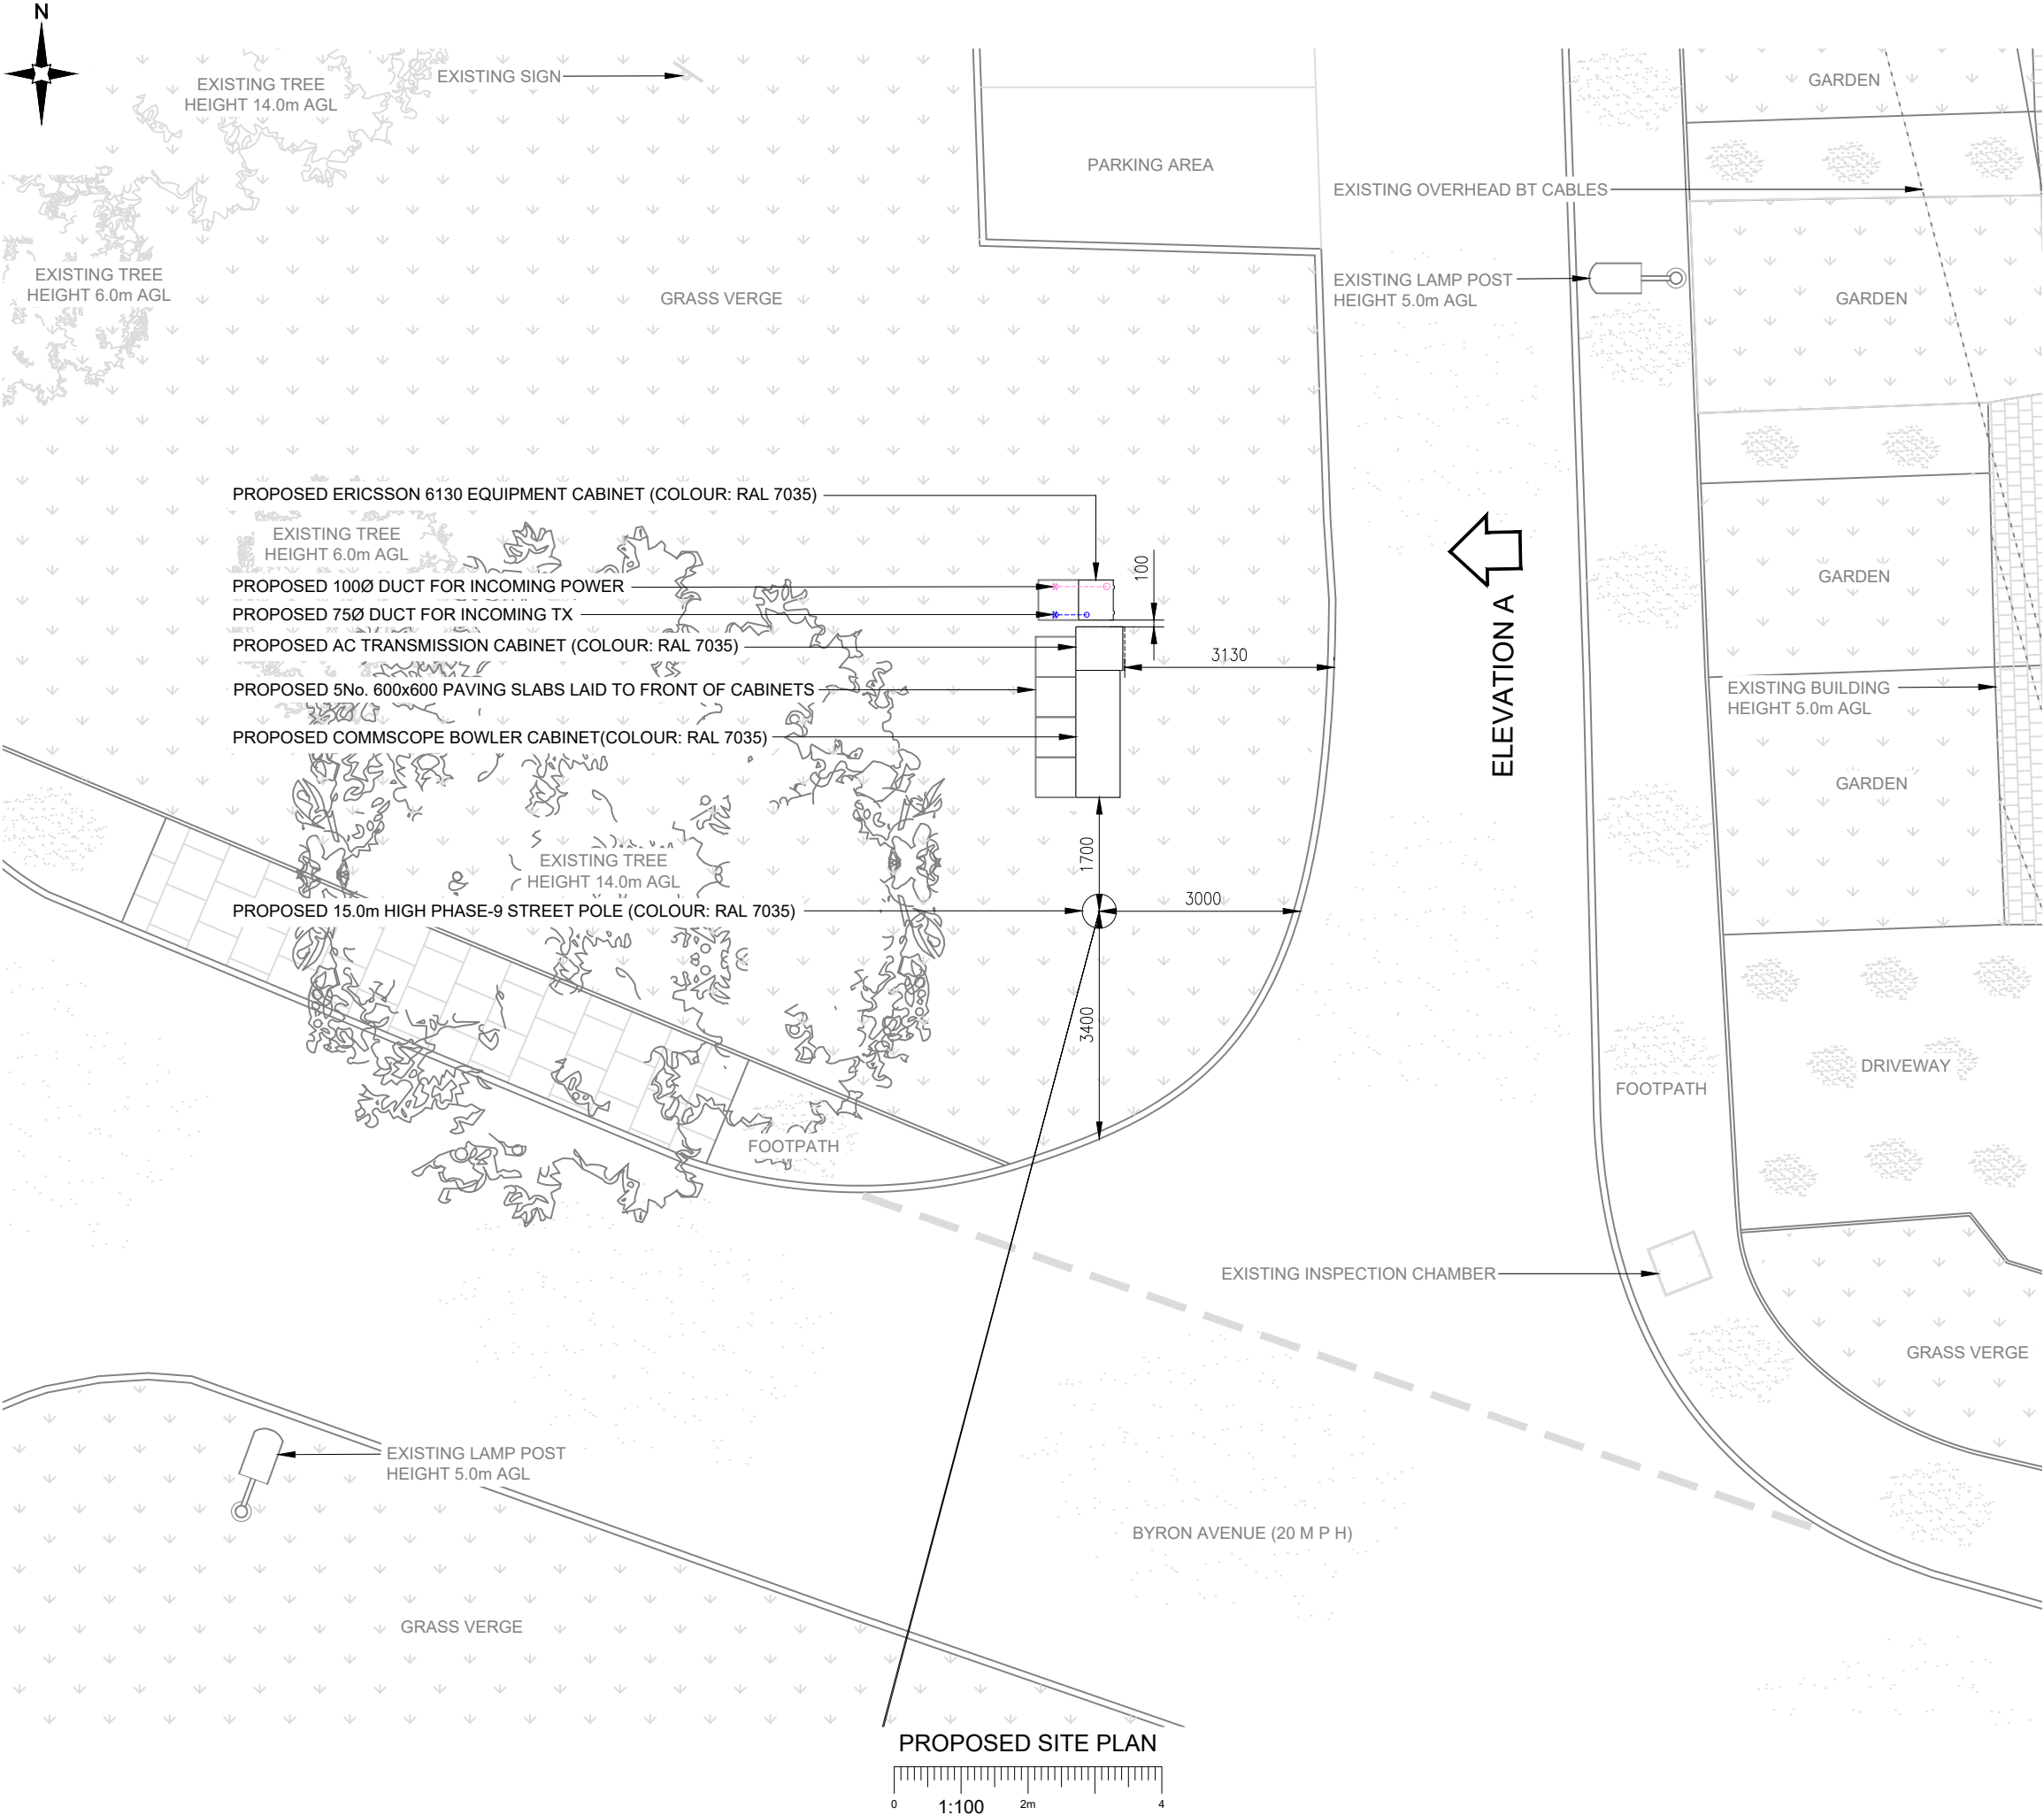

NOTES:
1. ALL DIMENSIONS IN MM UNLESS OTHERWISE NOTED.

C	Pole Amended to 15m Phase-9	AK	GBC	06.02.23
B	Proposed Plan Revised	ADK	GBC	05.09.22
A	Issued for Planning	BD	GBC	08.08.22
REV	MODIFICATION	BY	CH	DATE

CK Hutchison Networks (UK) Limited
450 Longwater Avenue,
Green Park,
Reading,
RG2 6GF

Design Consultant & Principal Contractor:

Great British Communications
Lapwing House, Block 3 Forward Point,
Tan House Lane, Widnes, Cheshire, WAB 0SL
t. 44 (0)151 420 4128
www.gbcservices.co.uk

Site Name:
BYRON AVENUE

3UK Nominal ID:
BRY21588

Address:
**BLACK LANE
BURY
GREATER MANCHESTER
M26 3GU**

Title:
215 PROPOSED SITE PLAN

Project:
UNILATERAL SW

Purpose of Issue:
PLANNING


MBNL/TM/H3G Cell ID:
MAN631/88050/M1310

Drawing No:
BRY21588_MAN631_88050_M1310_GA_REV_C

Issue:
C

Antenna Aperture ID	Proposed 4G/5G Bearing
A1	60°
A2	60°
B1	180°
B2	180°
C1	300°
C2	300°

- NOTES:
- ALL DIMENSIONS IN MM UNLESS OTHERWISE NOTED.

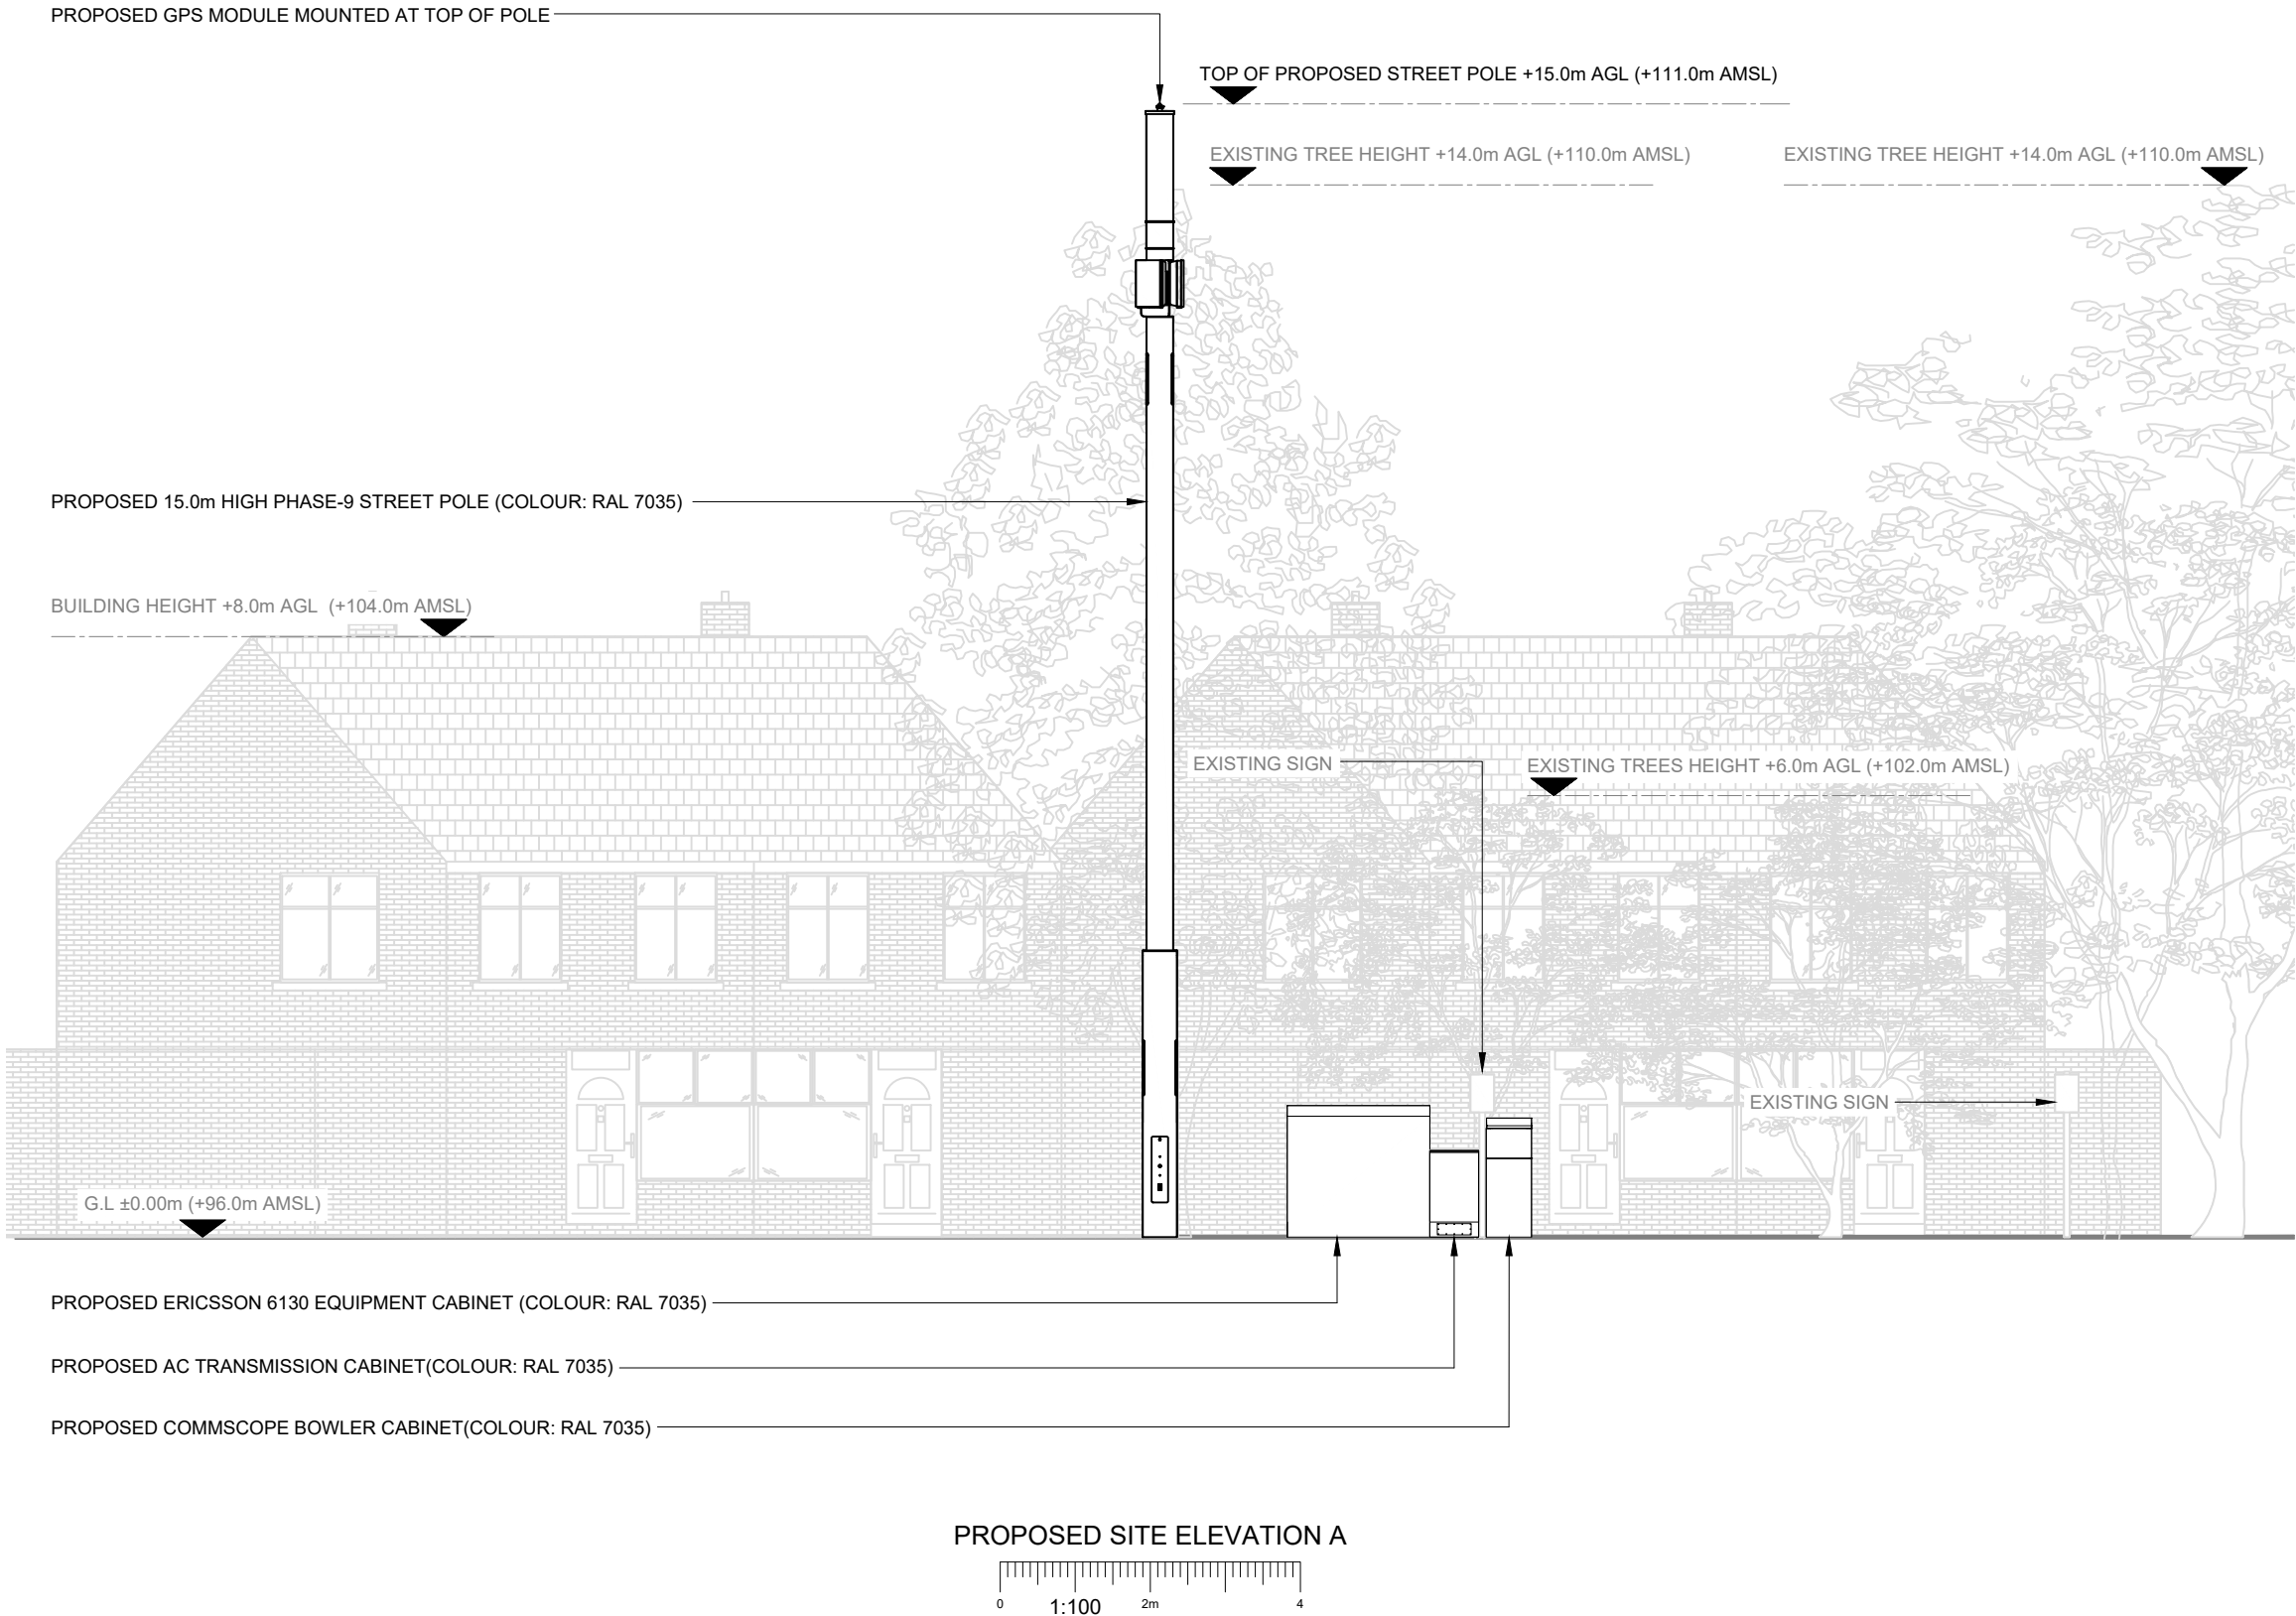

**CK Hutchison
Networks (UK)
Limited**
450 Longwater Avenue,
Green Park,
Reading,
RG2 6GF

Design Consultant & Principal Contractor:

GBC
Great British Communications
Lapwing House, Block 3 Forward Point,
Ton House Lane, Widnes, Cheshire, WAB 0SL
t. 44 (0)151 420 4128
www.gbcservices.co.uk

Site Name: **BYRON AVENUE**

3UK Nominal ID: **BRY21588**

Address: **BLACK LANE
BURY
GREATER MANCHESTER
M26 3GU**

Title: **265 PROPOSED SITE ELEVATION**

Project: **UNILATERAL SW**

Purpose of Issue: **PLANNING**

MBNL/TM/H3G Cell ID:
MAN631/88050/M1310

Drawing No: **BRY21588_MAN631_88050_M1310_GA_REV_C**

Issue: **C**