


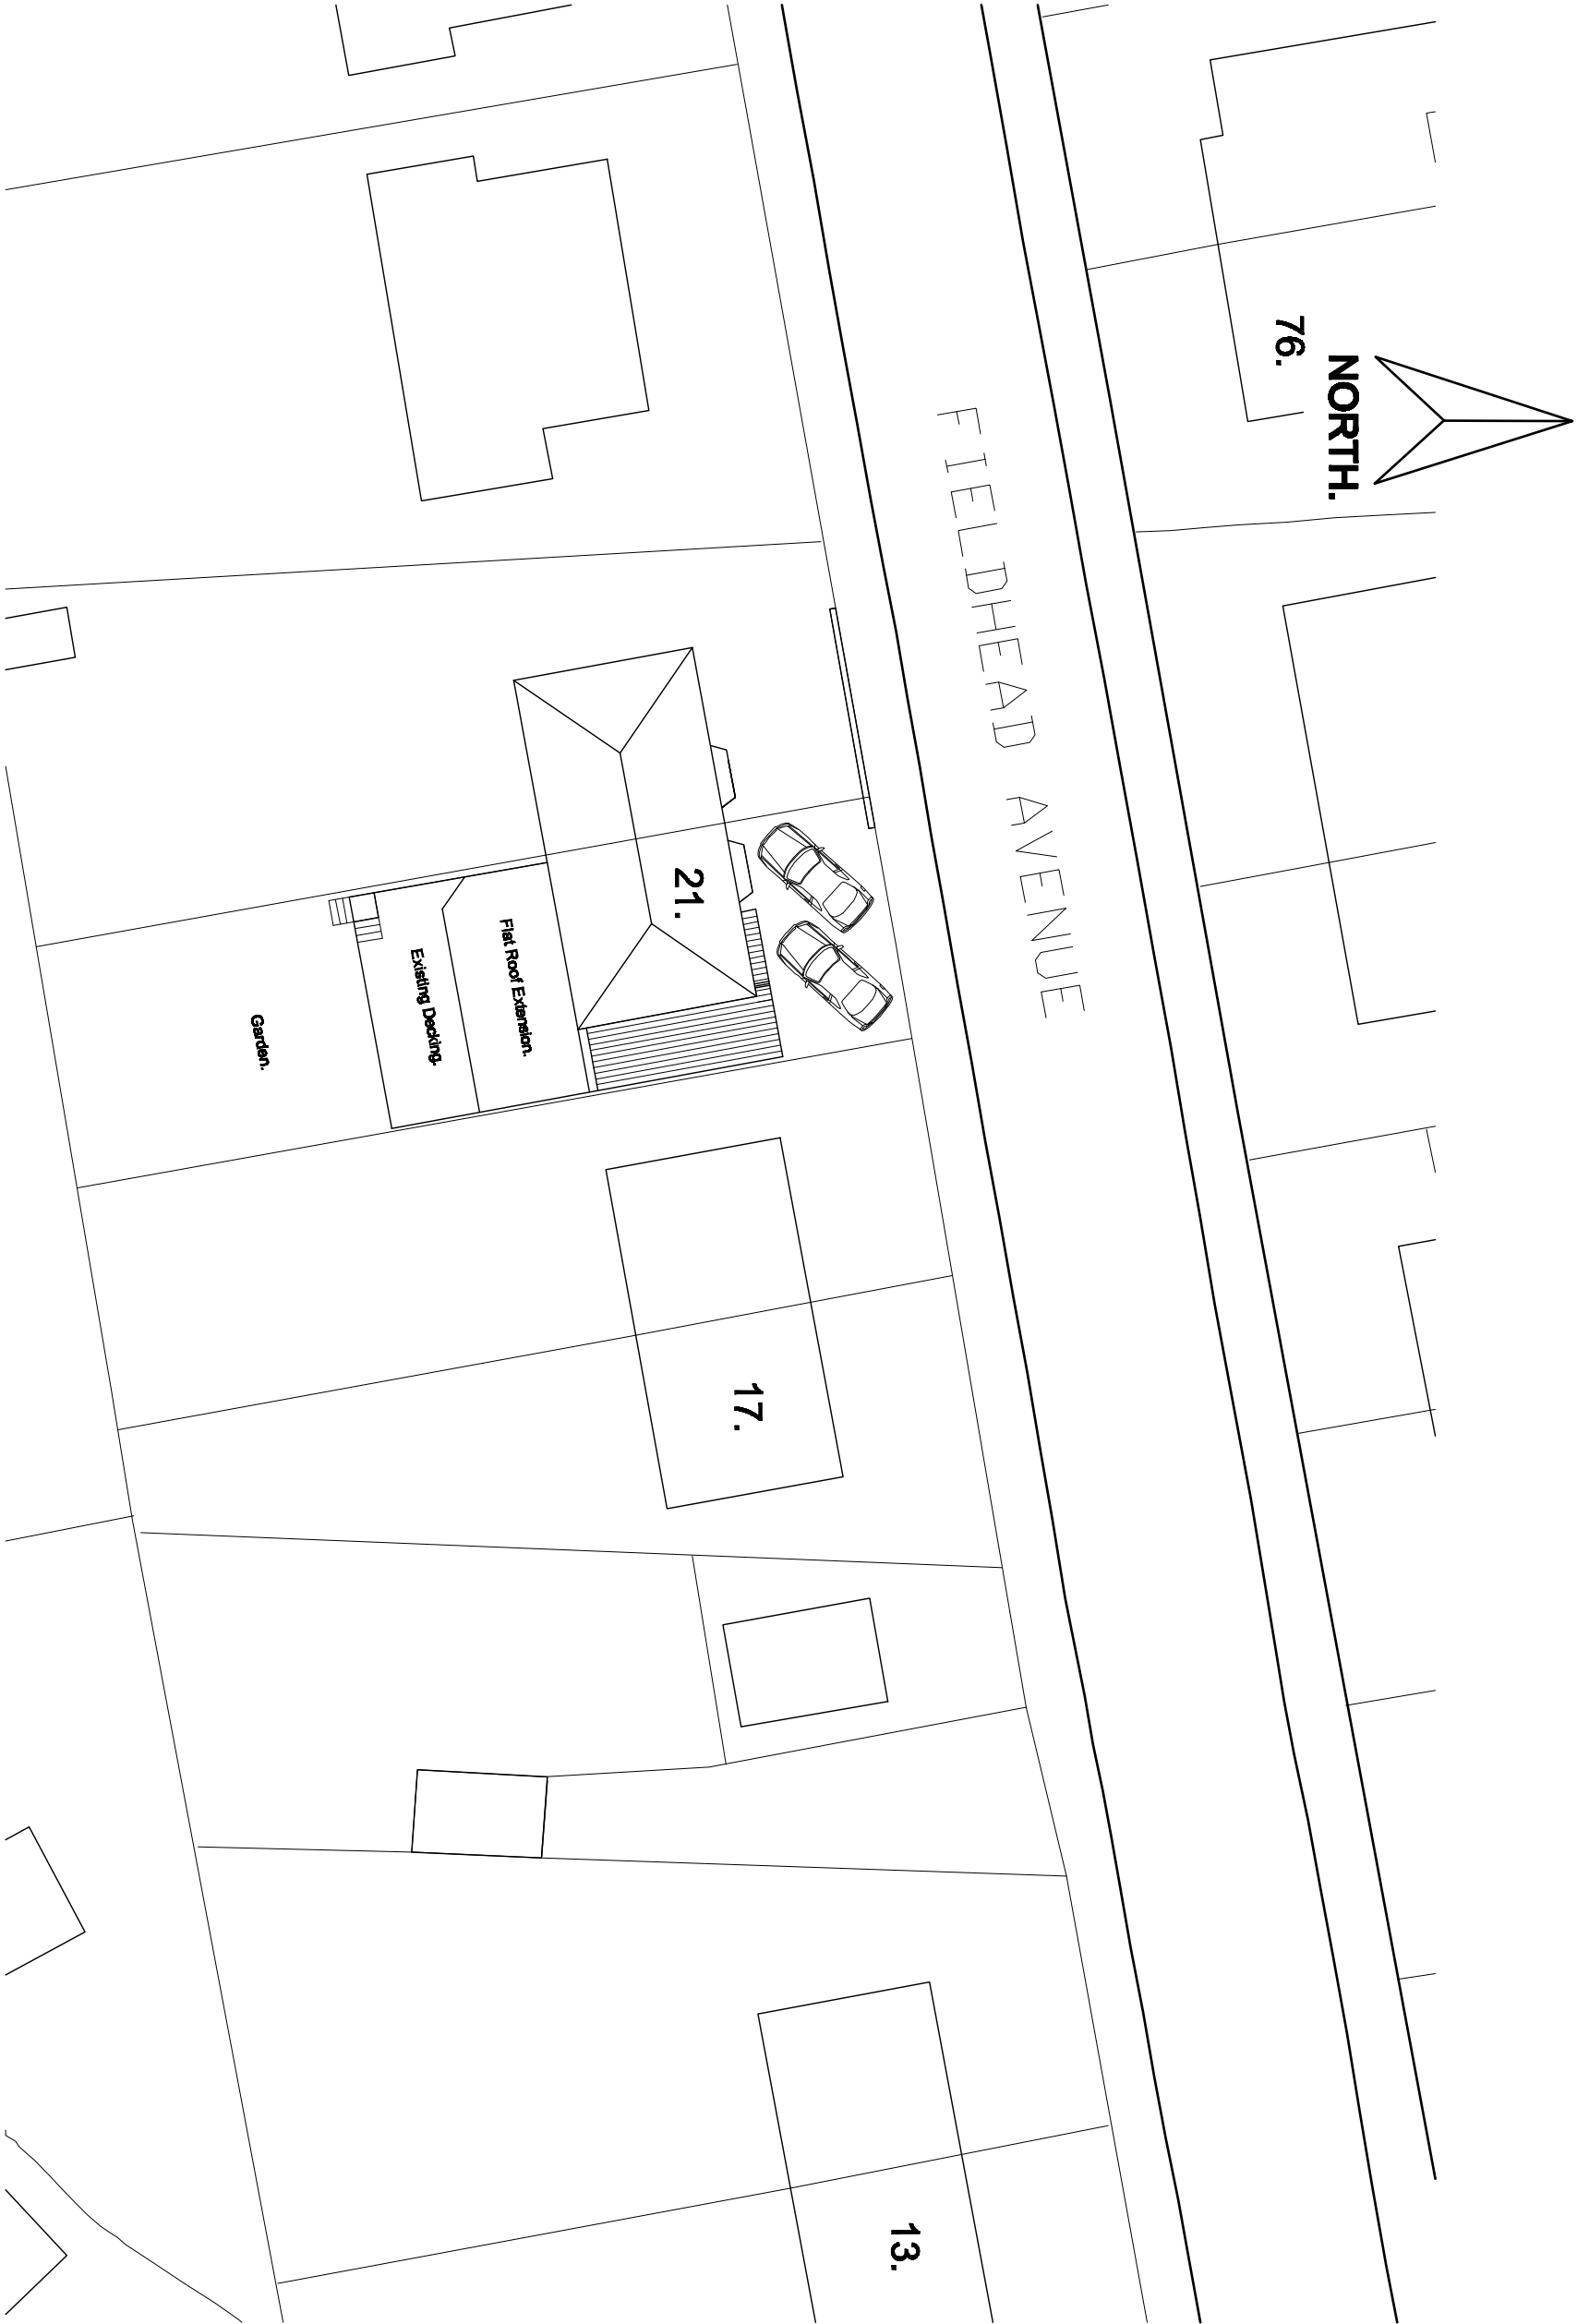

PROPOSED SITE PLAN.

Revision	Title:	Project:	MTC Designs	31 Edend Drive Bolton BL2 6TB T: 01204 418714, M: 07700208714 Email: info@mtcdesign.co.uk
	PROPOSED SINGLE STOREY EXTENSION AT FRONT, SIDE AND REAR & EXTENDED DECKING AT REAR.	21, FIELDHEAD AVENUE, BURY, BL8 2LX	Scale: 1:250 @ A3 Date: February 2023.	Drawing No: P06